

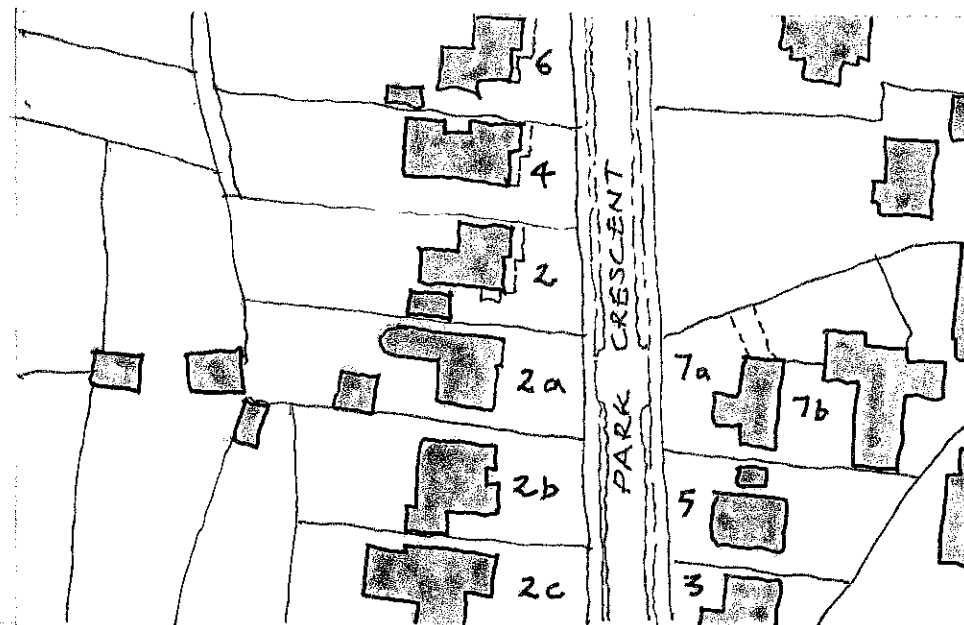


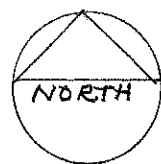

BLOCK PLAN 1:1250

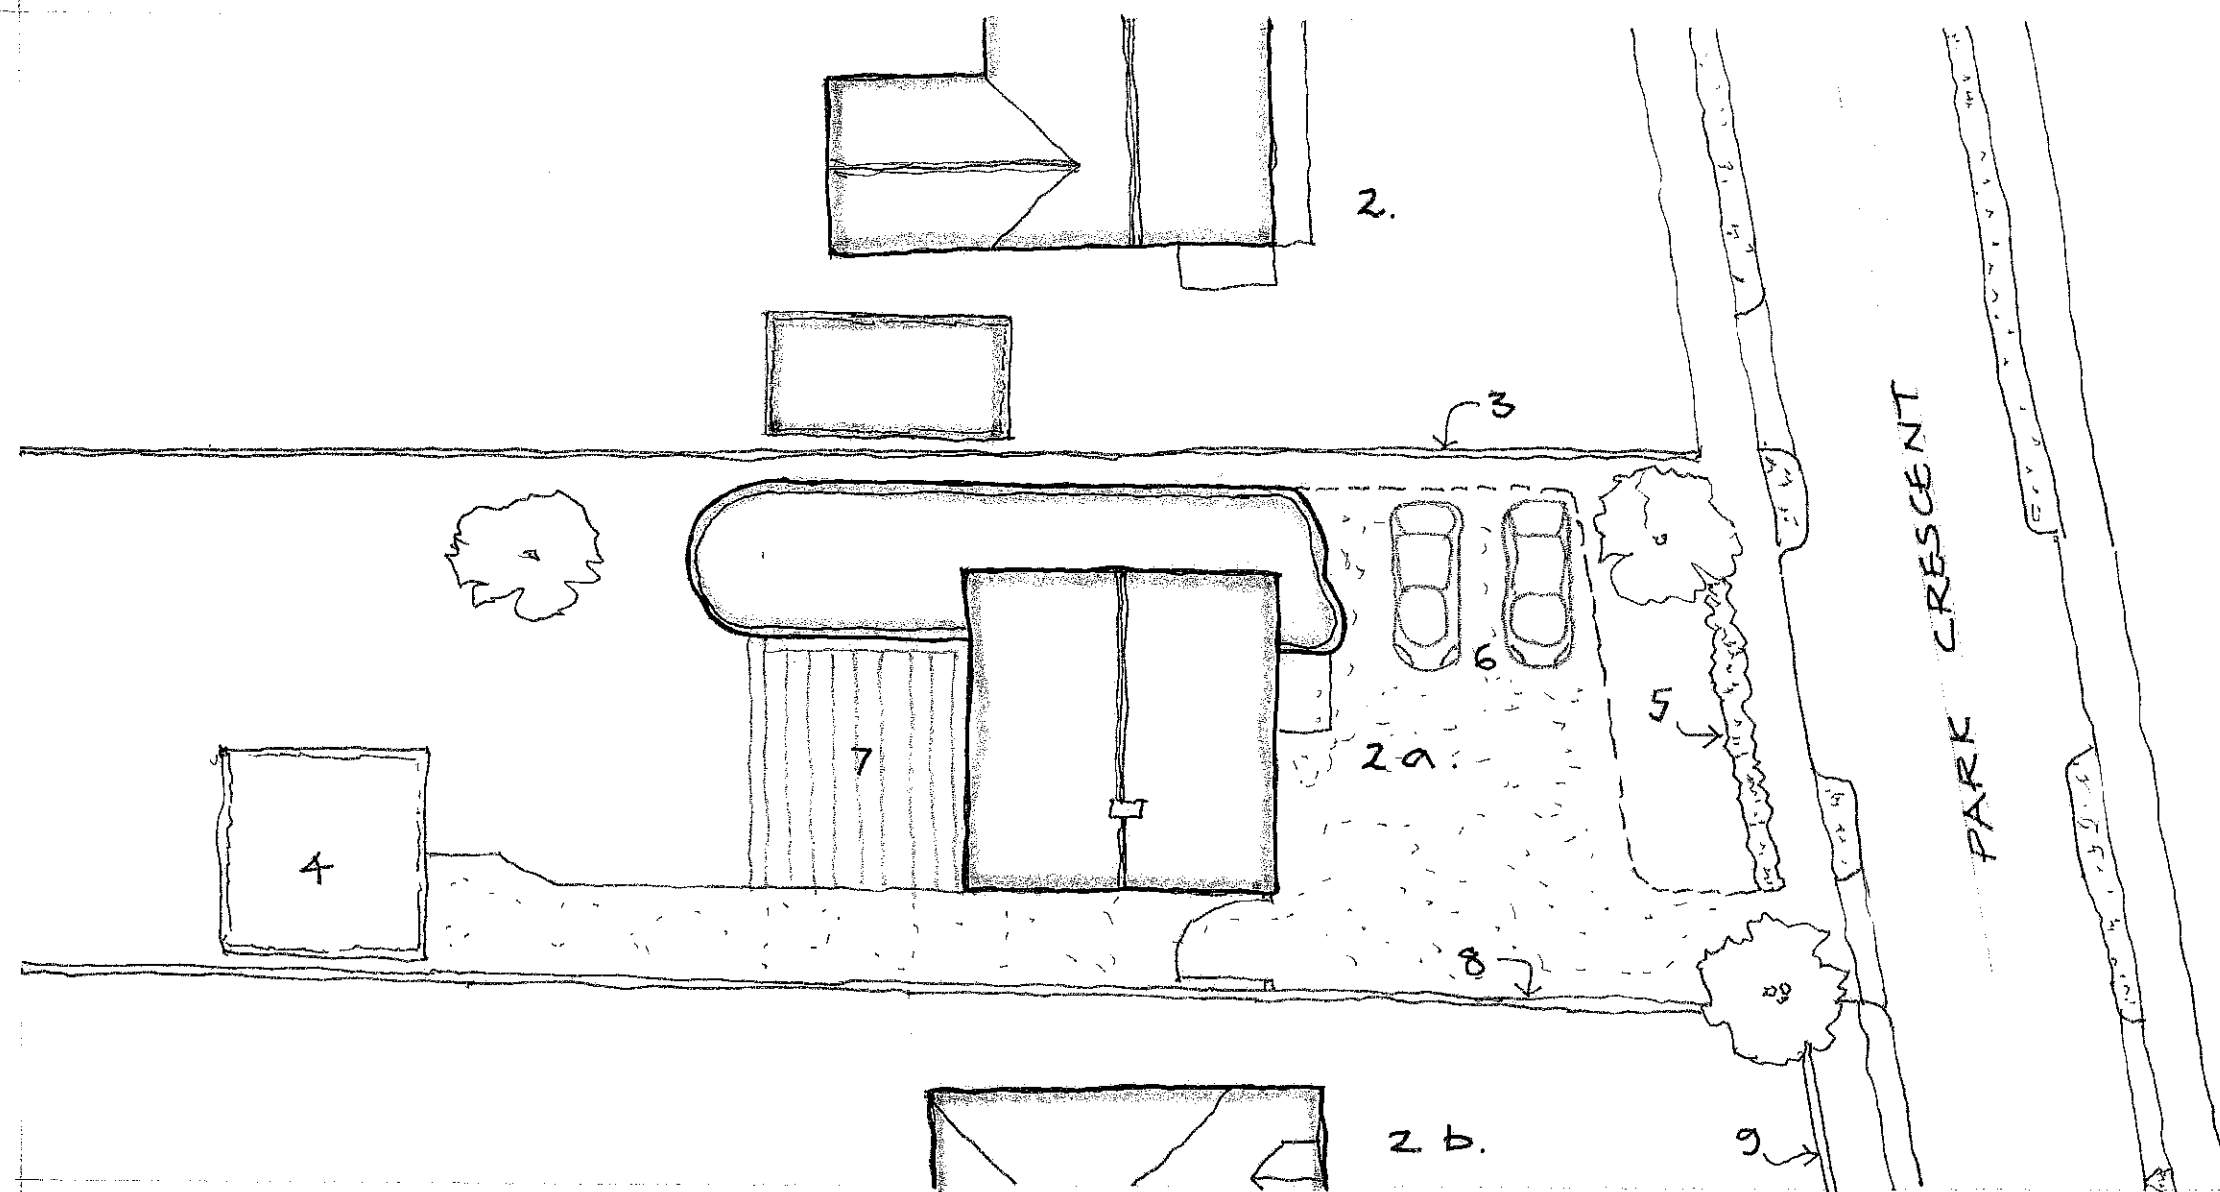

SITE PLAN 1:200

KEY:

- 3. Close Boarded Timber Garden Fence 1800high to be renewed.
- 4. Existing Double Garage
- 5. Existing hedge to frontage to be retained.
- 6. New Gravel Parking Area.
- 7. New Paved area.
- 8. Existing brick garden wall with timber fence over to be retained.
- 9. Existing brick and flint front garden wall.