


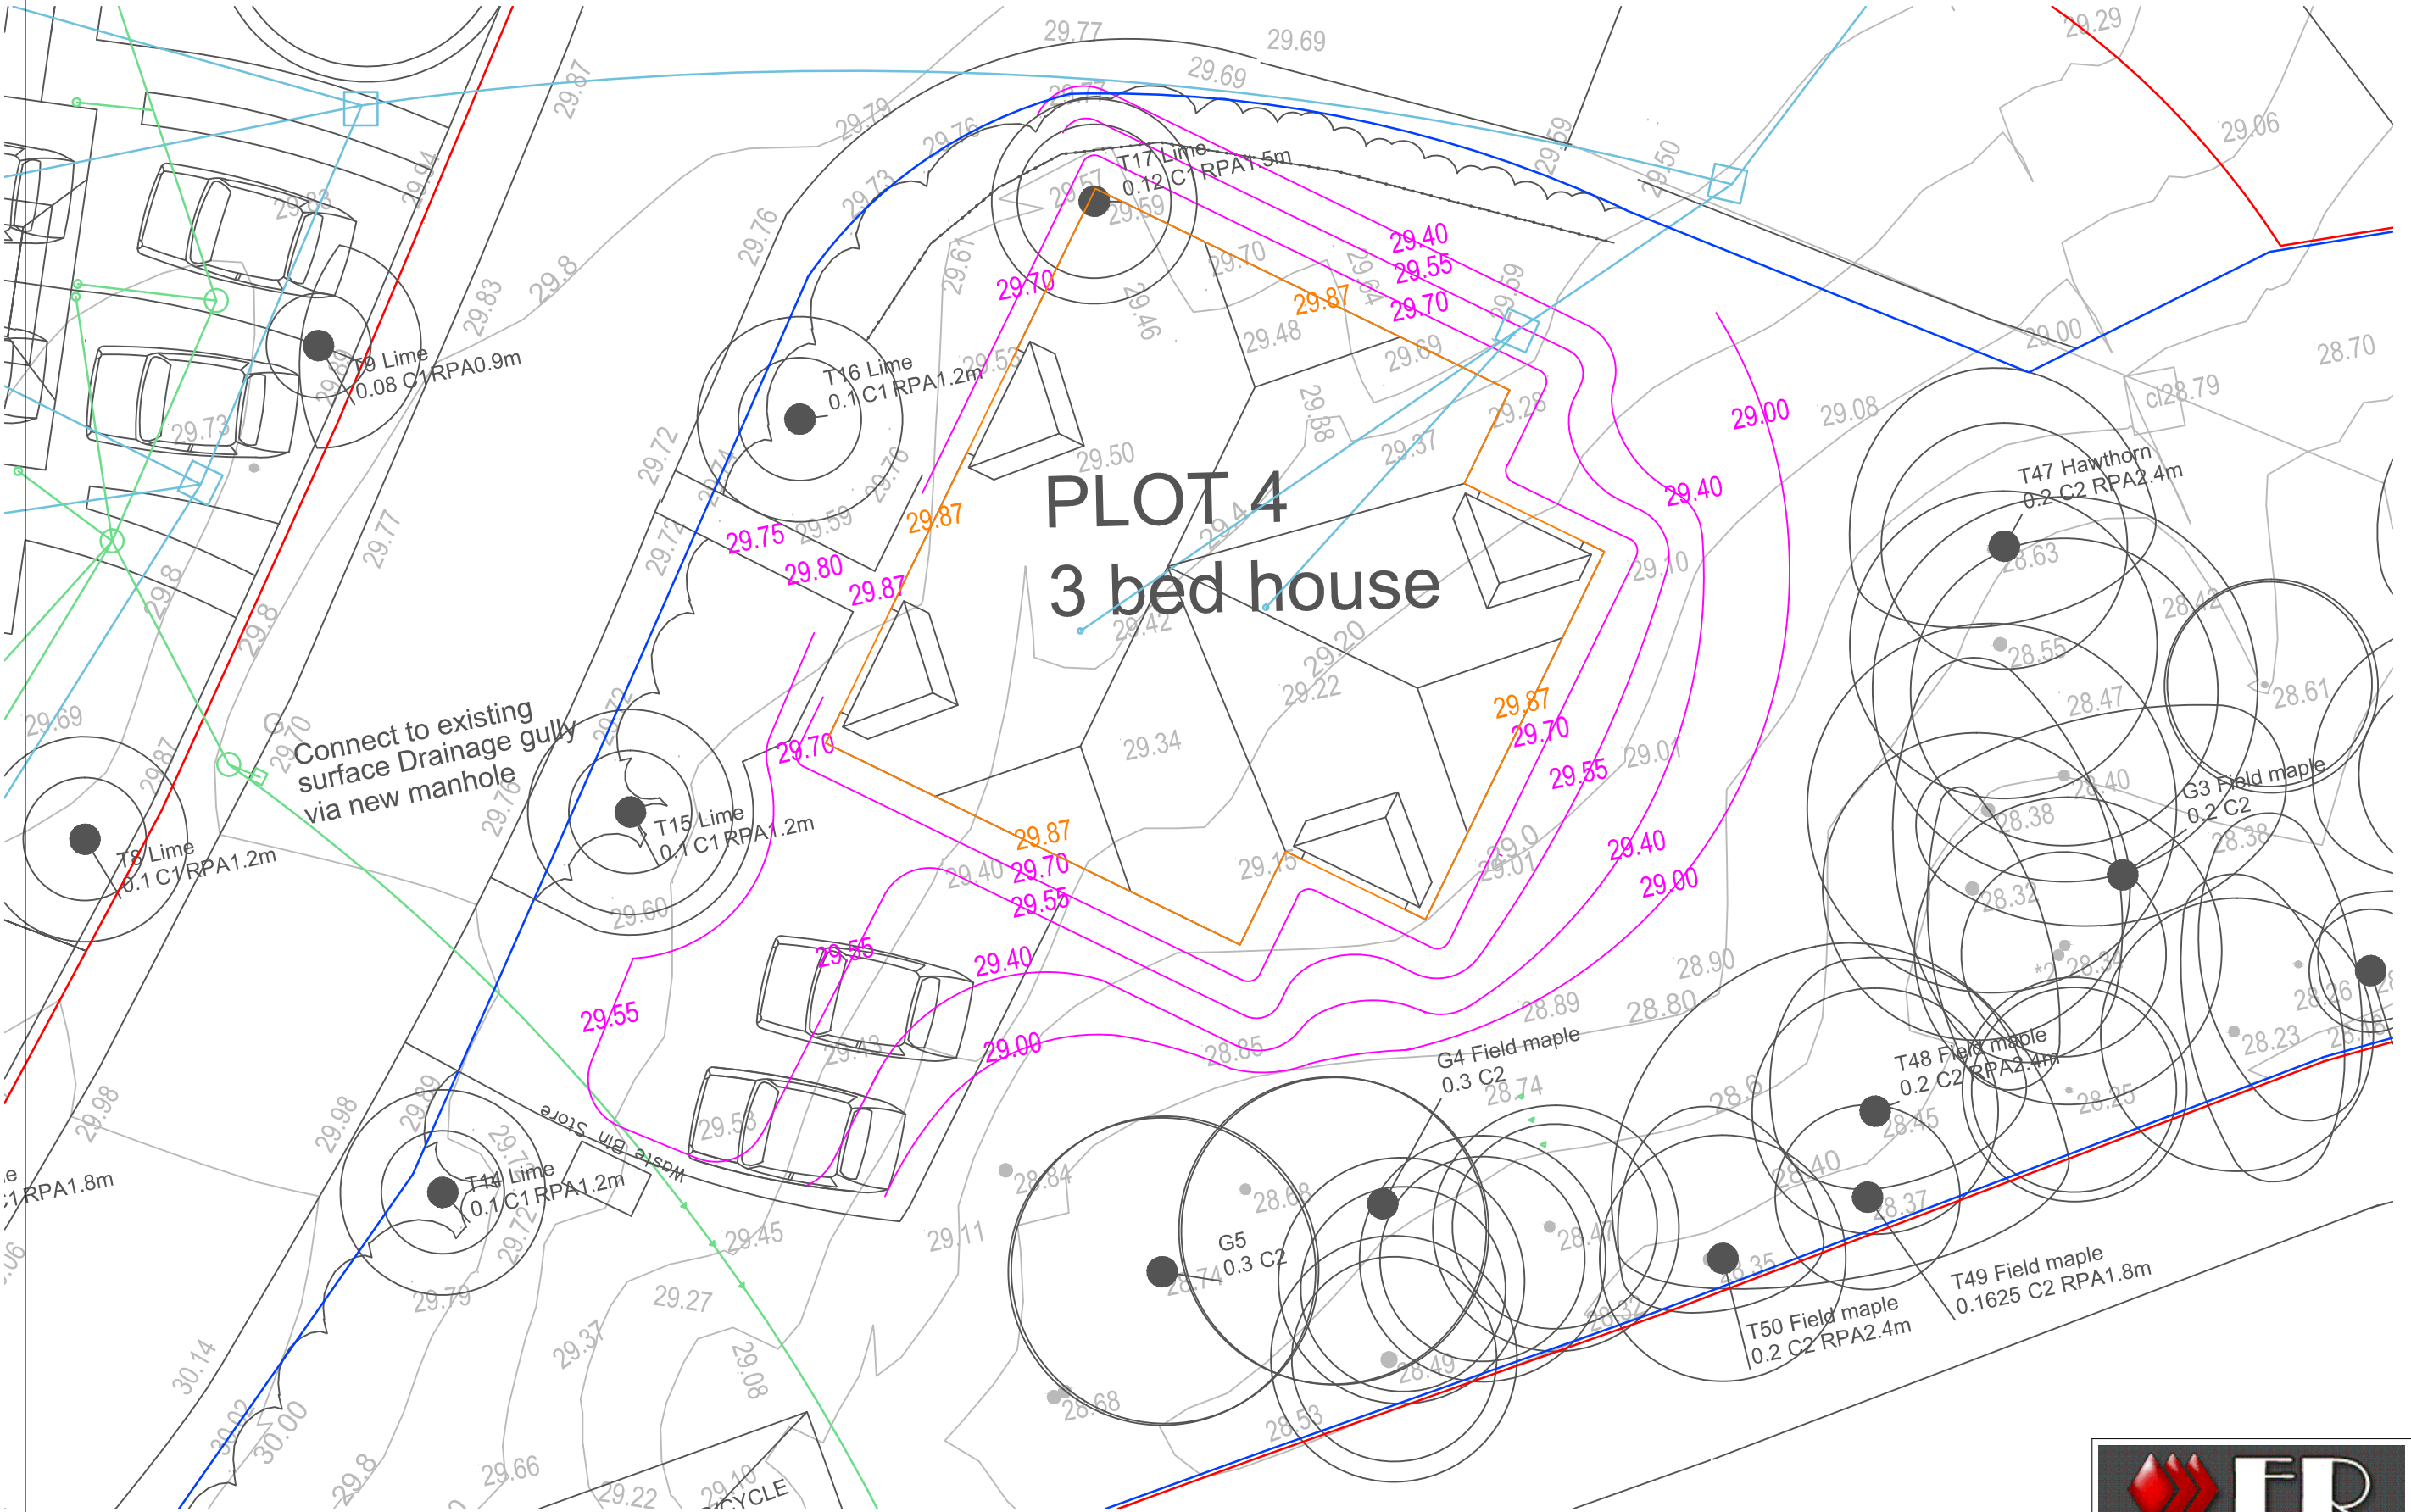

Date	28.10.15	Drawn	EM	Checked by	Date checked	Client	Mr Polkans	constructions Ltd 6 New Brighton Road, Emsworth, Hampshire PO10 7PS Tel: 08450450862 www.erconstructions.co.uk
Scale	1/125	Drawing title SITE GROUND LEVELS				Project	Plot 4	
	103/01					Address	South of 8 Brighton Rd Emsworth,Hants,PO10 7PS	

