



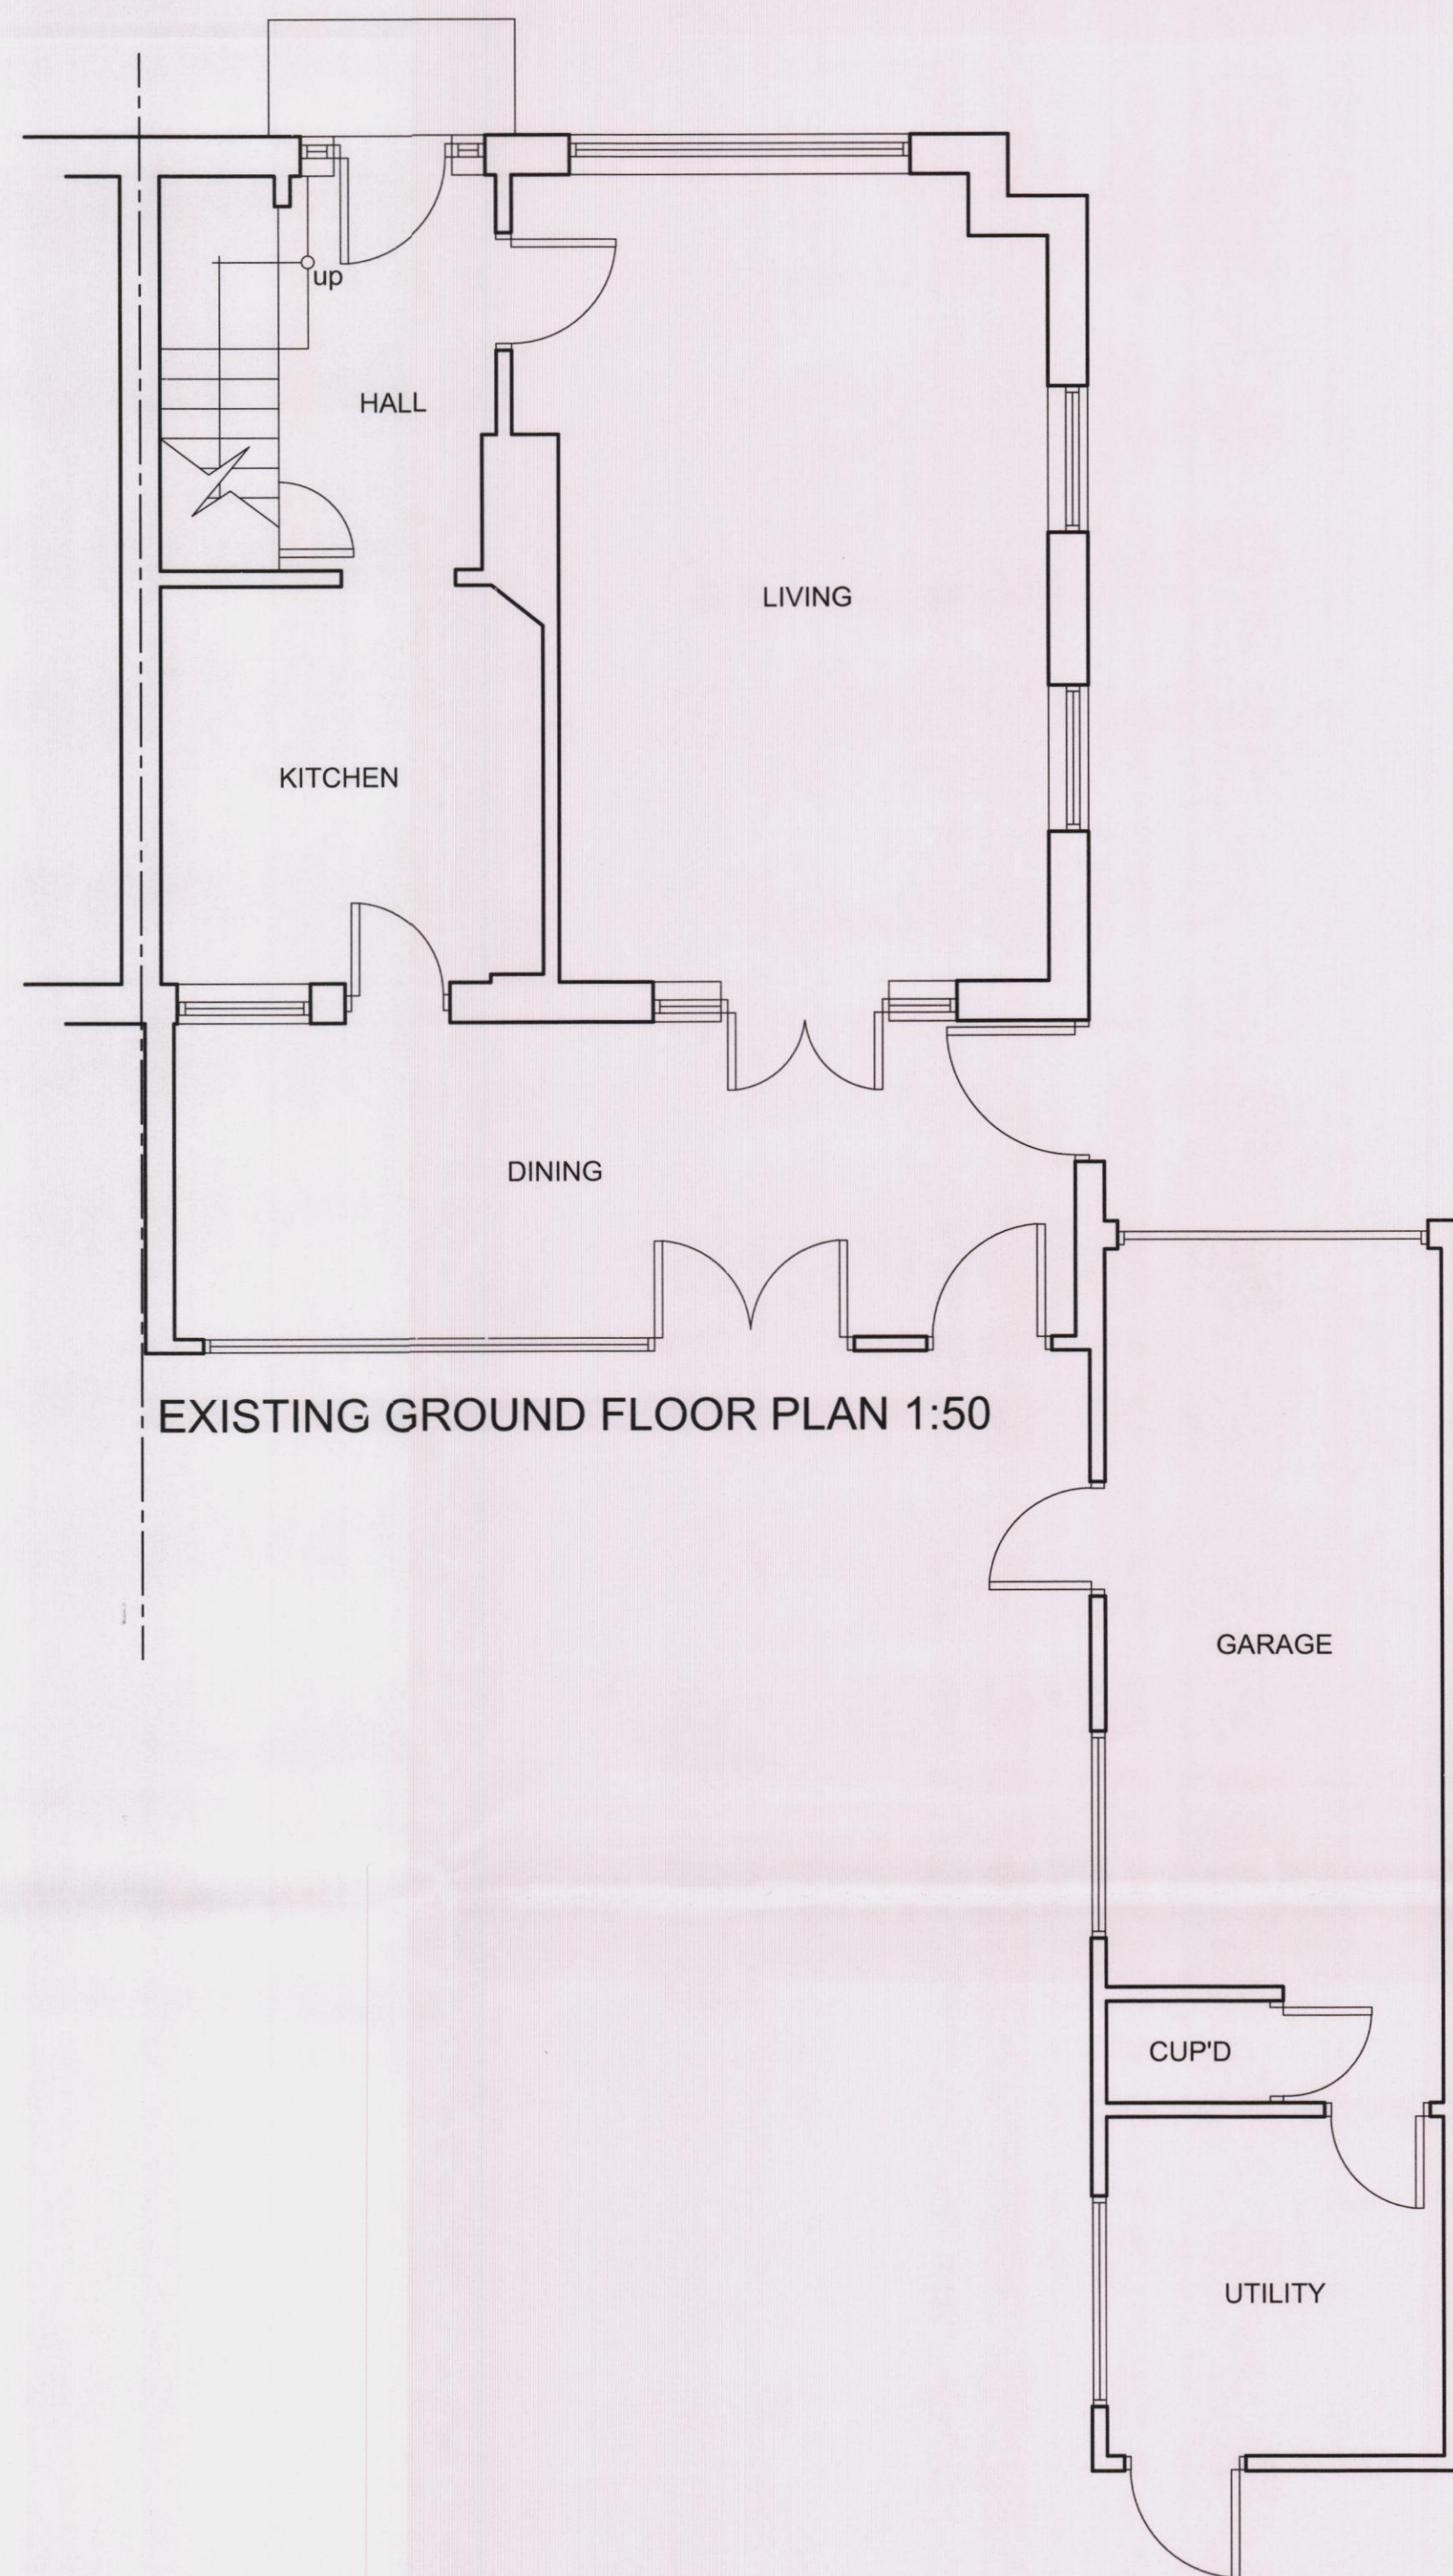

EXISTING GROUND FLOOR PLAN 1:50

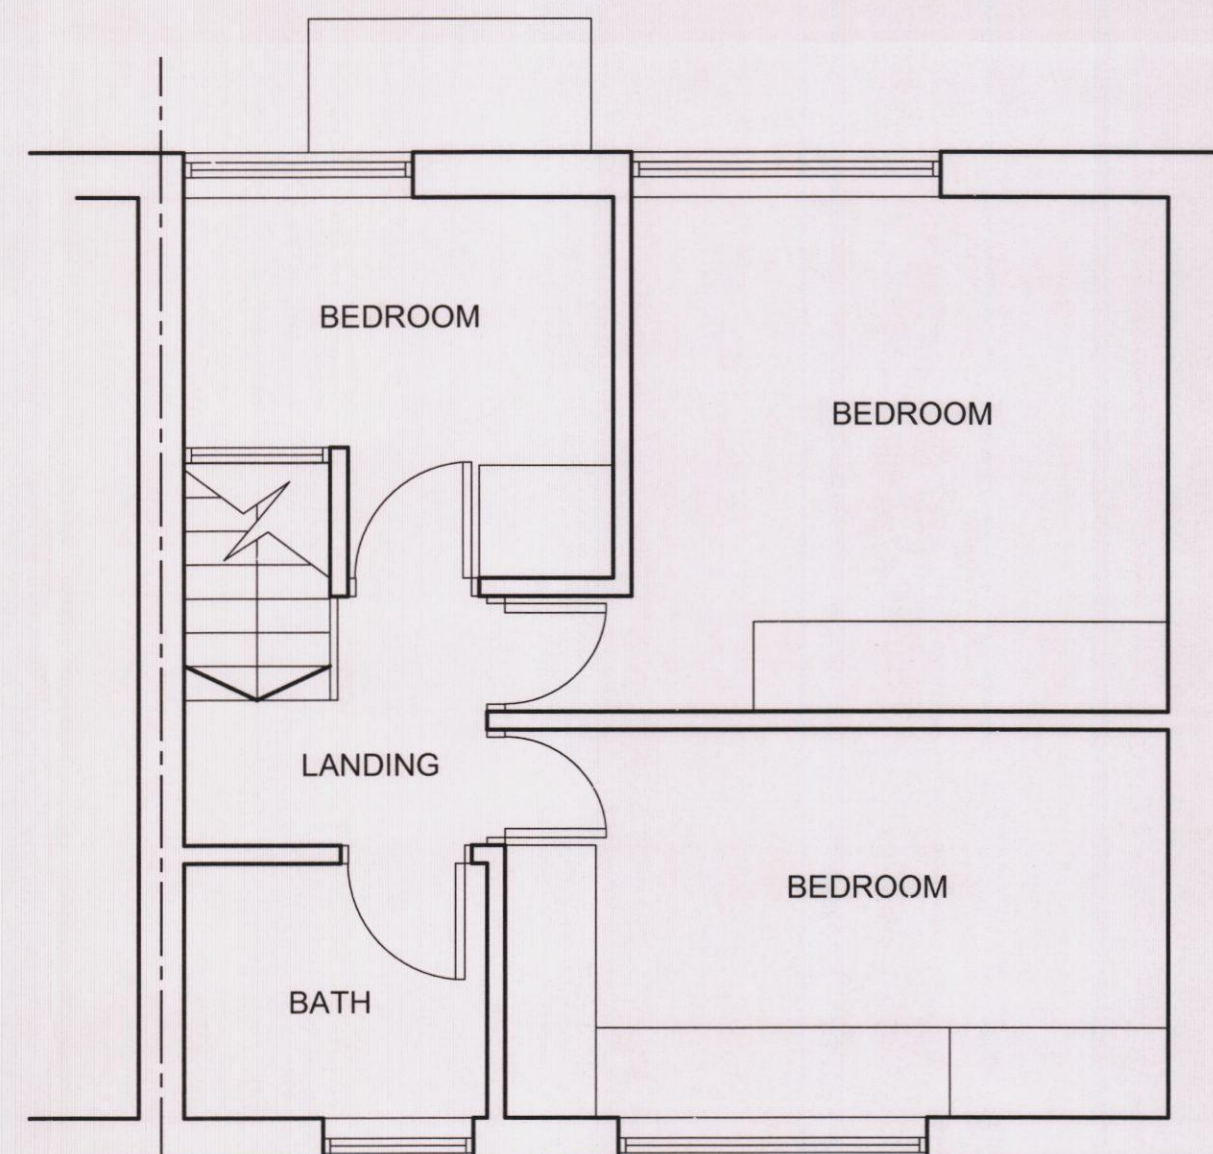


EXISTING FIRST FLOOR PLAN 1:50




OS REF:
07781873


LOCATION PLAN 1:1250

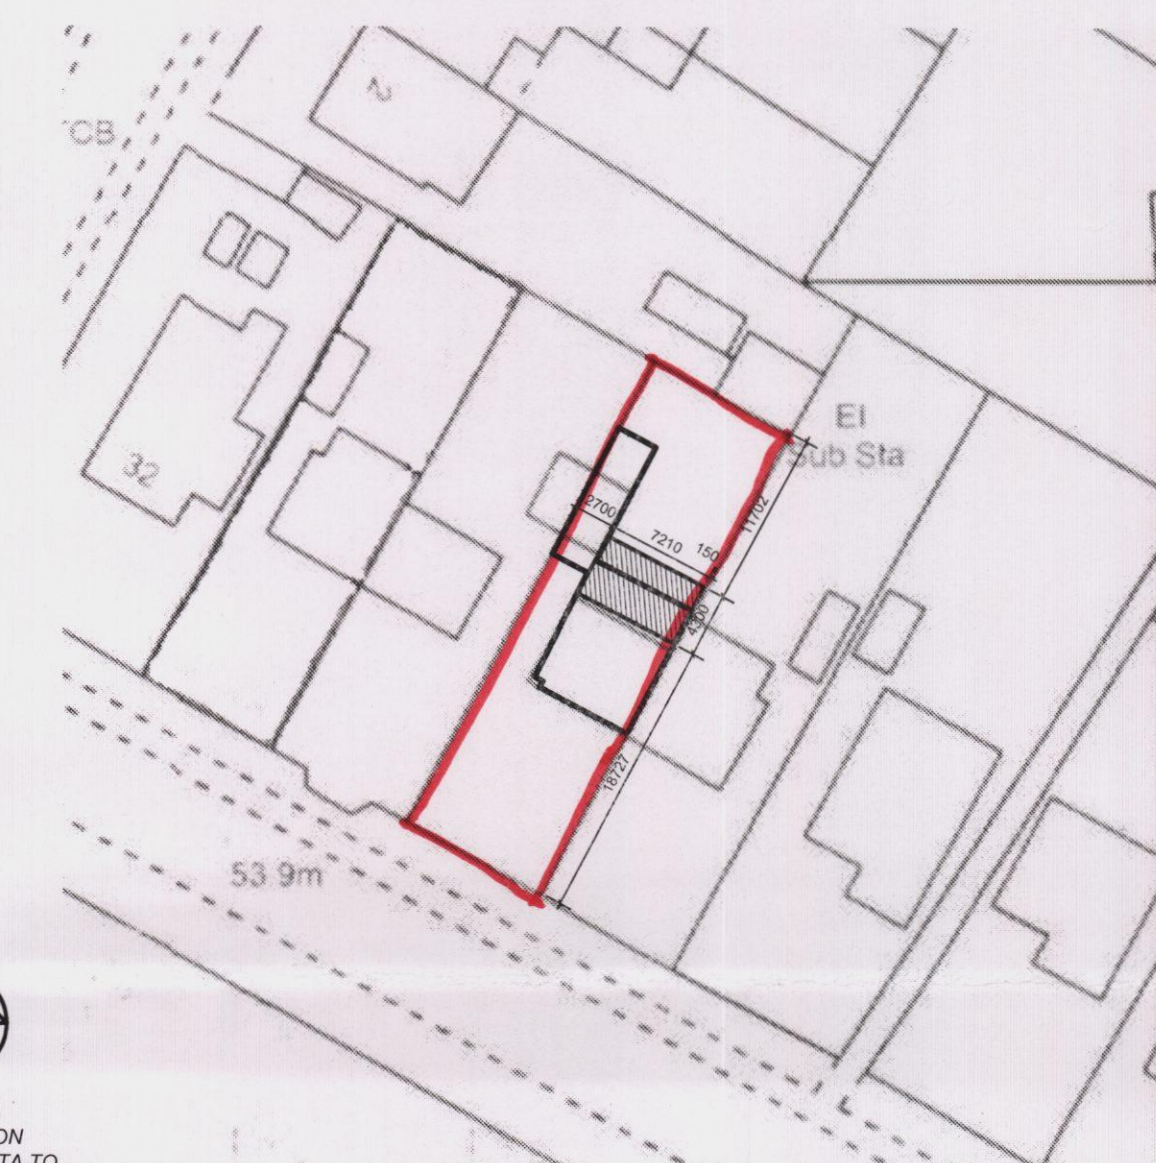

BLOCK PLAN 1:500

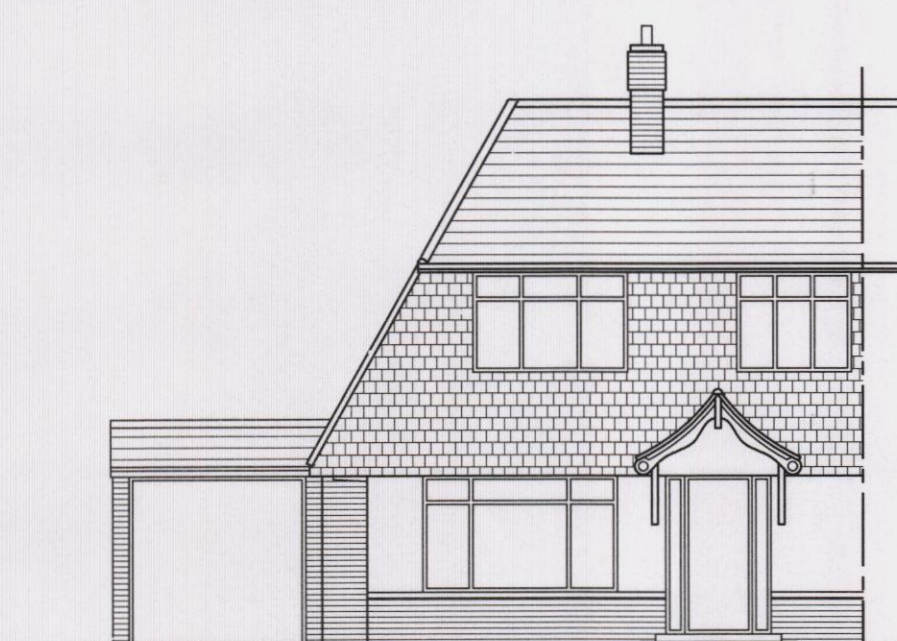


EXISTING FRONT ELEVATION 1:100

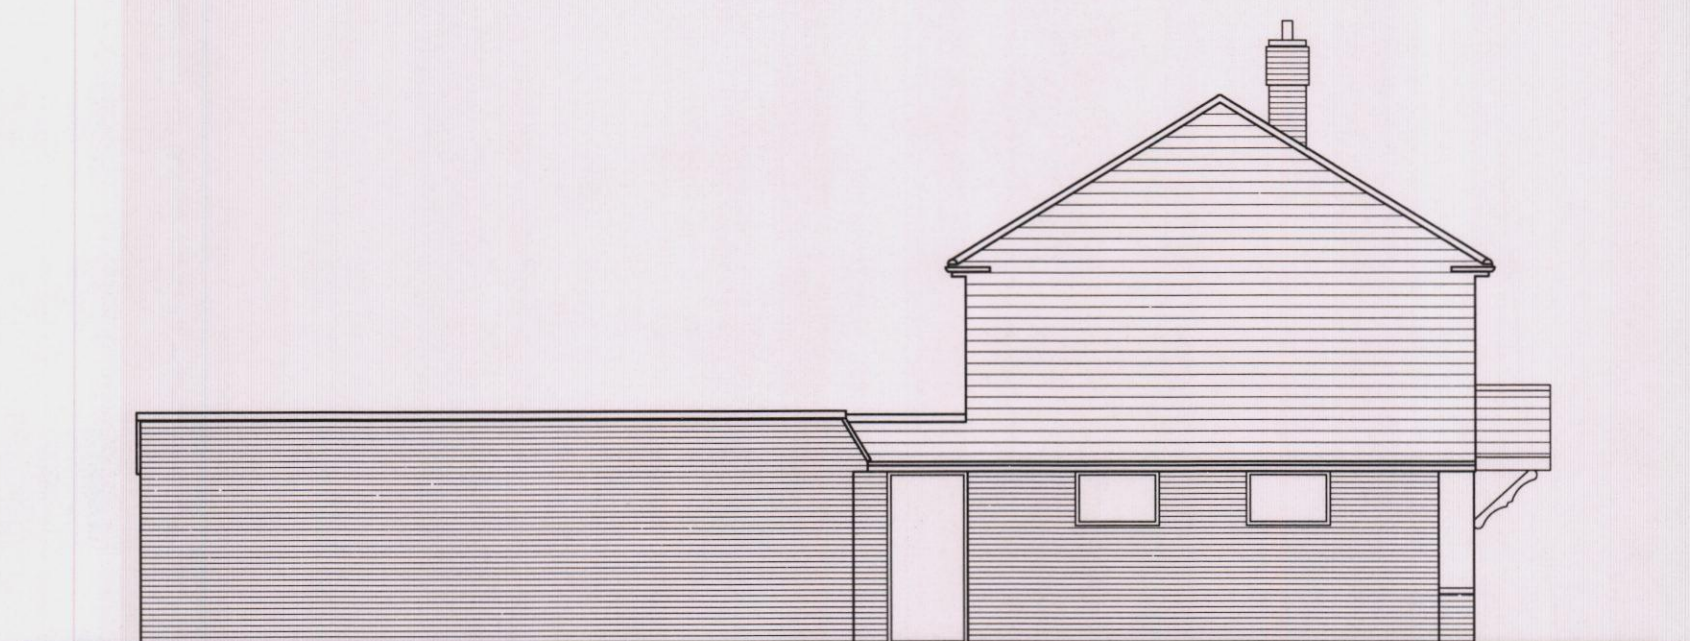

EXISTING SIDE ELEVATION 1:100



EXISTING REAR ELEVATION 1:100

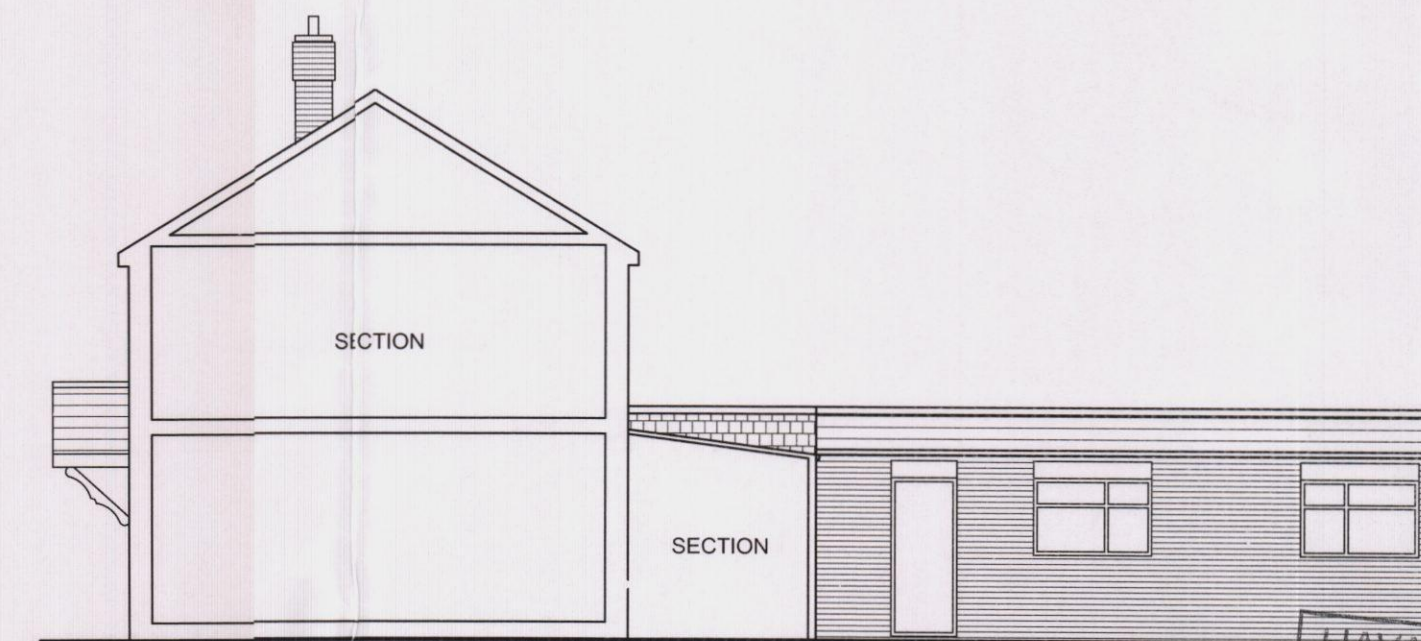

EXISTING SIDE ELEVATION 1:100