



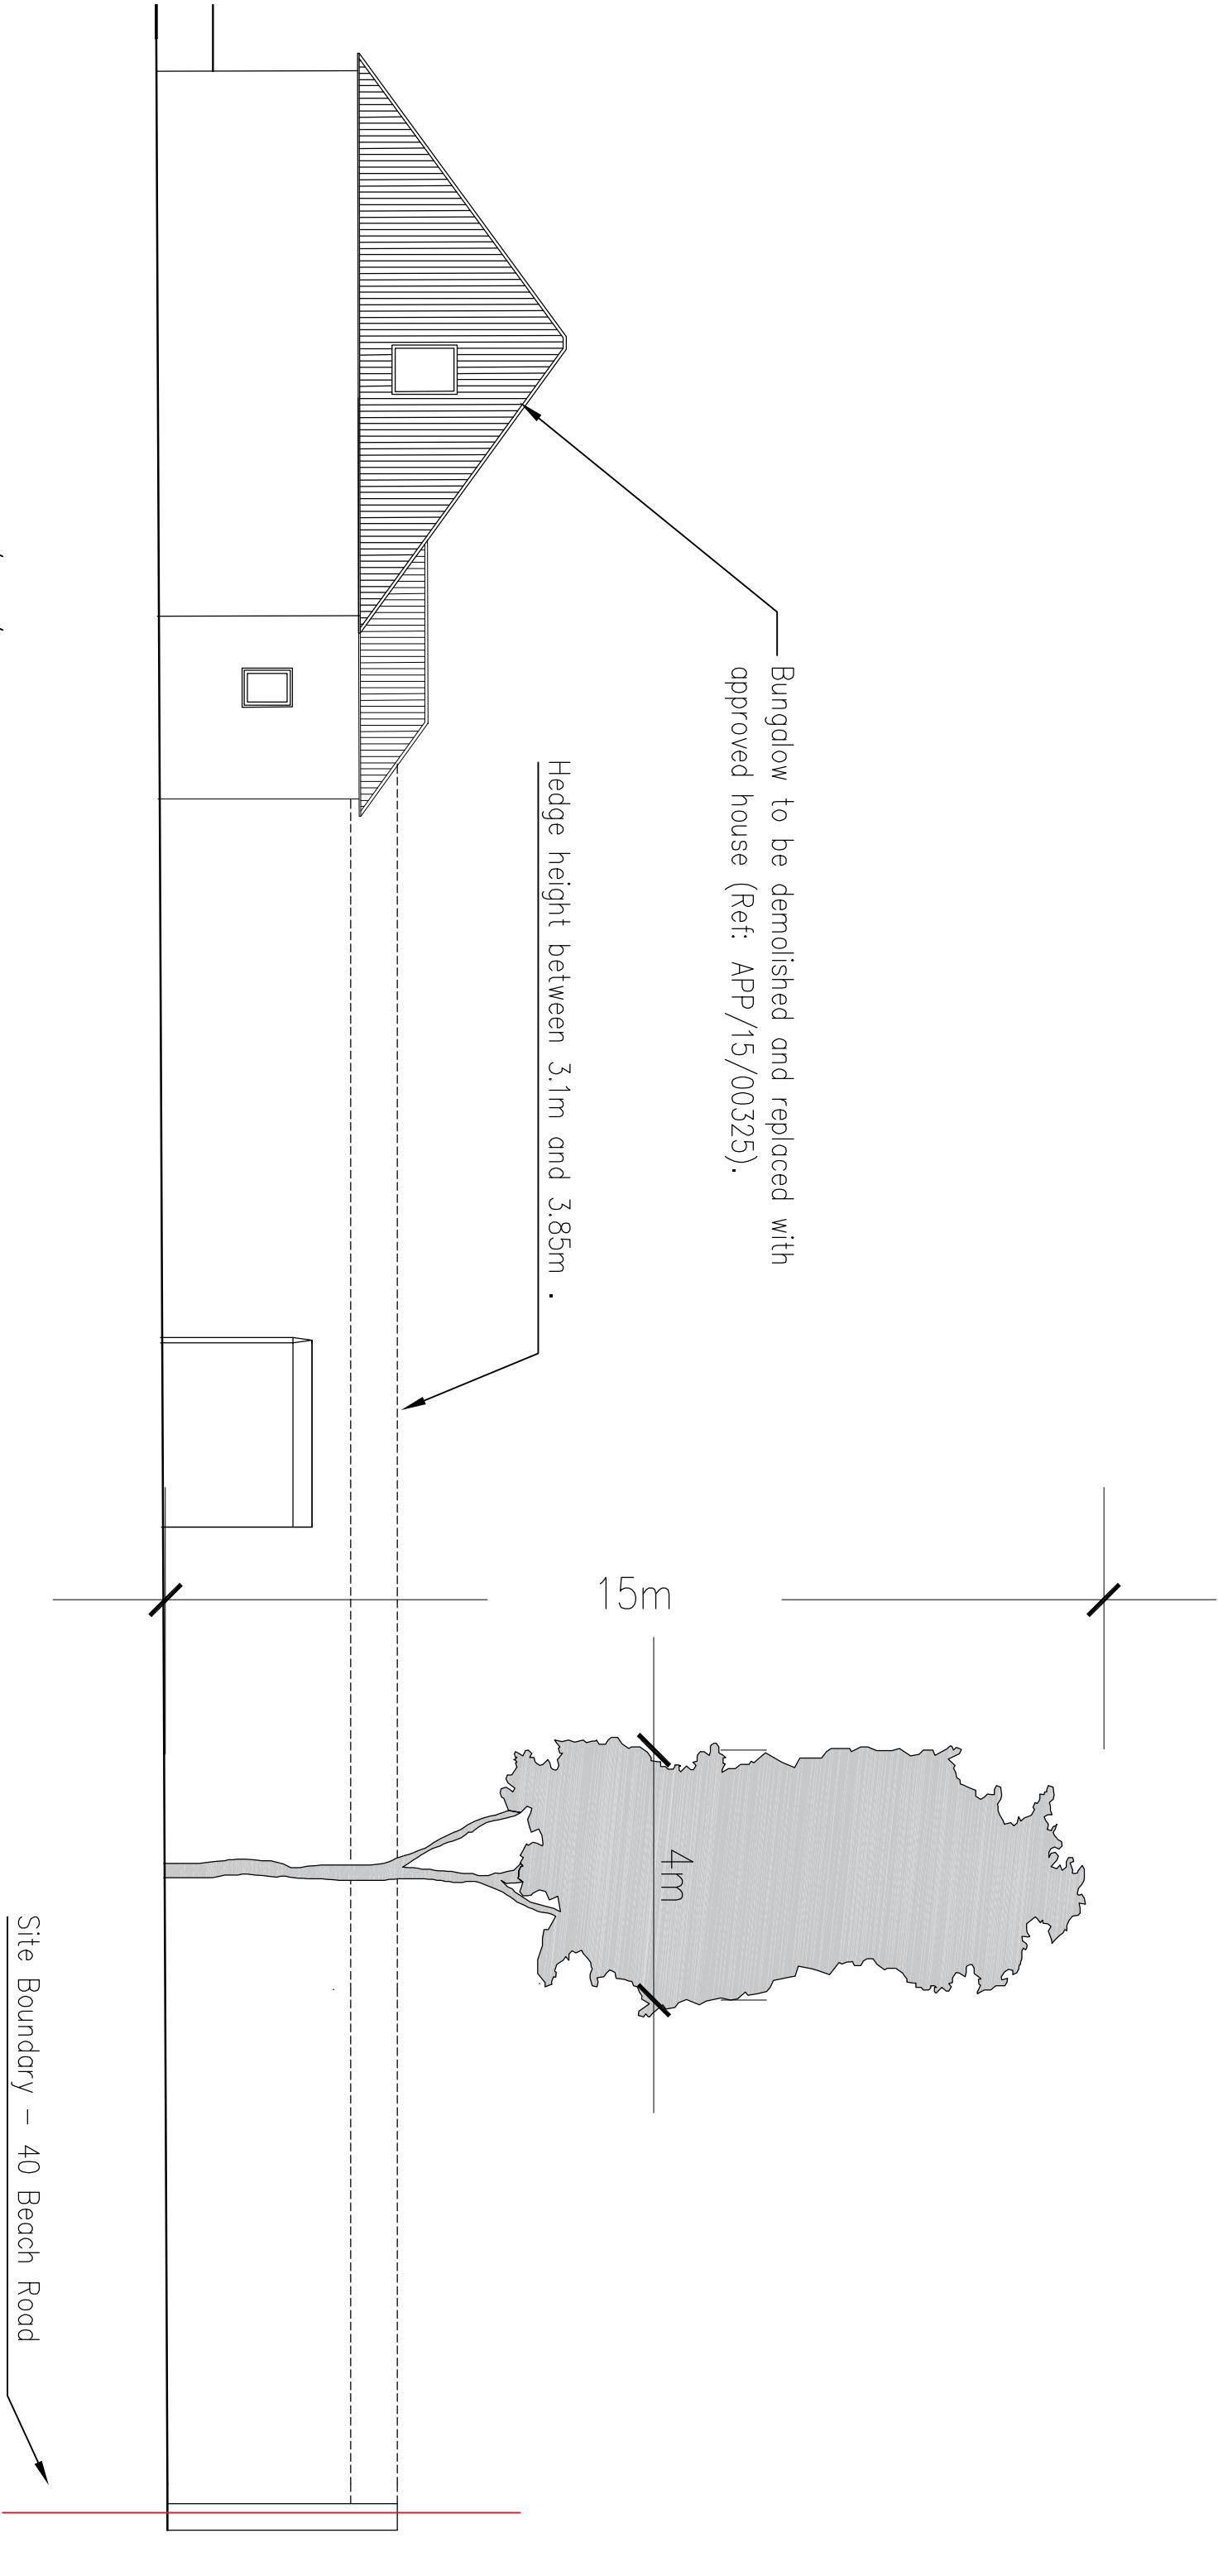

Site as existing 05/08/2015

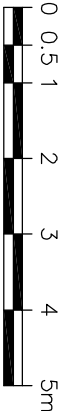

Notes

ALL DETAILS TO BE CHECKED AND APPROVED BY SPECIALIST CONTRACTOR AND INSTALLED IN STRICT ACCORDANCE WITH MANUFACTURERS DESIGN AND SPECIFICATION

Notes/revisions:

Rev	Date	Dwn	Chkd

PLANNING ISSUE			
Date: August 2015	Client: Mr J. Adams		
Drawn: JS	Project: 40 Beach Road, Emsworth		
Check:	Title: Existing South Facing Elevation		
Scale: 1: 100 @A3	Dwgno: 14-347 D110		Revision: