
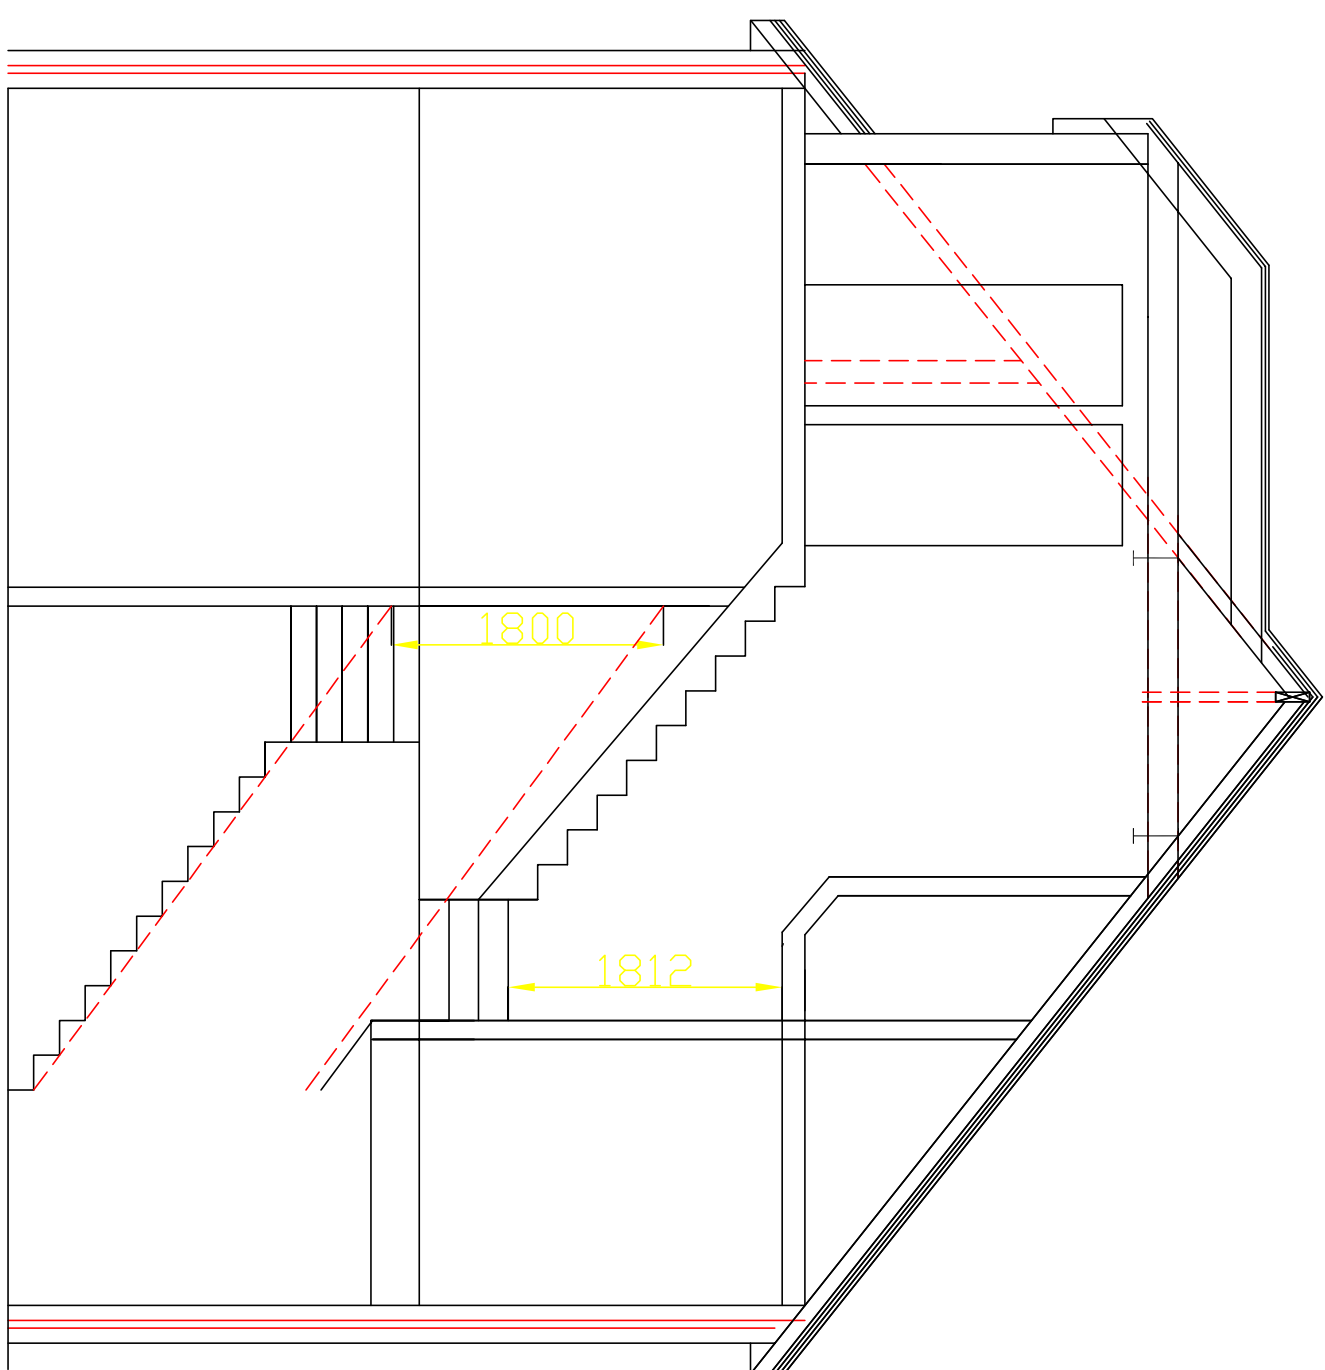
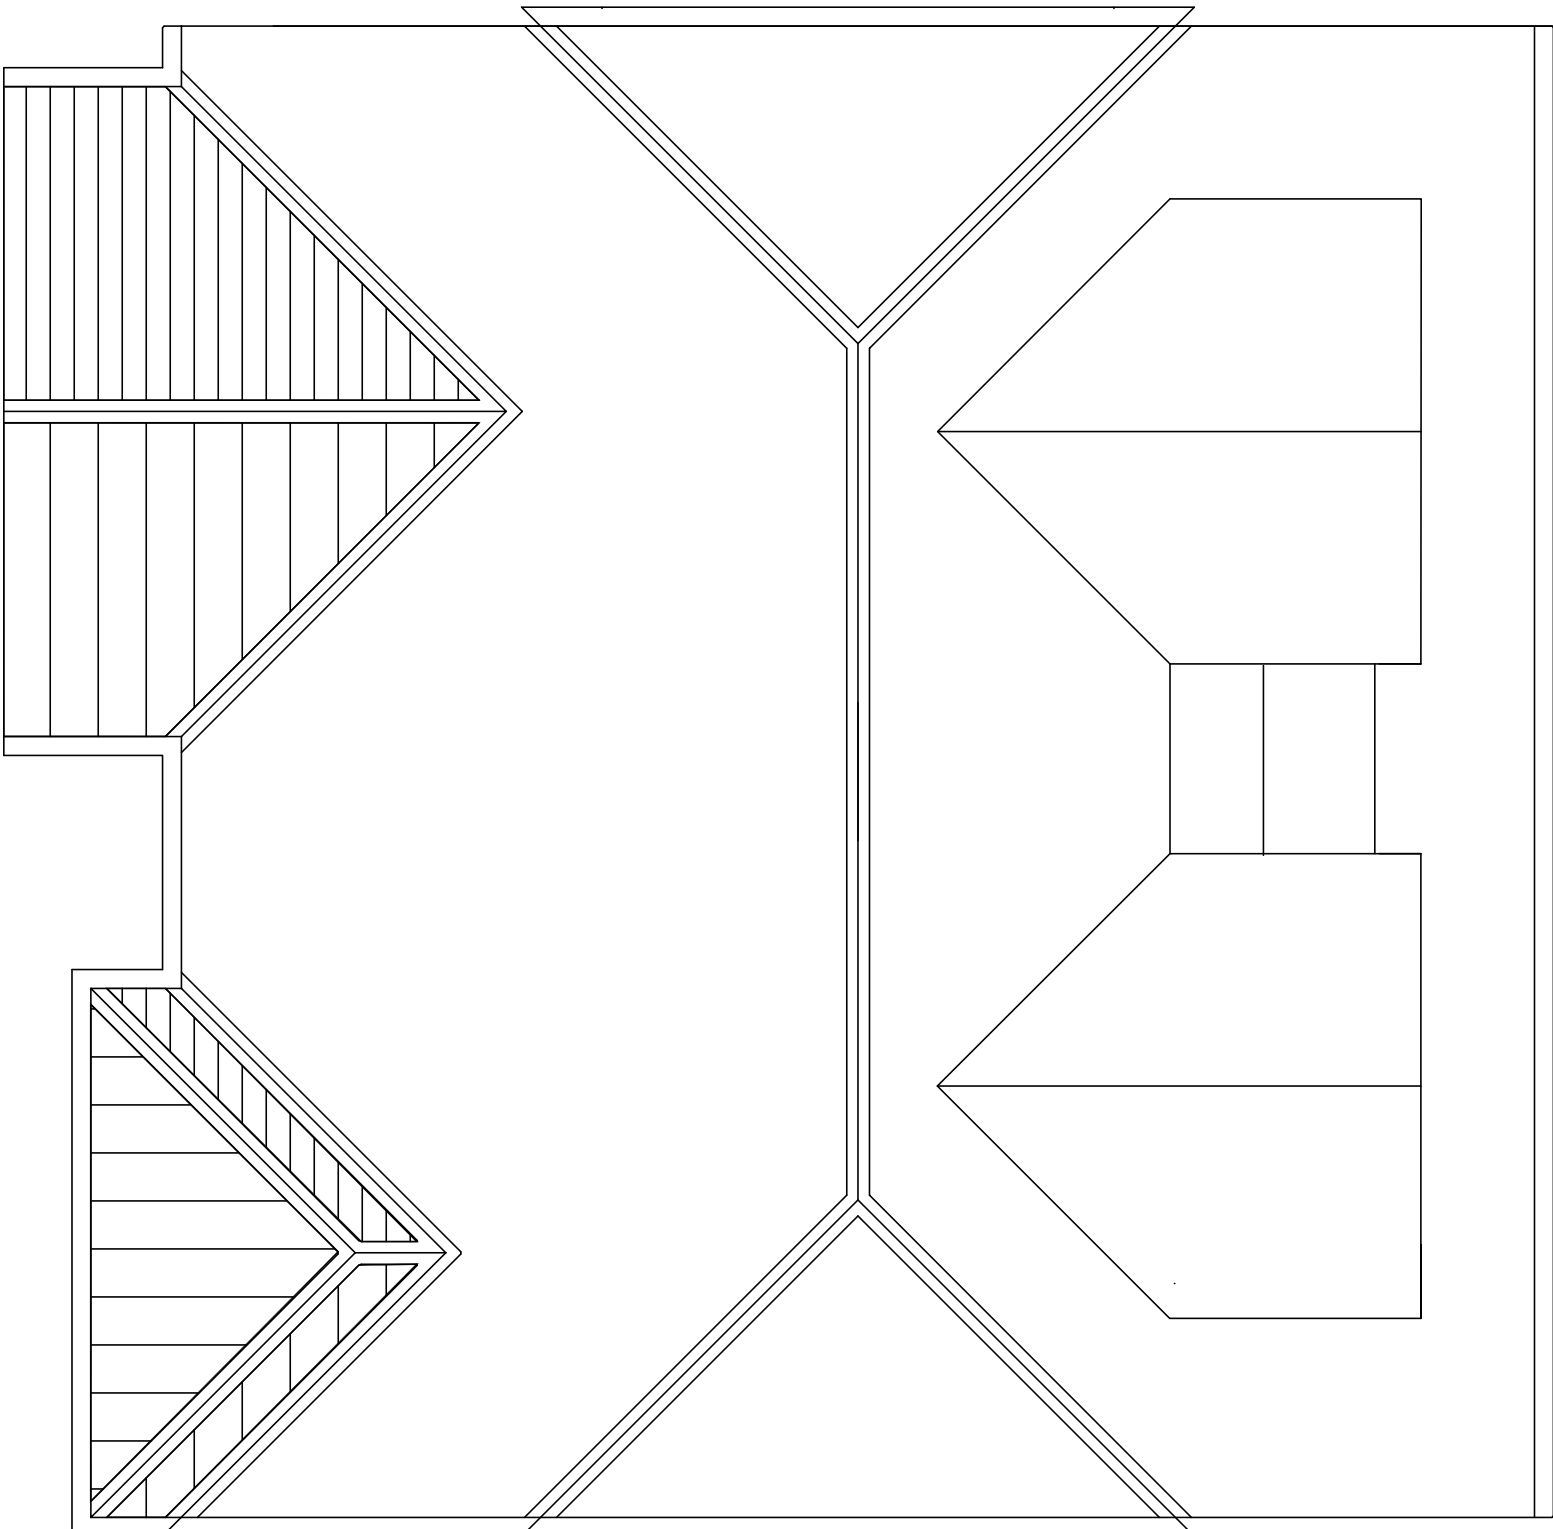
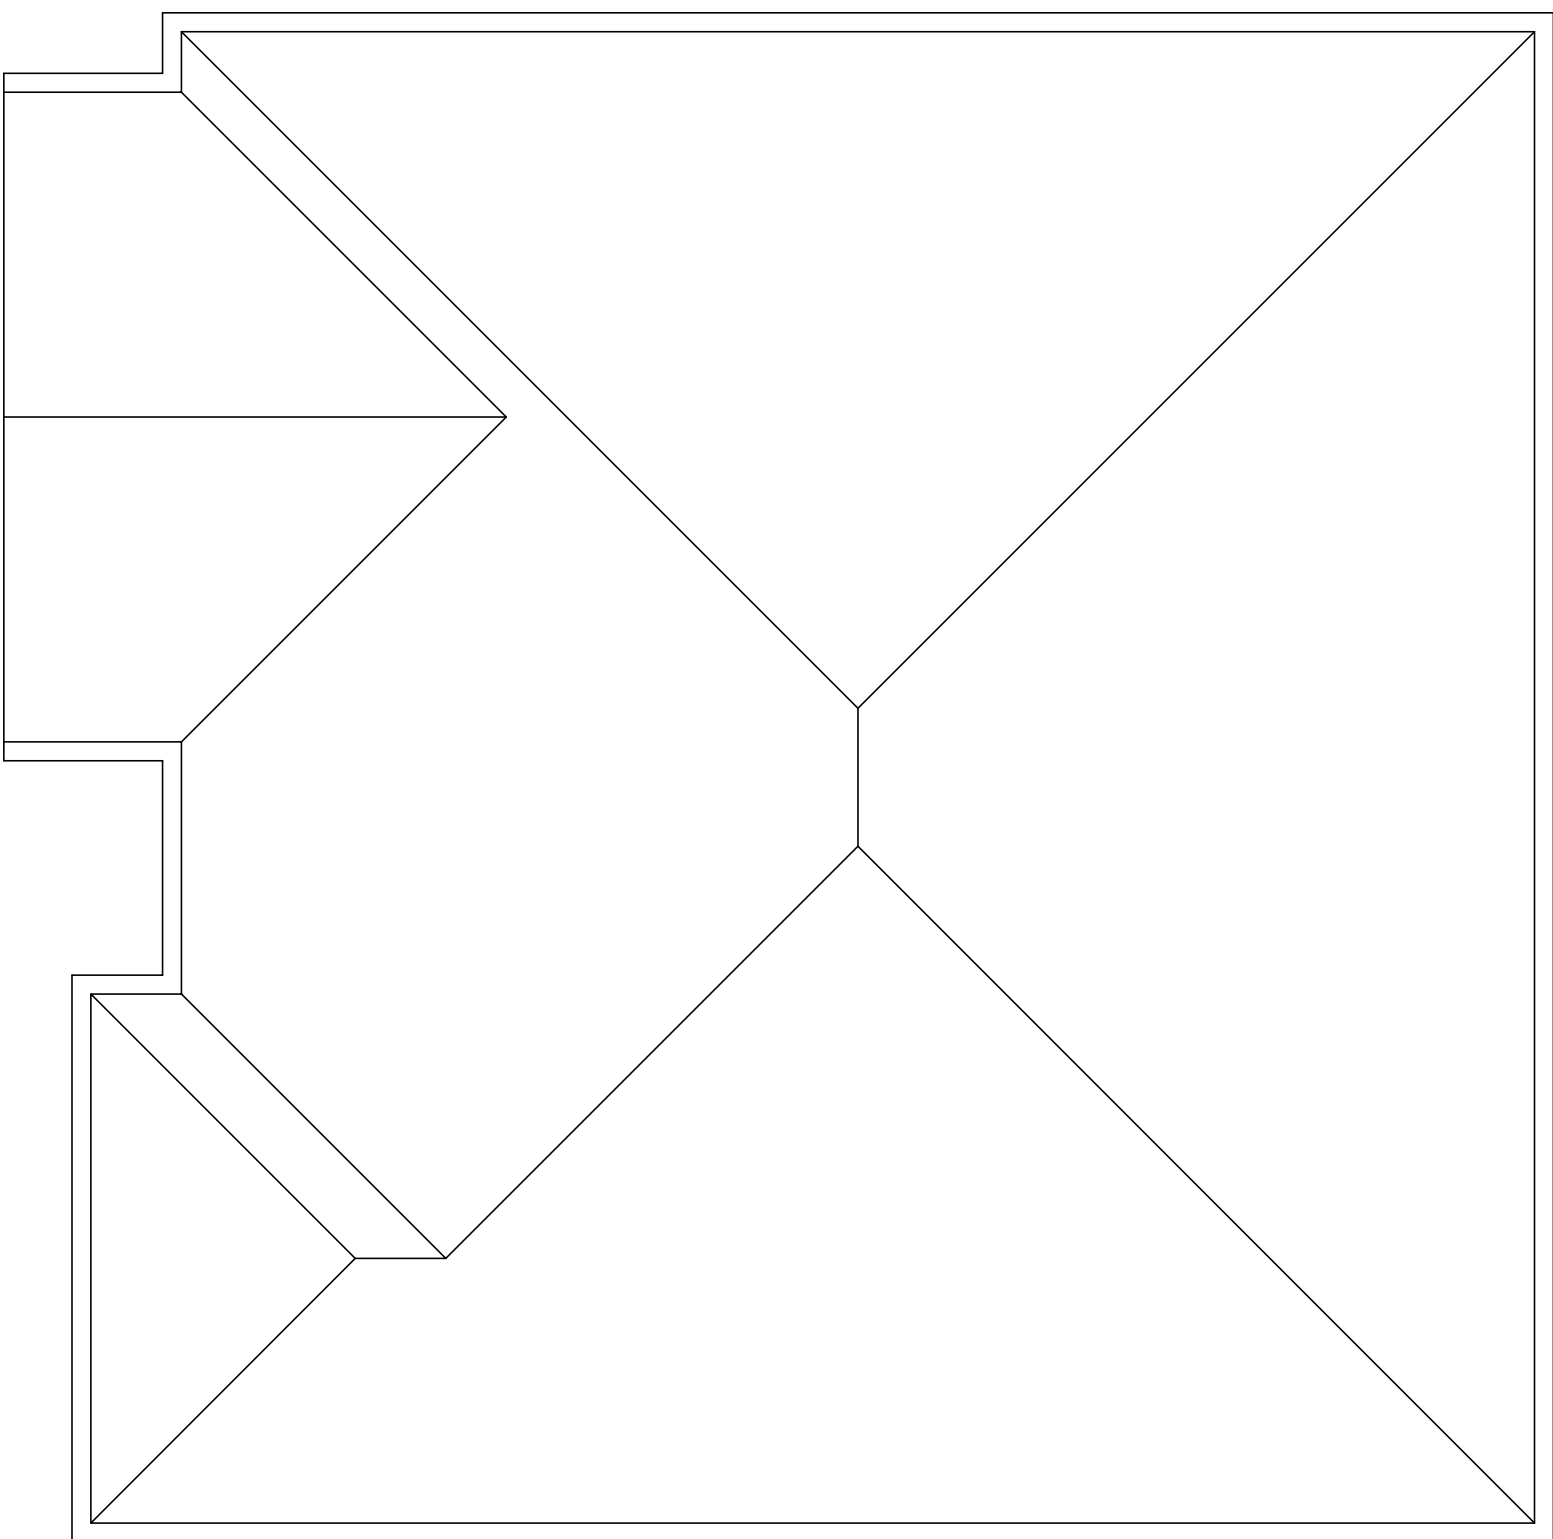


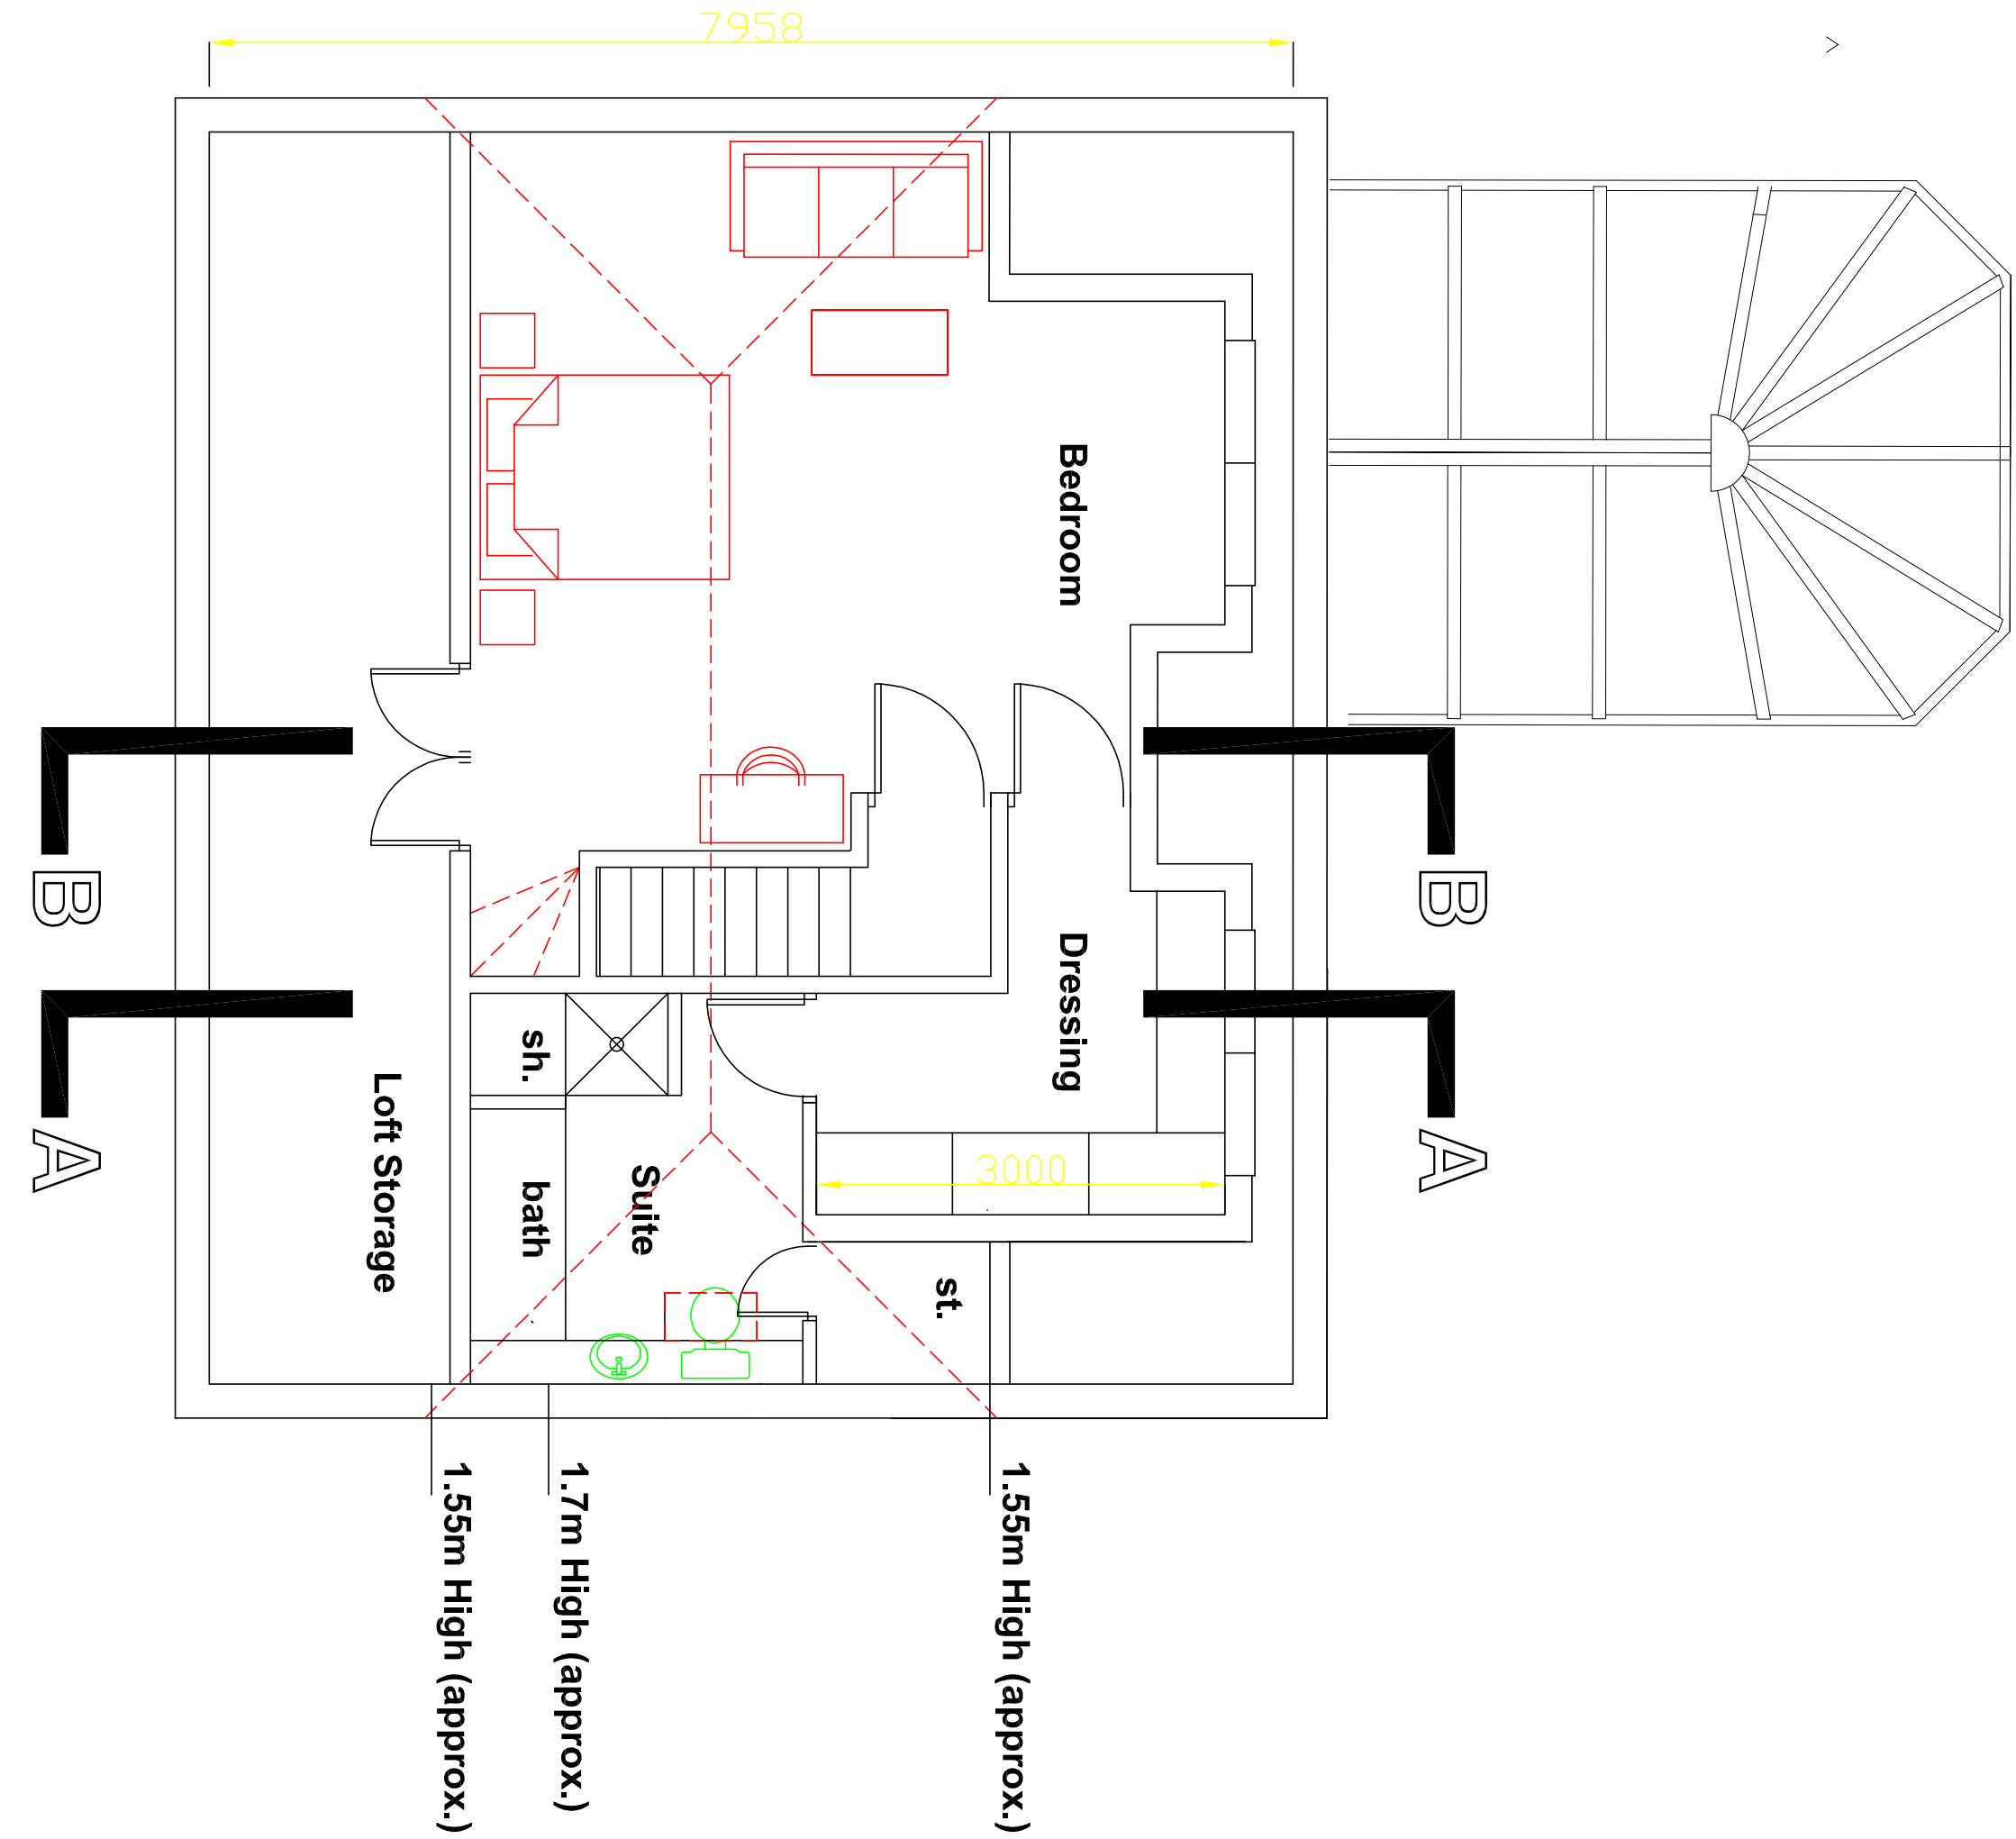

SCALE	TITLE	PETER GALLOWAY PARTNERSHIP
1/50	Proposed Loft Conversion	
DATE	Nov. 2015	
AUTHOR	61, The Brow - Widley	
PG	PROPOSED FLOOR PLANS	
BRAYING NO	15/87/P01	
PETER GALLOWAY PARTNERSHIP		
ARCHITECTS		
HAWKSHIRE PD9 8BA		
TEL 02392 483153		
E-MAIL: peter@gparchitects.co.uk		