



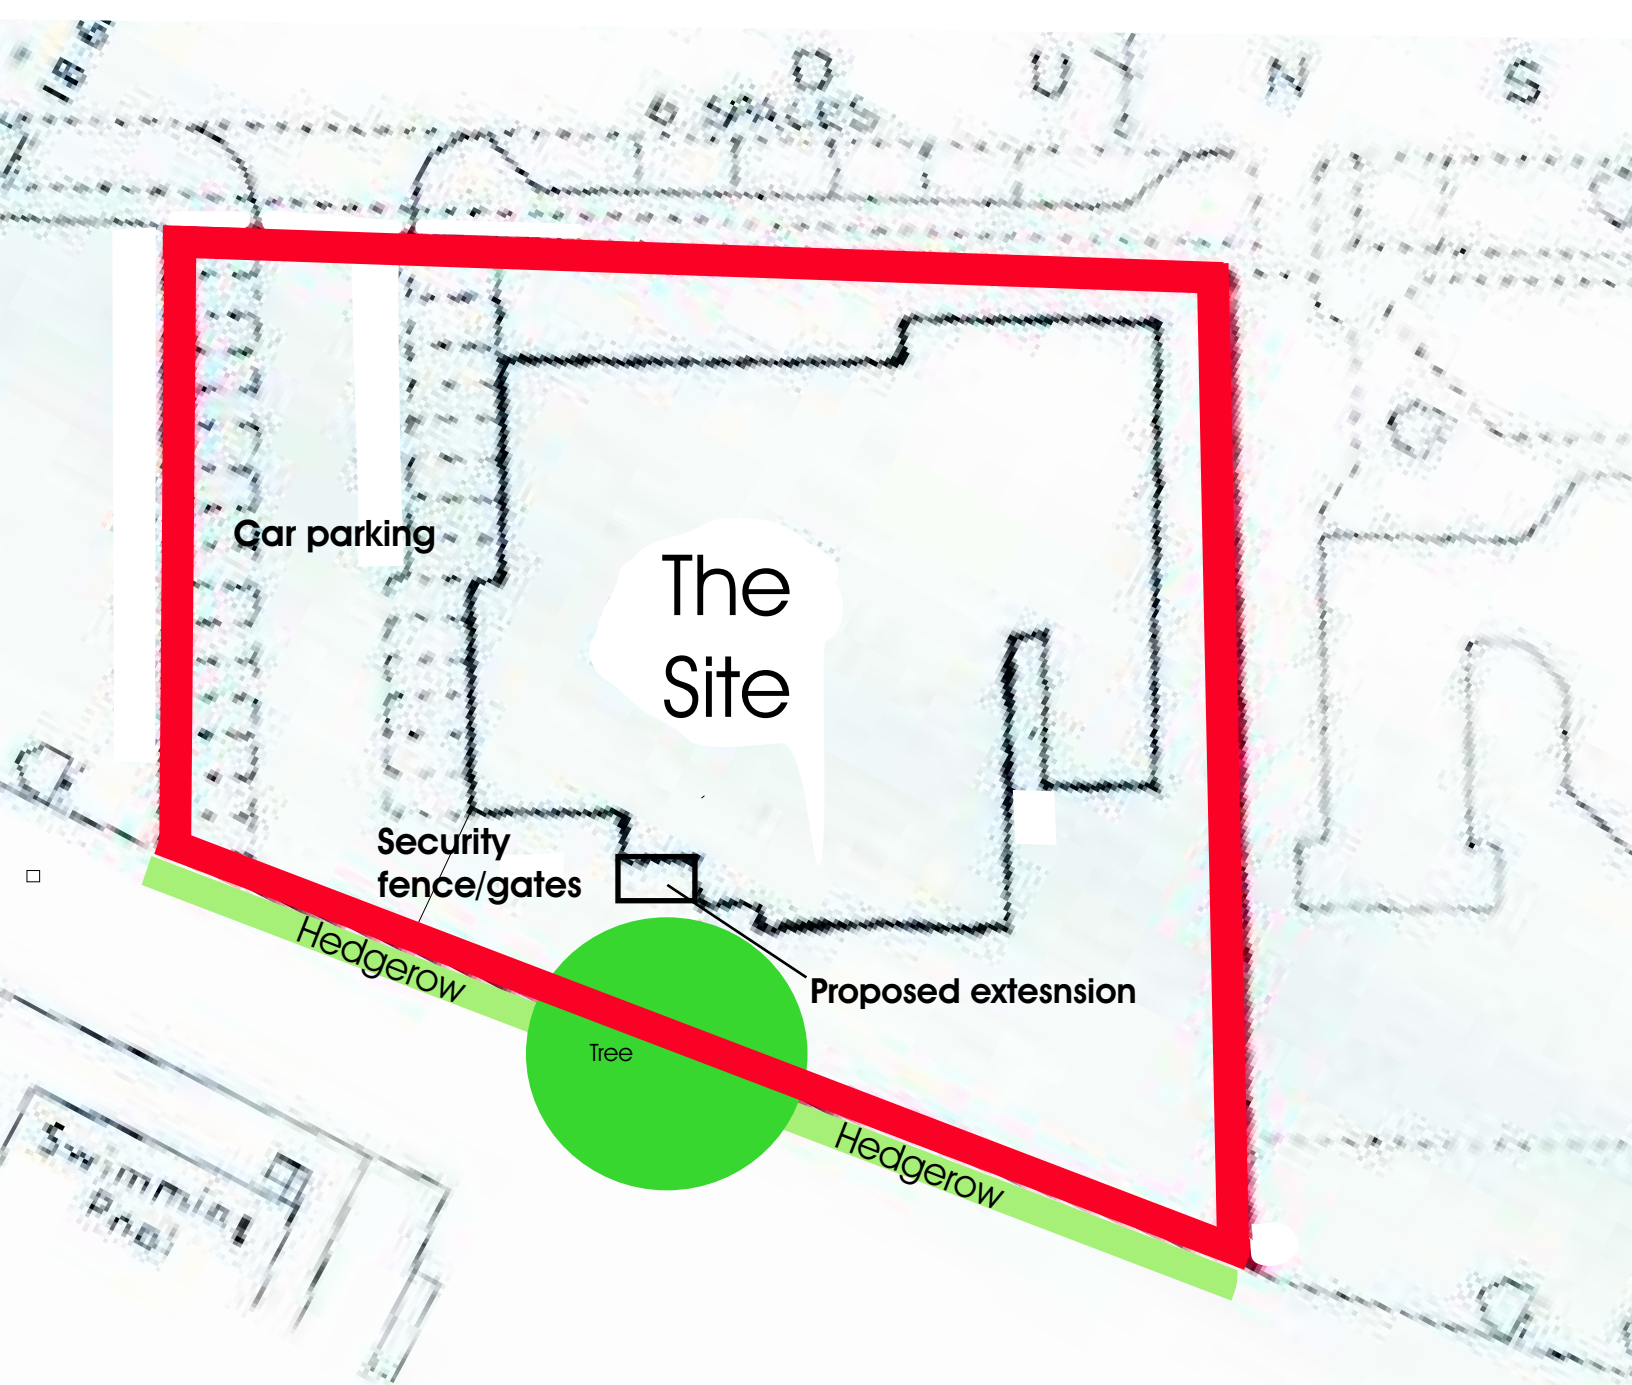

Site 1:500

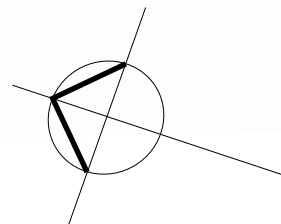

Ken Ross RIBA & Associates

OS copyright licence: 10001360

Ordnance Survey: Crown Copyright Reserved

