

Healthy Koi Ltd – Unit 21 The WREN Centre




General Layout Plan of Premises

Scale 1:100

Existing Use of UNIT 21

At the current time, the use of the floor space is as shown on the plan except that the Southern retail area and the Bio-secure Tank Room are not yet operational

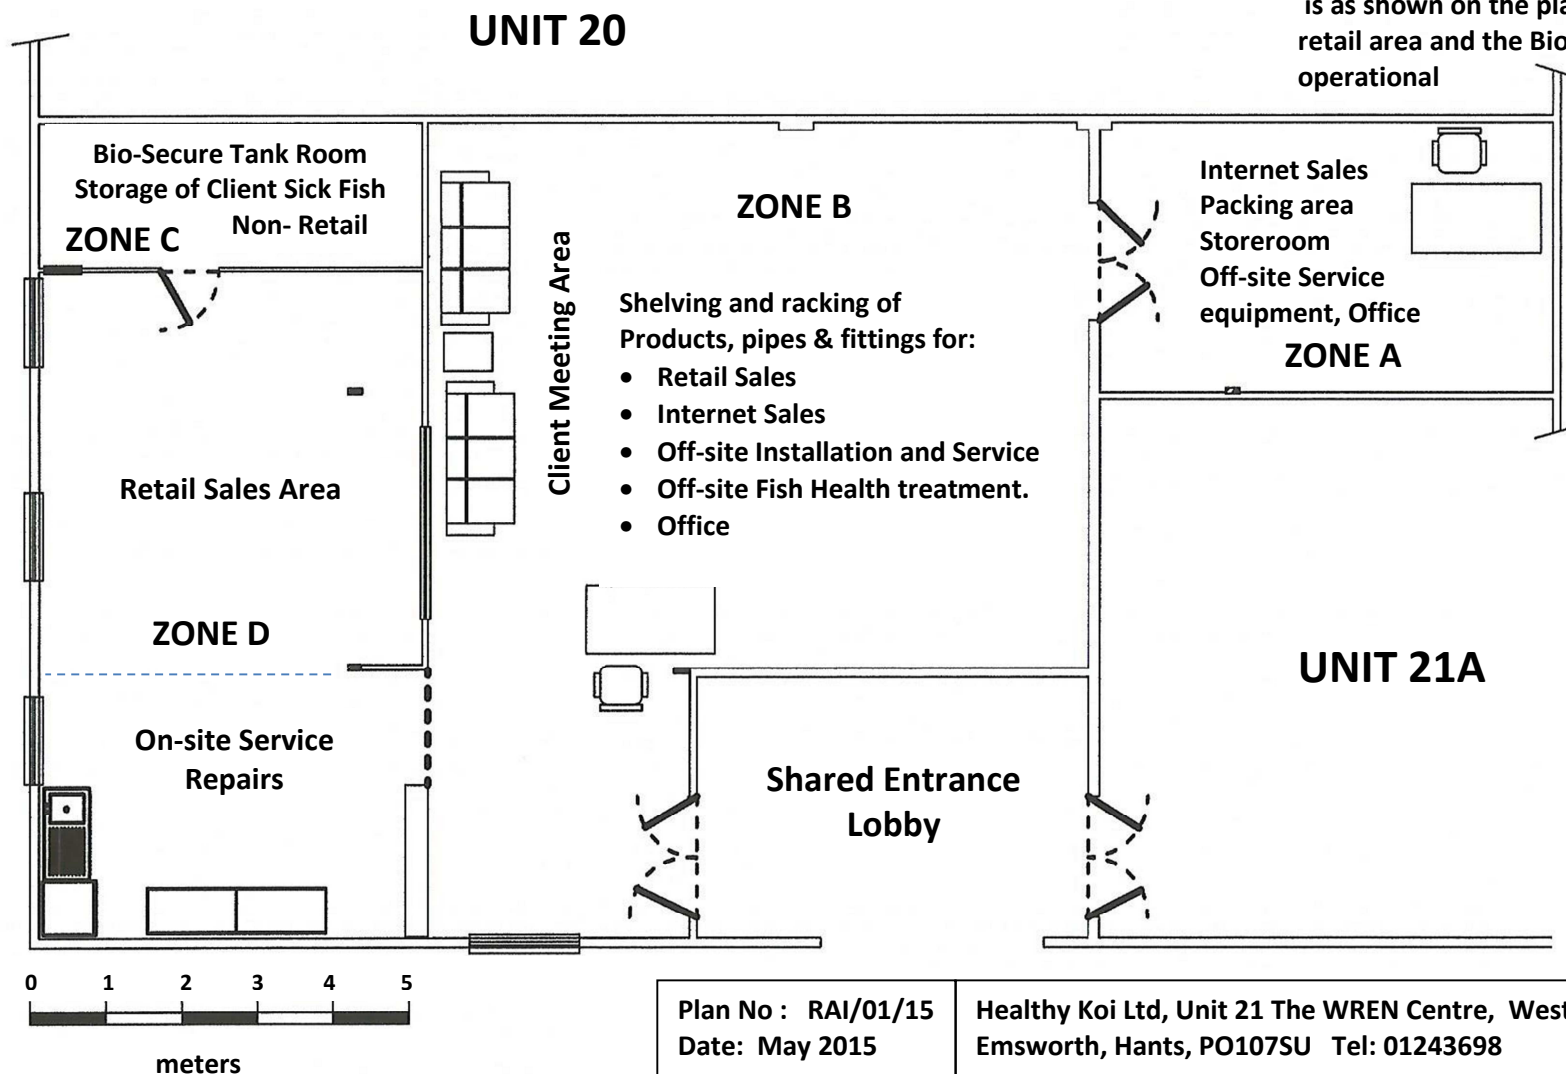

Plan No : RAI/01/15
Date: May 2015

Healthy Koi Ltd, Unit 21 The WREN Centre, Westbourne Road,
Emsworth, Hants, PO107SU Tel: 01243698