


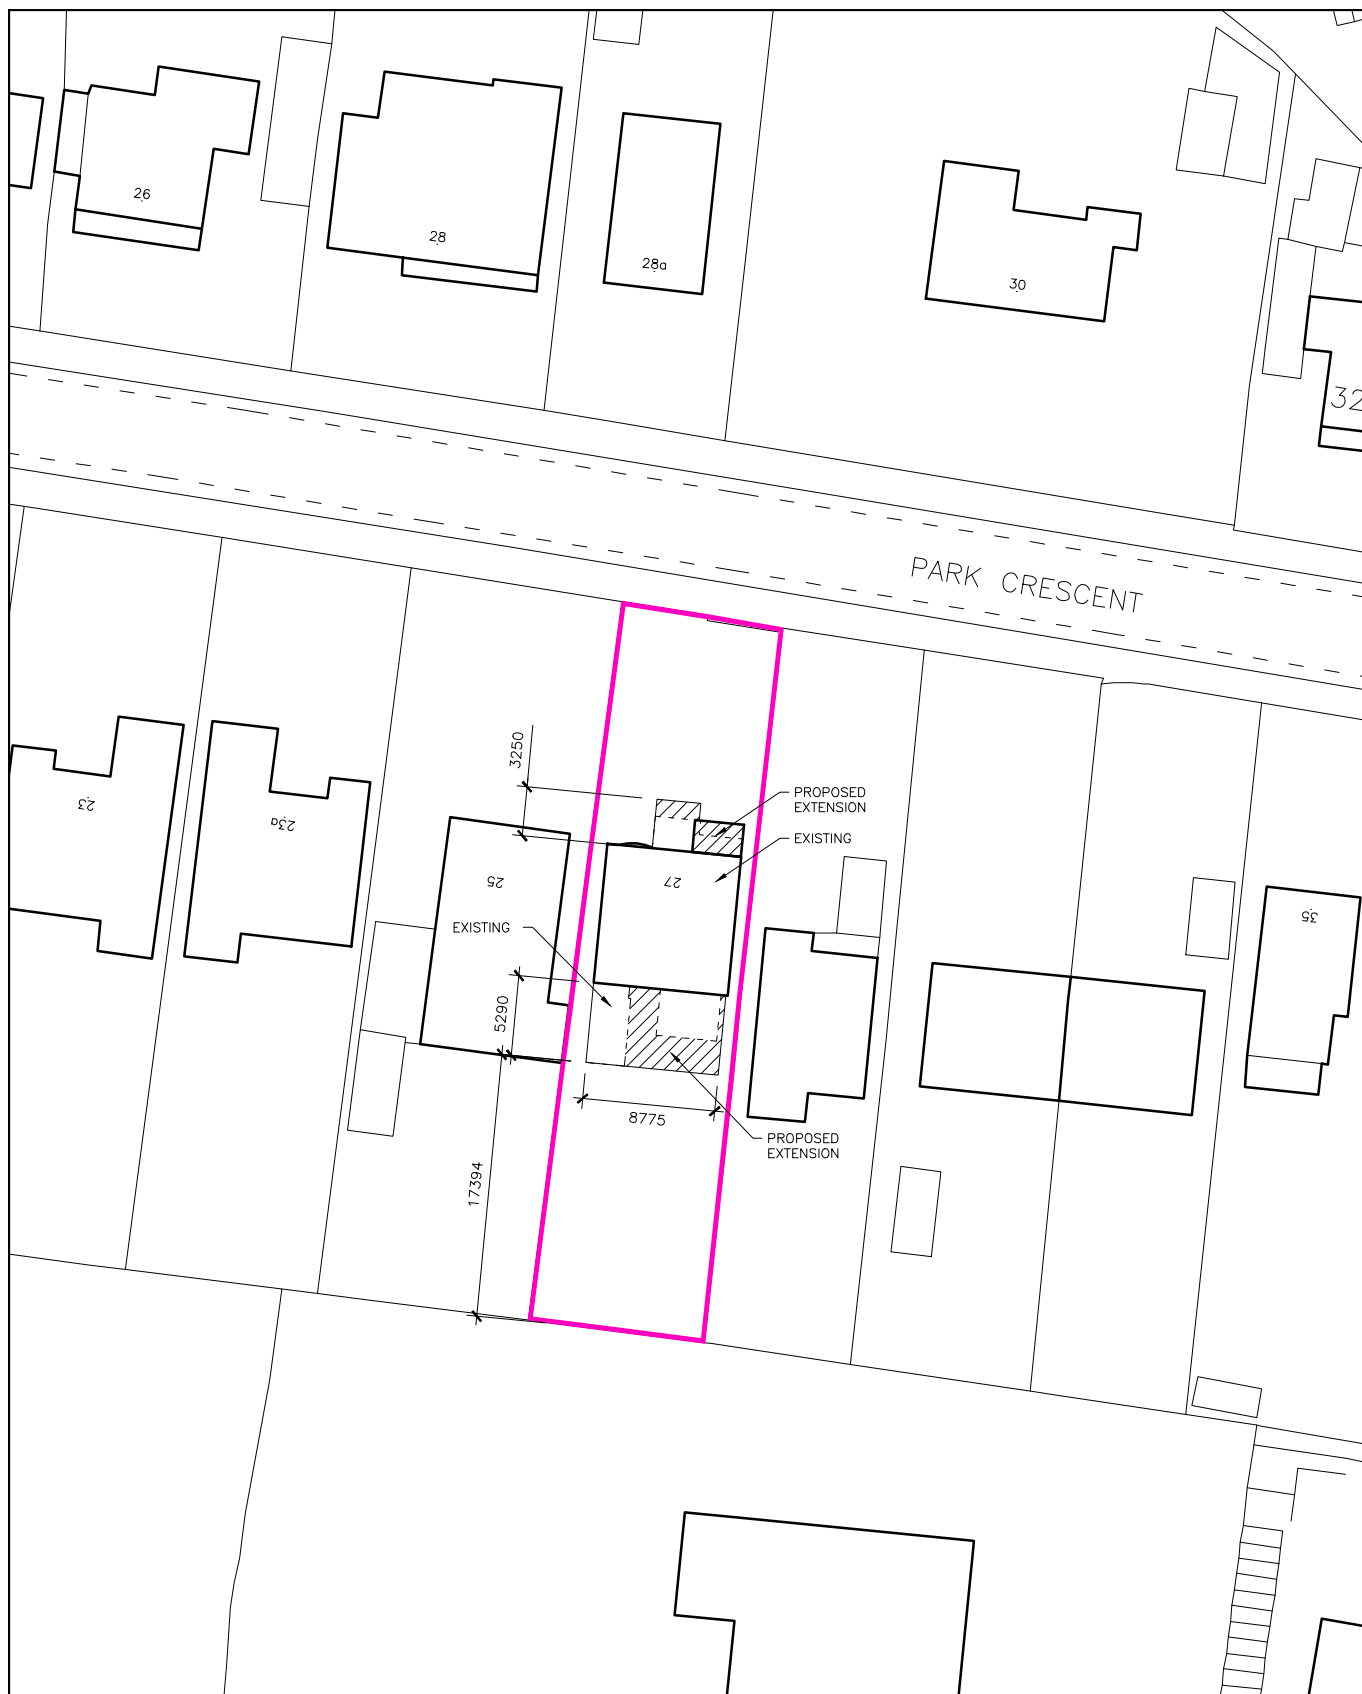

BLOCK PLAN

DWG. NO.: BD543 BP01
DATE: 15 04 2016
ADDRESS OF SITE: 27 PARK CRESCENT, EMSWORTH, HAMPSHIRE PO10 7NT
SCALE: 1:500 @ A4
OS REF. NO.: 100041040
ORDER NUMBER: EW1-599236-14571-150416
DATE OF DOWNLOAD: 15 04 2016
OS map Extracted from Blackwell Business Services/(www.blackwellmapping.co.uk) CROWN COPYRIGHT 2016

