




HAVANT BOROUGH COUNCIL
02 DEC 2013
RECEIVED

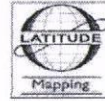

Produced 28 Nov 2013 from the Ordnance Survey National Geographic Database and incorporating surveyed revision available at this date. Reproduction in whole or part is prohibited without the prior permission of Ordnance Survey. © Crown Copyright 2013.

Ordnance Survey and the OS Symbol are registered trademarks of Ordnance Survey, the national mapping agency of Great Britain.


The representation of a road, track or path is no evidence of a right of way. The representation of features as lines is no evidence of a property boundary.

0 10 20 30 40 50
Metres
1:1250



7 EASTOKE AVENUE
HAYLING ISLAND
PO11 9QW

Supplied by: Latitude Mapping Ltd
Reference: OI649467
Centre coordinates: 473603 98403

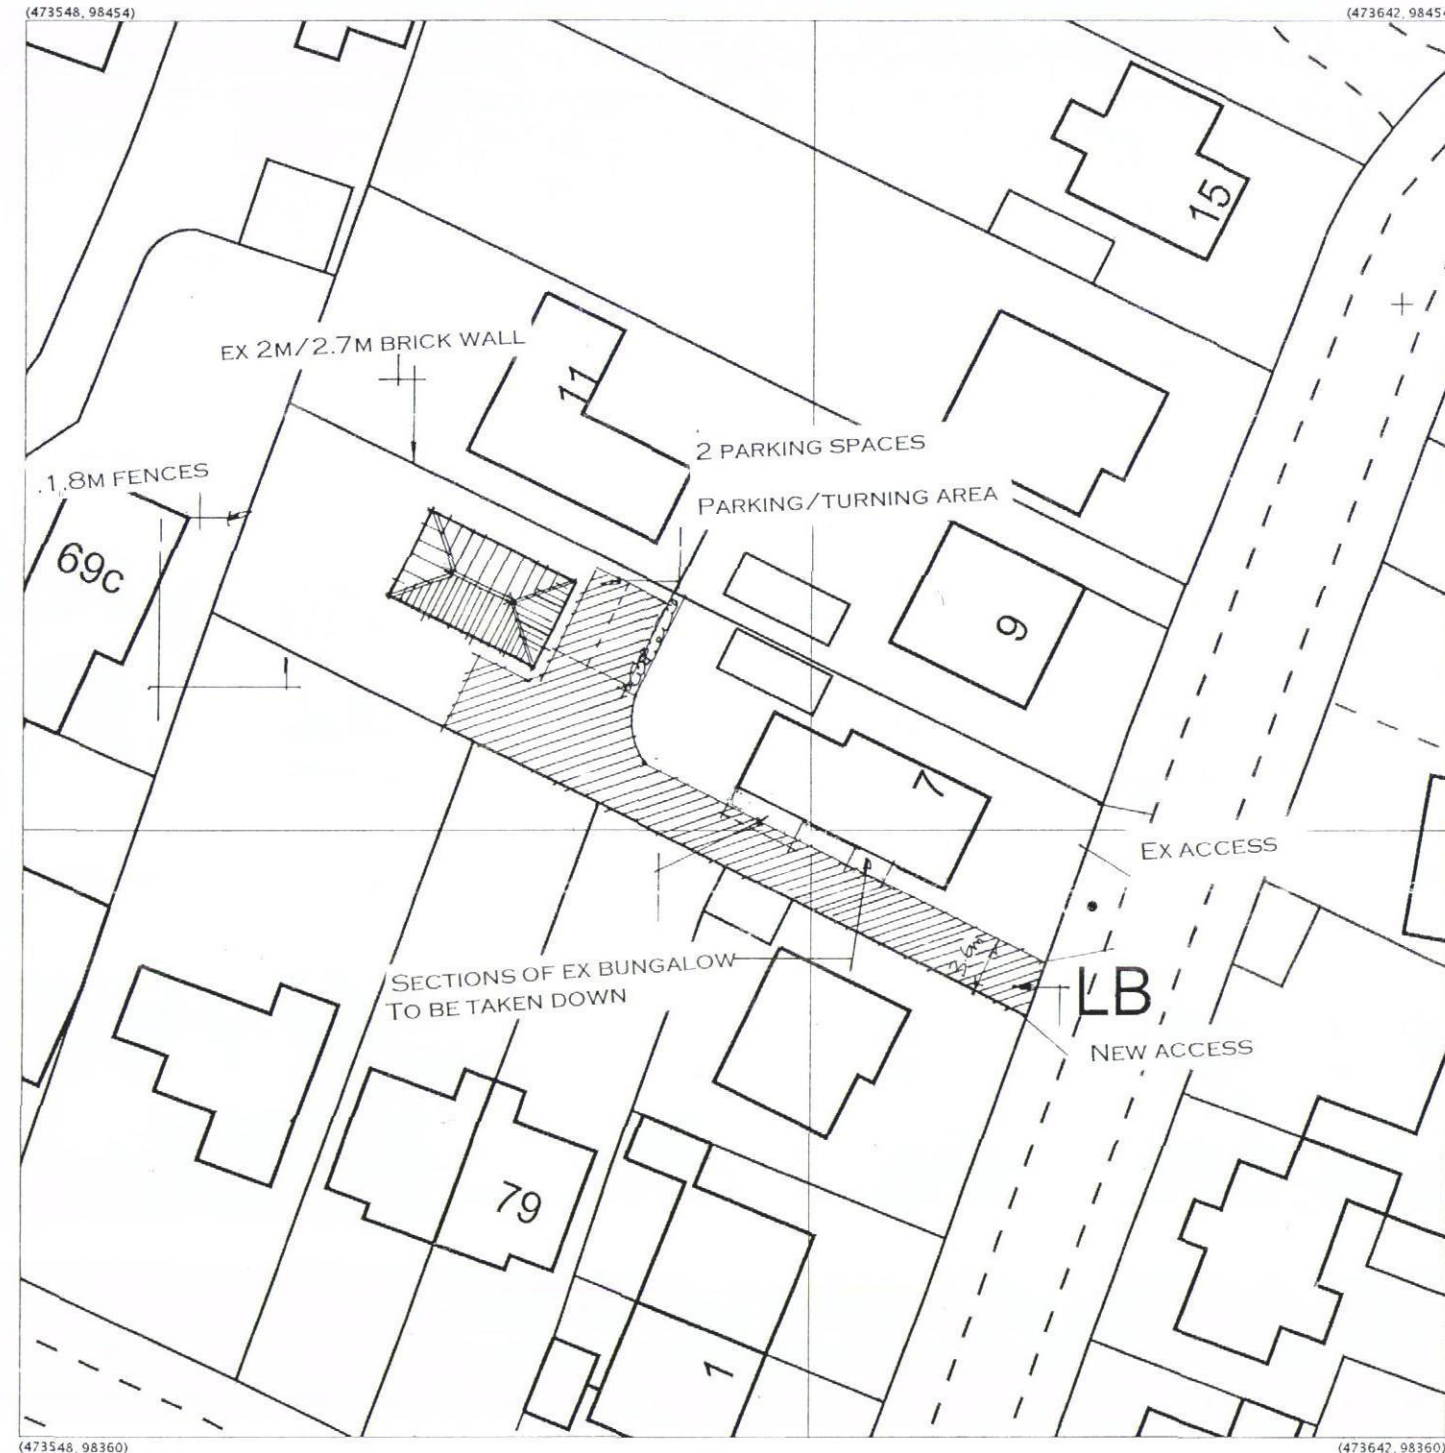

Produced 28 Nov 2013 from the Ordnance Survey National Geographic Database and incorporating surveyed revision available at this date. Reproduction in whole or part is prohibited without the prior permission of Ordnance Survey. © Crown Copyright 2013.

Ordnance Survey and the OS Symbol are registered trademarks of Ordnance Survey, the national mapping agency of Great Britain.

The representation of a road, track or path is no evidence of a right of way. The representation of features as lines is no evidence of a property boundary.

0 4 8 12 16 20
Metres
1:500



7 EASTOKE AVENUE
HAYLING ISLAND
PO11 9QW

Supplied by: Latitude Mapping Ltd
Reference: OI649468
Centre coordinates: 473595 98407

**OUTLINE APPLICATION FOR A NEW TWO BEDROOM BUNGALOW.
LAND REAR OF 7, EASTOKE AVENUE, HAYLING ISLAND, HANTS.
FOR MR WILLIAM COOPER.**