


OS Map Licence No. 001116685

Copyright is reserved by GBS Designs and is issued on the condition that it is not copied or disclosed by or to any unauthorised persons without prior consent in writing from GBS Designs.

All dimensions to be checked on site

REV	DESCRIPTION	DRAWN	DATE	Drawing Ref		Drawing Title	
-	Initial design	GBS	16.08.13	TREM 05		Ancillary living space at 'Meadowlea'	
				Scale at A1	Scale at A3	Hambledon Road	
				N/A	1:200	Waterlooville	
				Date		Hampshire	
				16 August 2013		PO7 6XB	
				Drawn by			
				GBS			

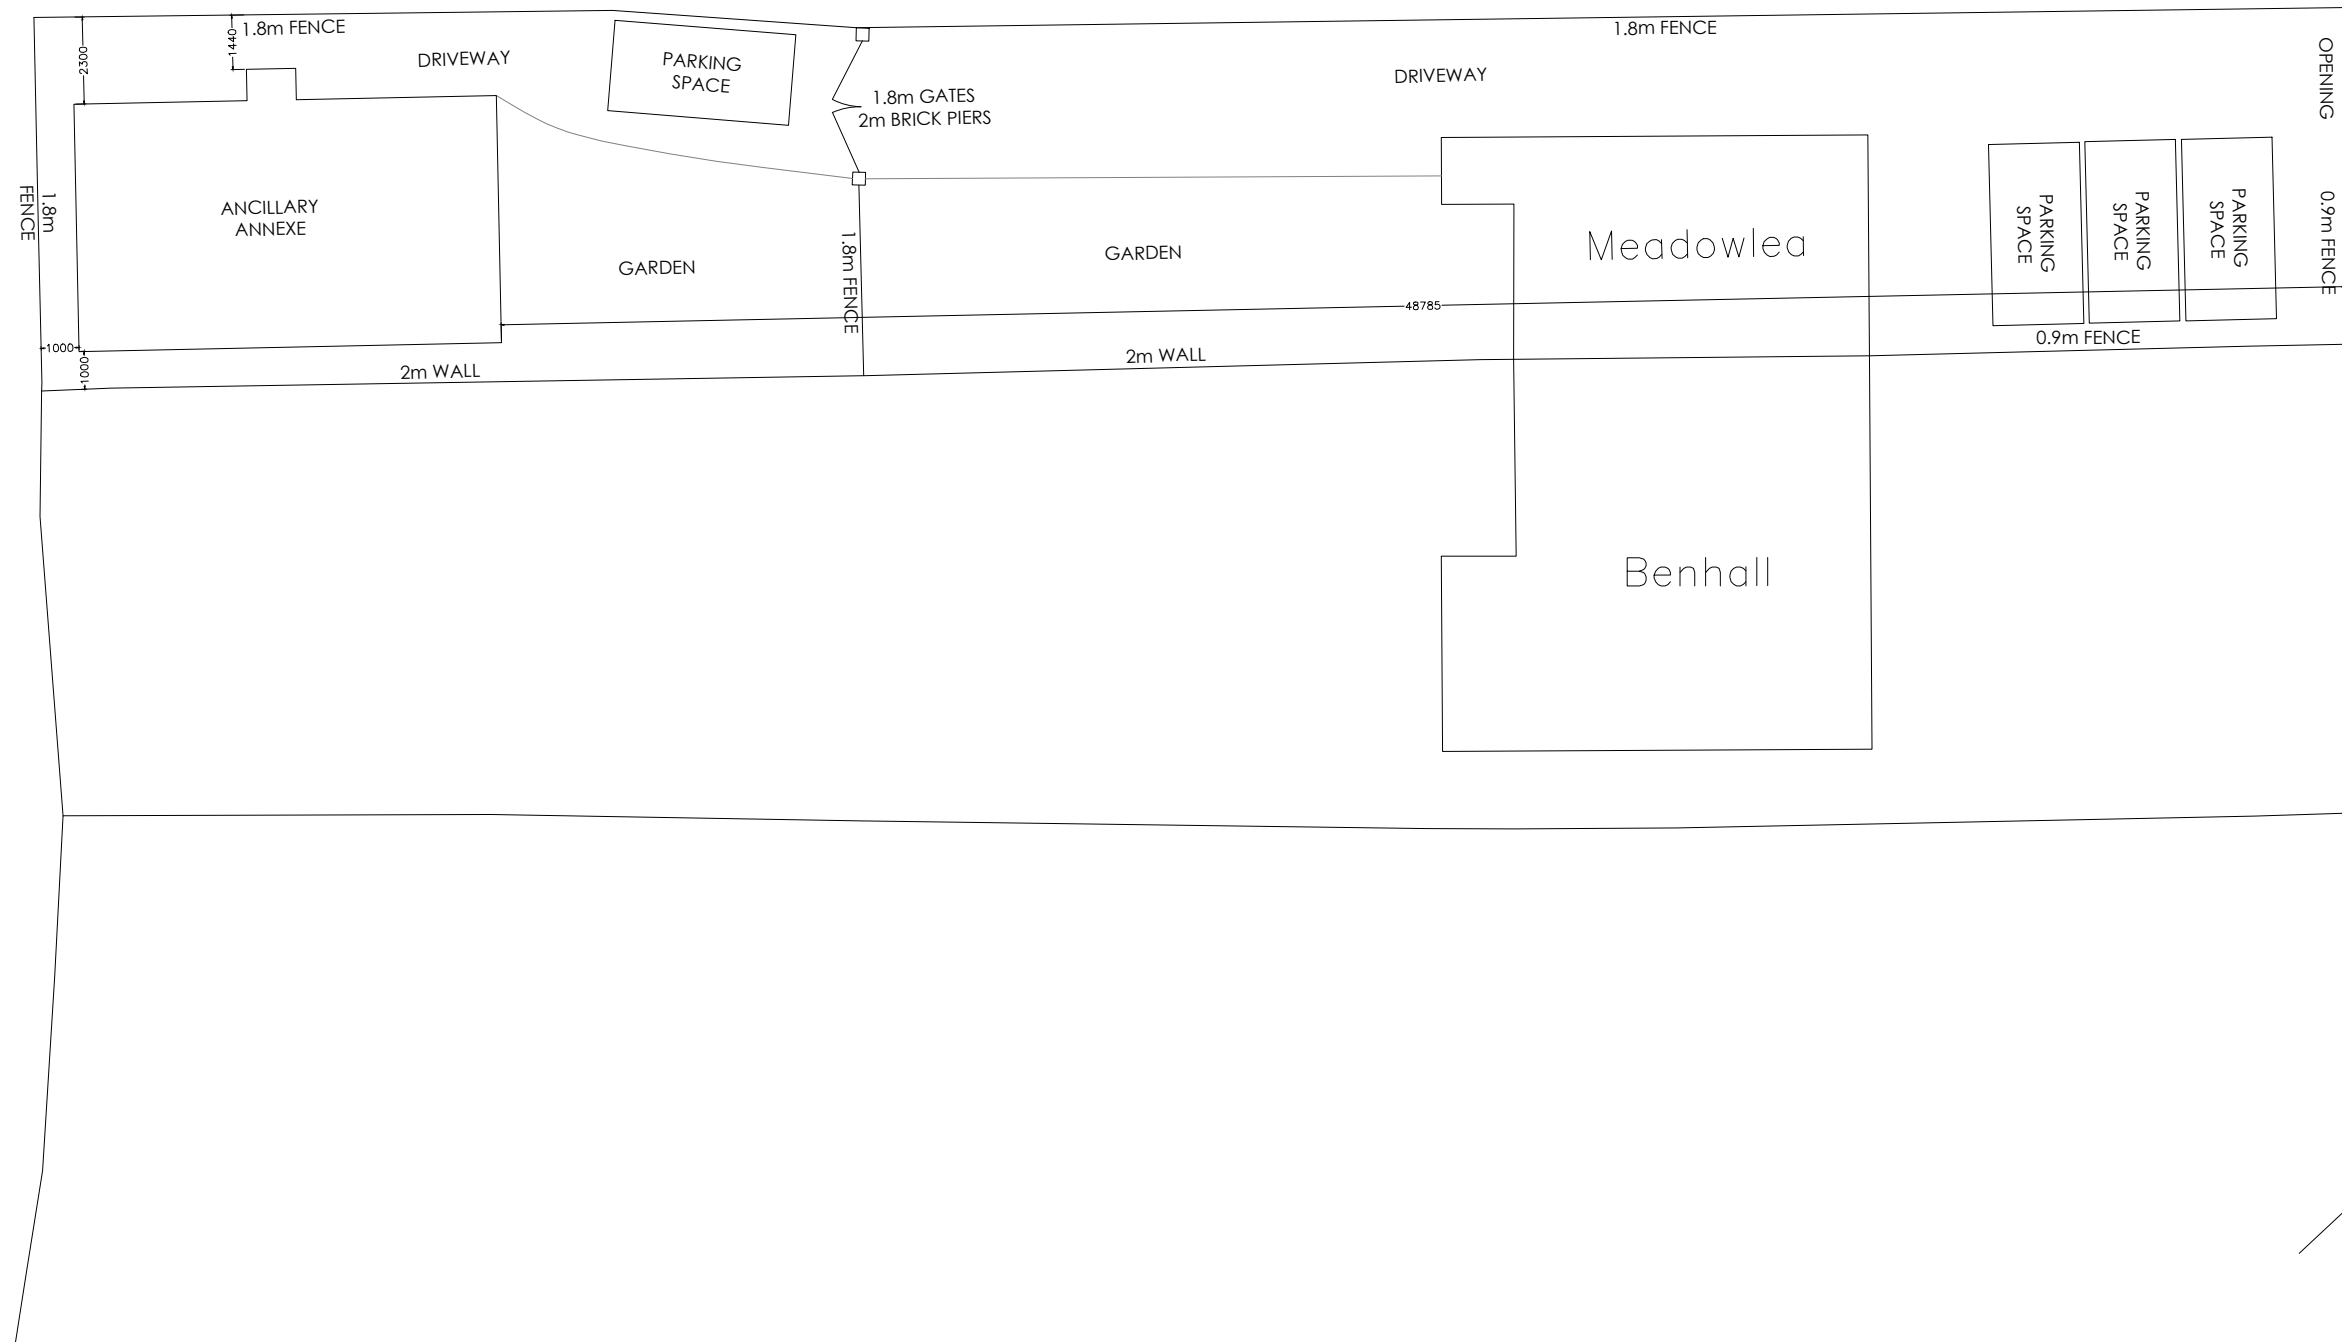

CAD - ARCHITECTURE - DESIGN

6 Shillinglee Waterlooville
Hampshire PO7 5RW
Tel 023 9225 8315
www.gbsimages.co.uk