


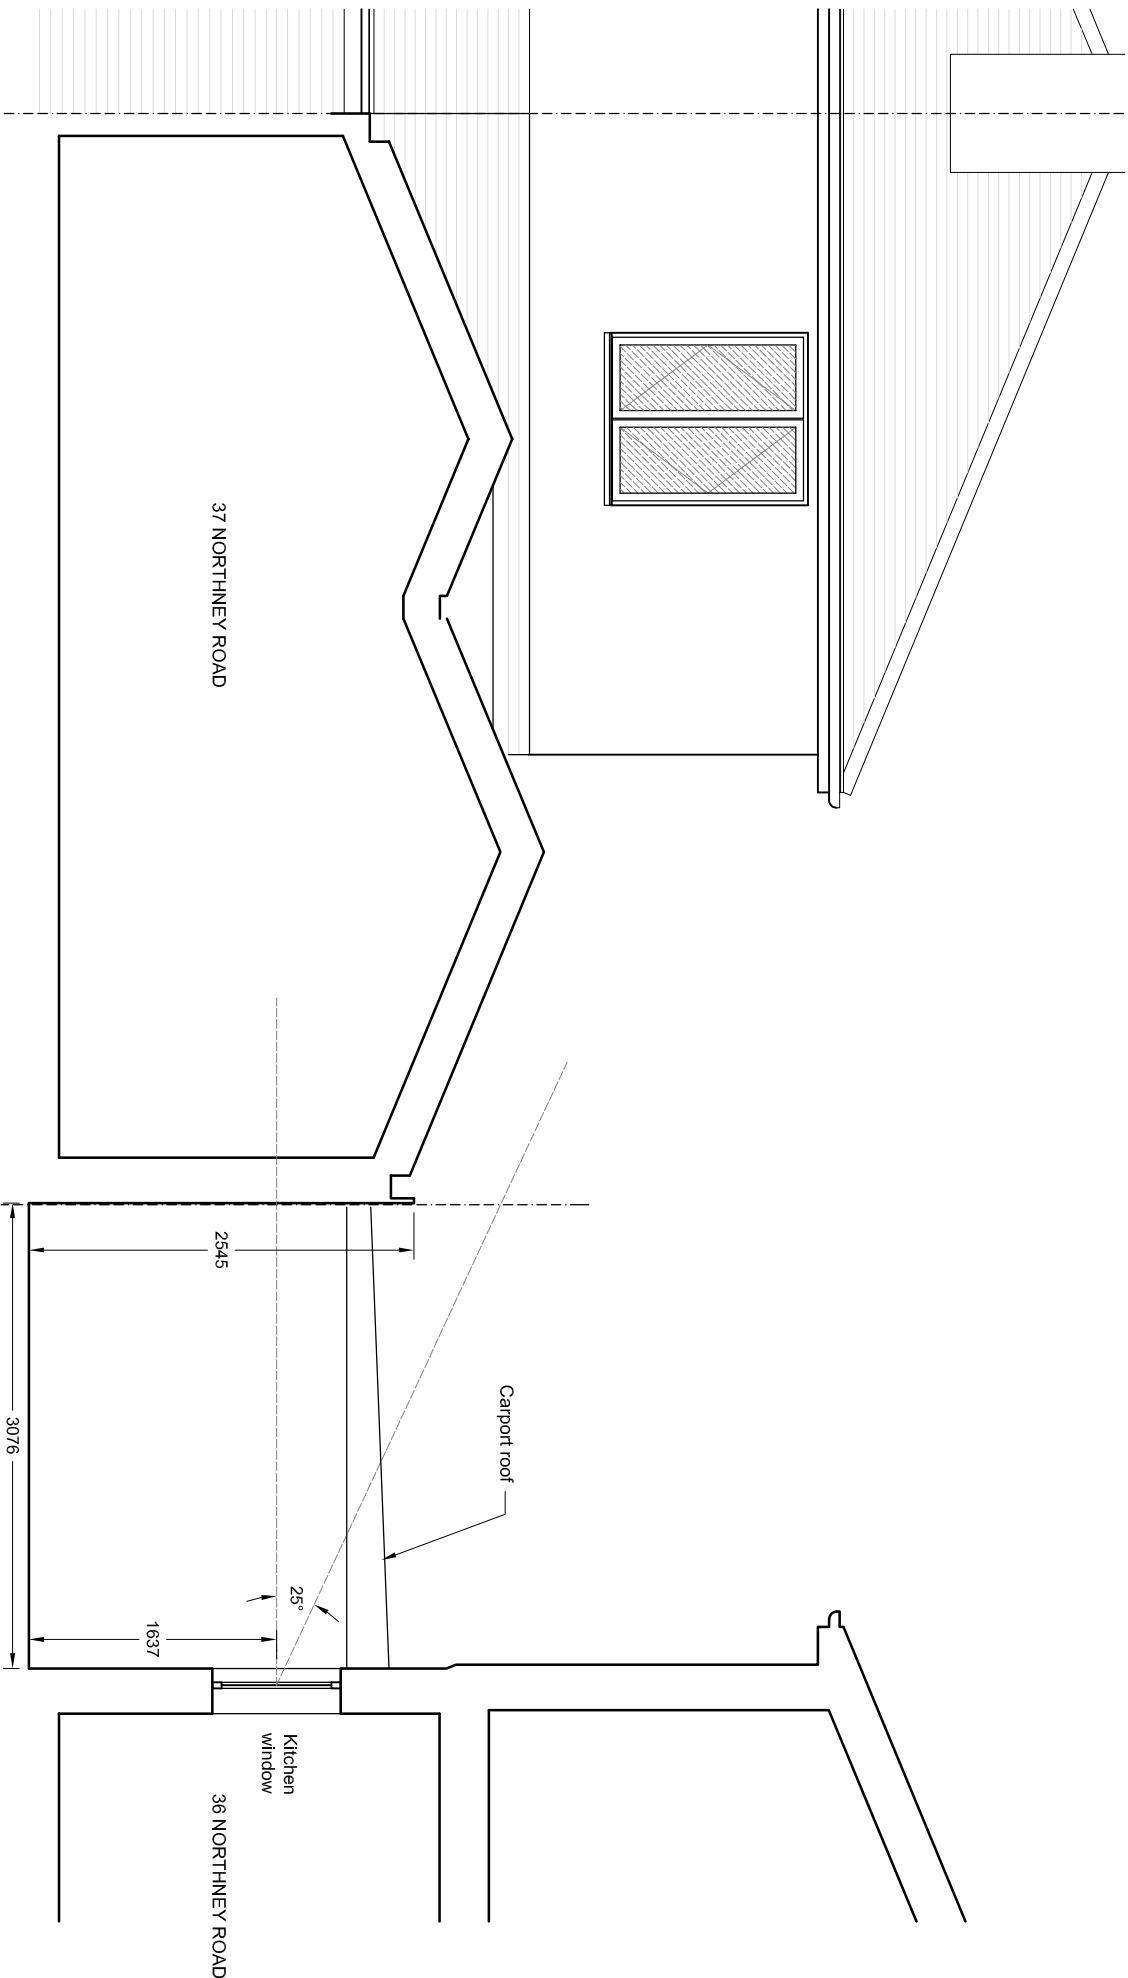

JIM GARLAND ARCHITECTS LTD
ONE DOLPHIN QUAY
EMSWORTH PO10 7BU
01243 370502
01243 378127
email: info@garland.org.uk

Client
Ms Vivienne McCabe

Job Title
37 Northney Road, Hayling Island PO11 0ND

Drawing Title
Daylight angles - proposed

Scale	Date	Drawn	Checked
1:50	10/10/13	JAG	-

Drawing Number	Revision	Sheet Size
1306/2050	P1	A4