

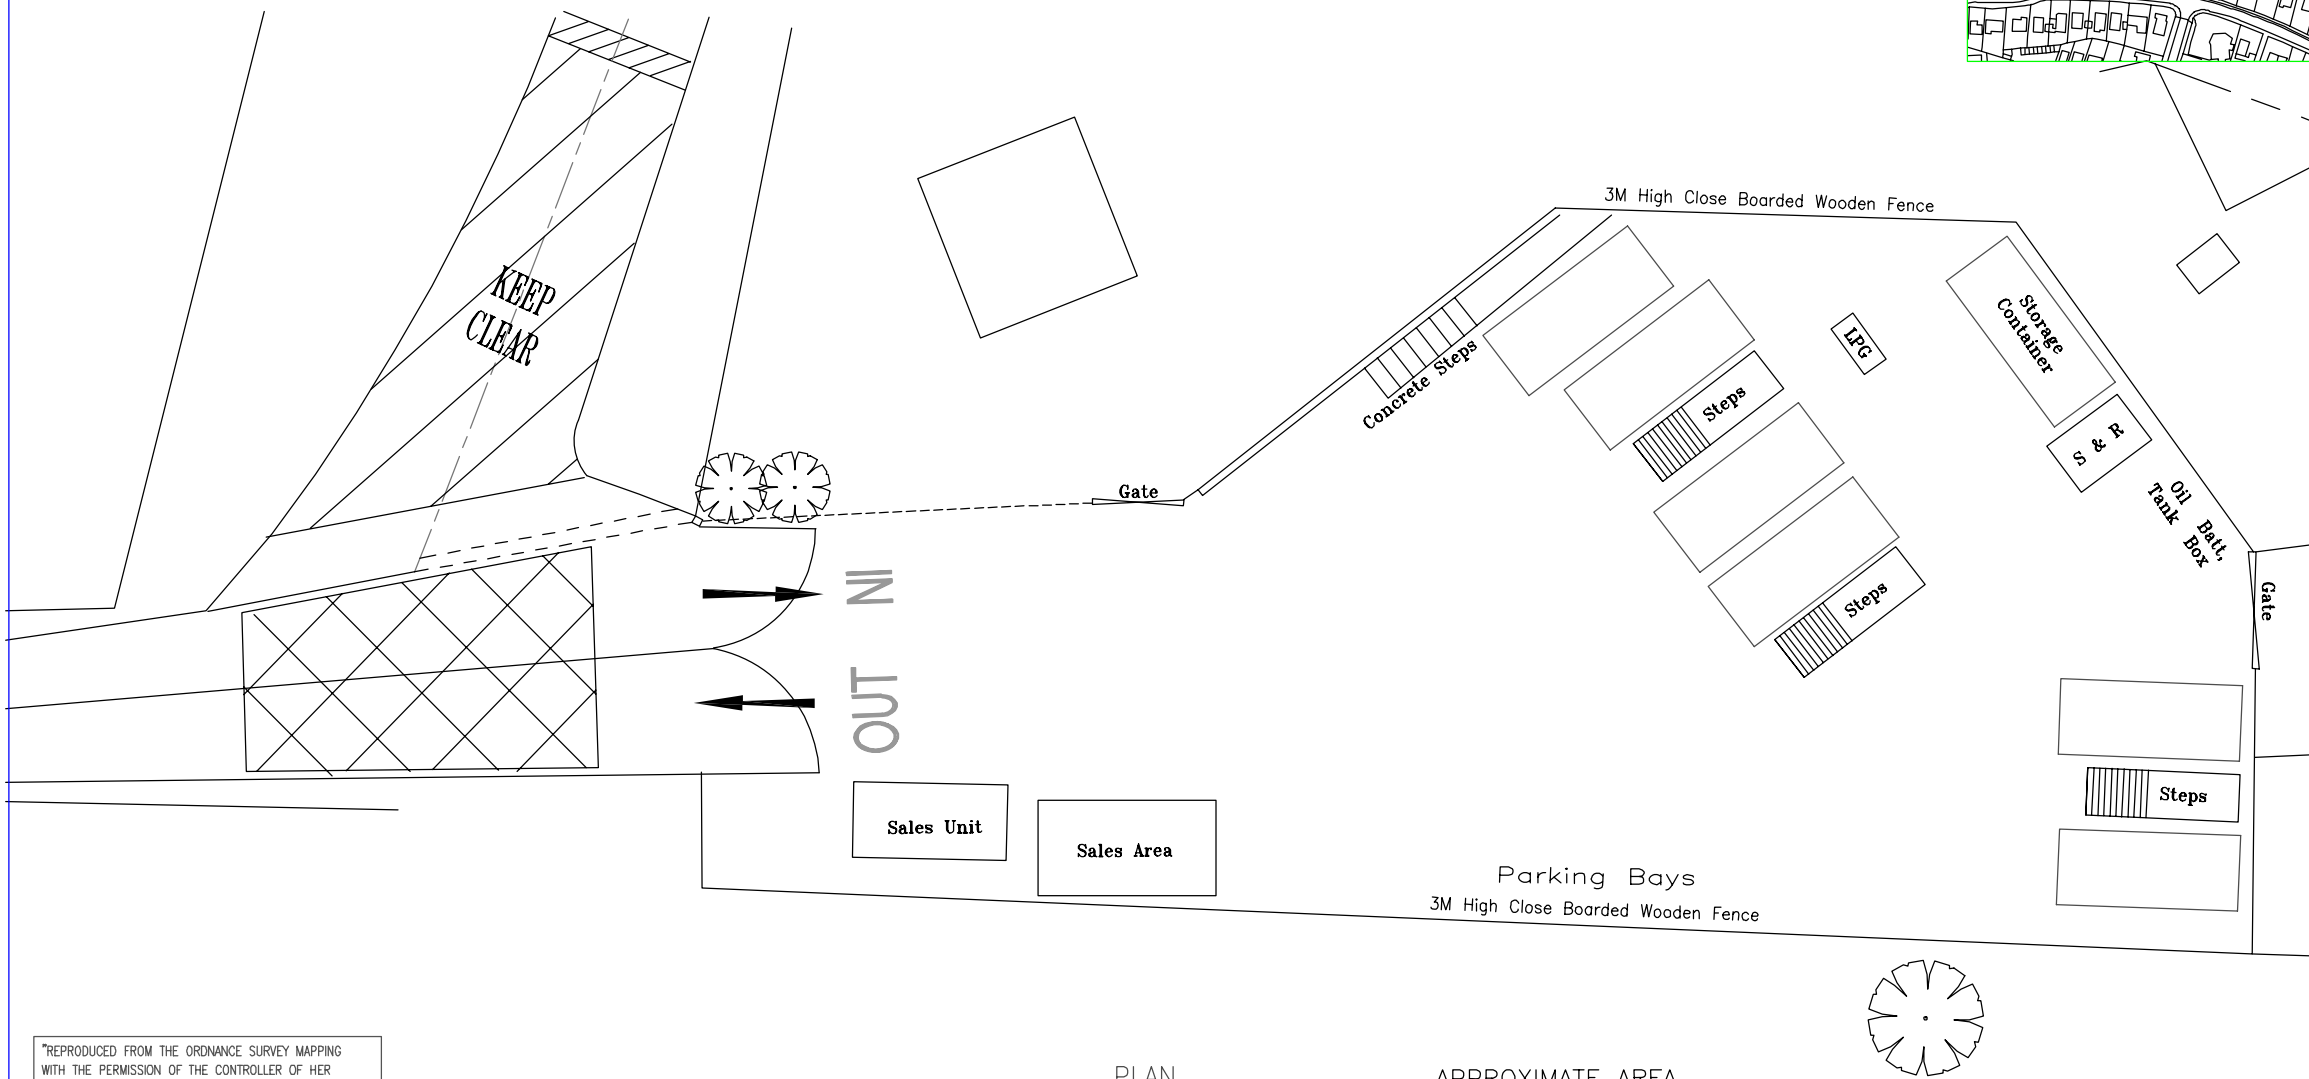


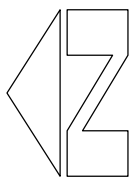

PLAN
SCALE 1/250

APPROXIMATE AREA
0.15 ACRES

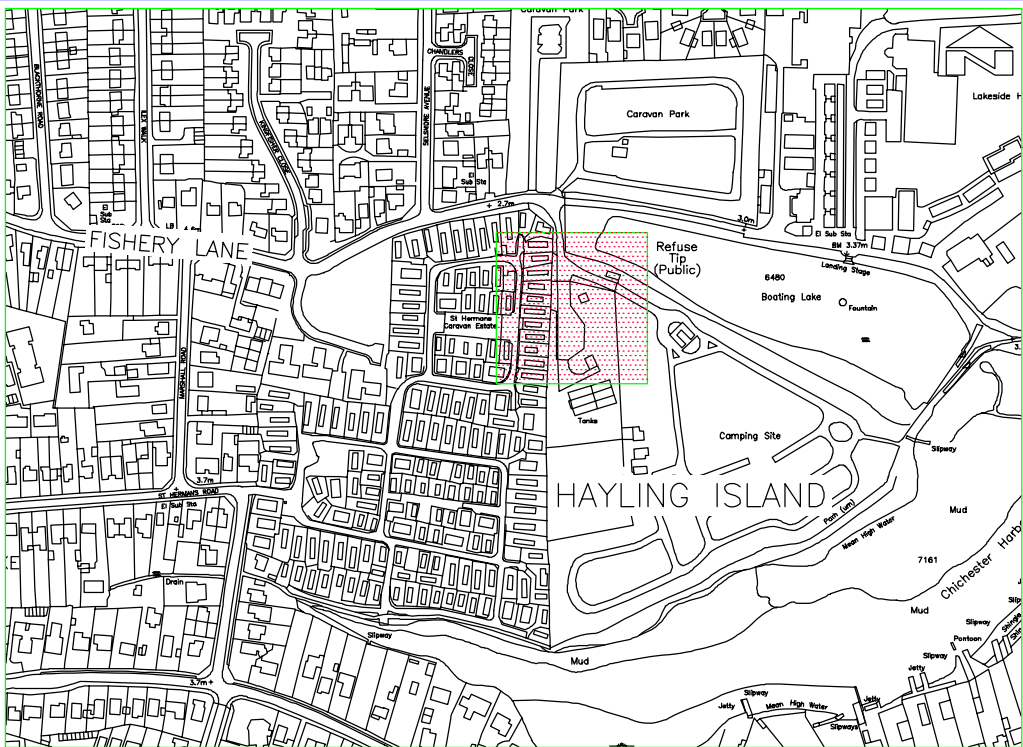

LOCATION PLAN
SCALE 1/5000
SZ7398

REV.	AMENDMENTS	DATE	DRAWN	CHKD	APPD
CONSULTANT					
Hampshire County Council engineering CONSULTANCY Certificate No. FS 21845 ALISON QUANT BSc MSc MRTPI, DIRECTOR OF ENVIRONMENT, THE CASTLE, WINCHESTER.					
CLIENT					
WASTE MANAGEMENT					
SCHEME					
HAYLING ISLAND HWRC FISHERY LANE HAYLING ISLAND PO11 9NR (SINGLE-LEVEL SITE)					
JOB No.					
DRAWING TITLE					
INFORMATION PROVIDED BY: WESSEX LAND SURVEYORS 34 HIGH STREET MILFORD-ON-SEA LYMINGTON HANTS SO41 0QD					
HCC CADplot: 17-Jan-2008 at 2:35pm					
SCALE	DRAWN	CHECKED	SHEET No.		
AS SHOWN	R.W.				
DATE	CAD	APPROVED			
DECEMBER 07	L.M.H.				
DRG No.ISL-A			REV A	SUFFI	

"REPRODUCED FROM THE ORDNANCE SURVEY MAPPING
WITH THE PERMISSION OF THE CONTROLLER OF HER
MAJESTY'S STATIONERY OFFICE © CROWN COPYRIGHT
UNAUTHORISED REPRODUCTION INFRINGES CROWN COPYRIGHT
AND MAY LEAD TO PROSECUTION OR CIVIL PROCEEDINGS".
"HAMPSHIRE COUNTY COUNCIL, 076651".