


PROPOSED NEW DOUBLE GARAGE.
11, MEADOWLANDS, HAVANT, HANTS.
FOR MR & MRS M.BRAY.

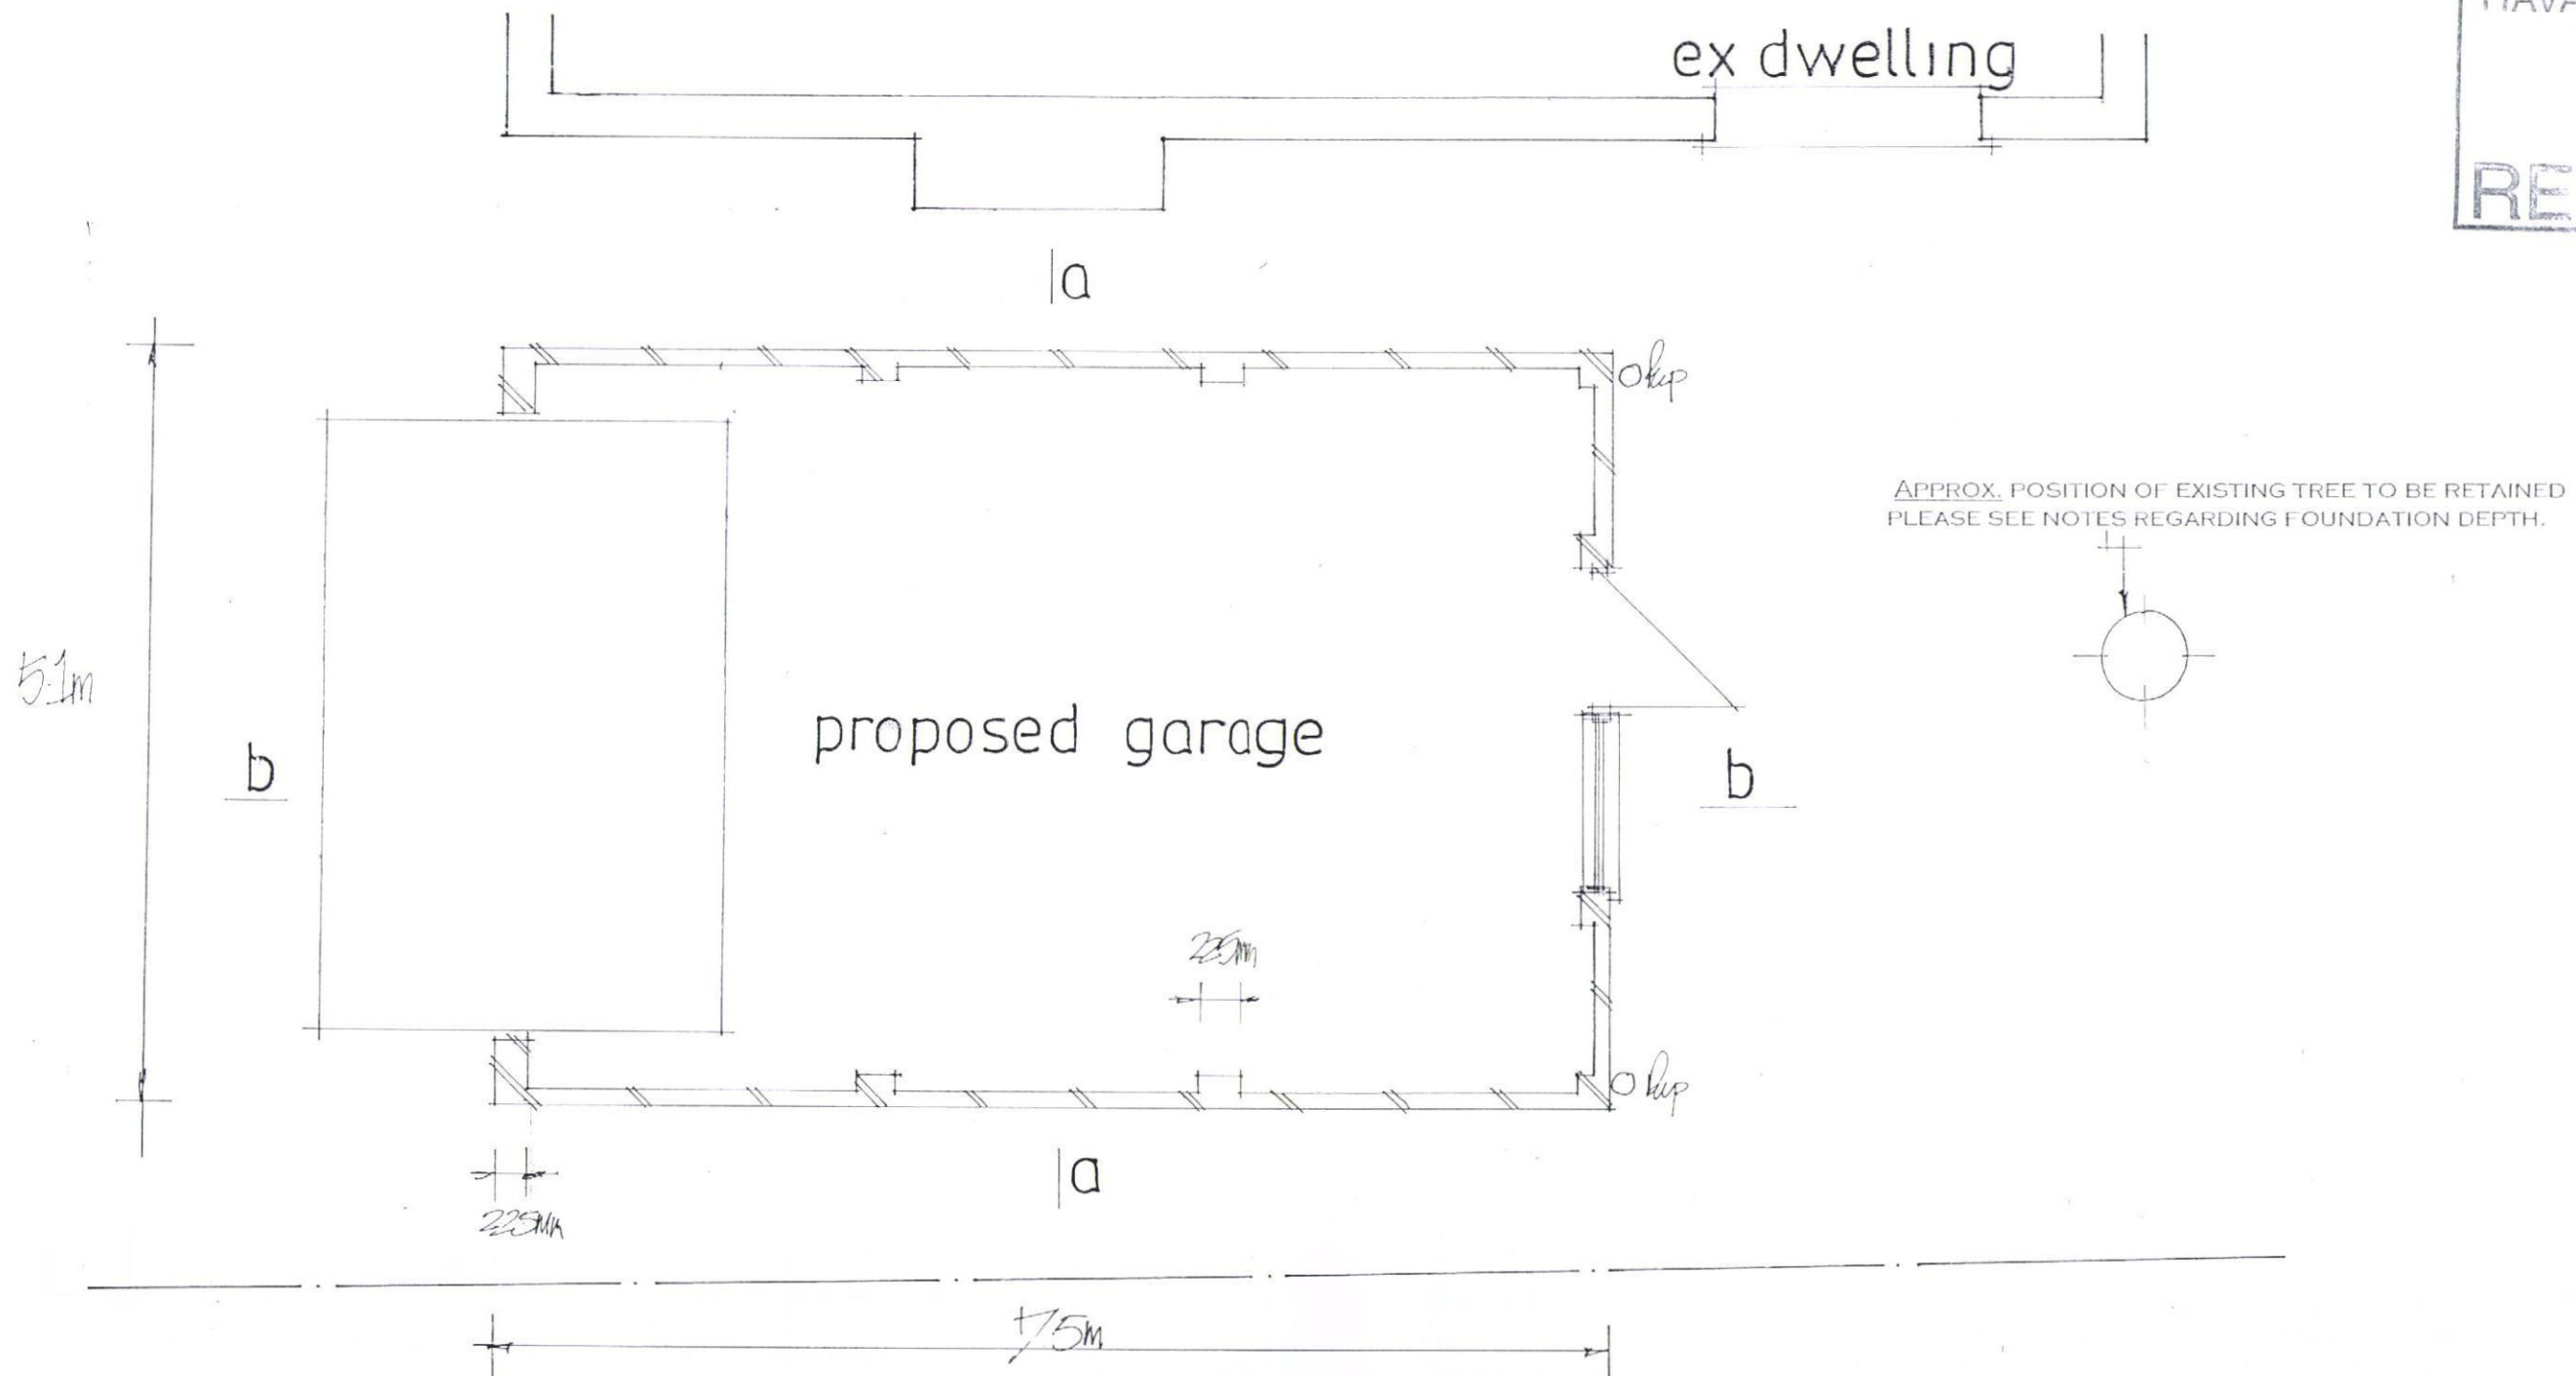

.NOTE CHECK ALL MEASUREMENTS ON SITE PRIOR TO
THE COMMENCEMENT OF WORK.

PETER J. WALKER MRICS
CHARTERED SURVEYOR
182 SEAFRONT, HAYLING ISLAND, HANTS
PO11 9 AN

date oct 15
scale 1:100

PROPOSED LAYOUT

TEL: 02392467571