



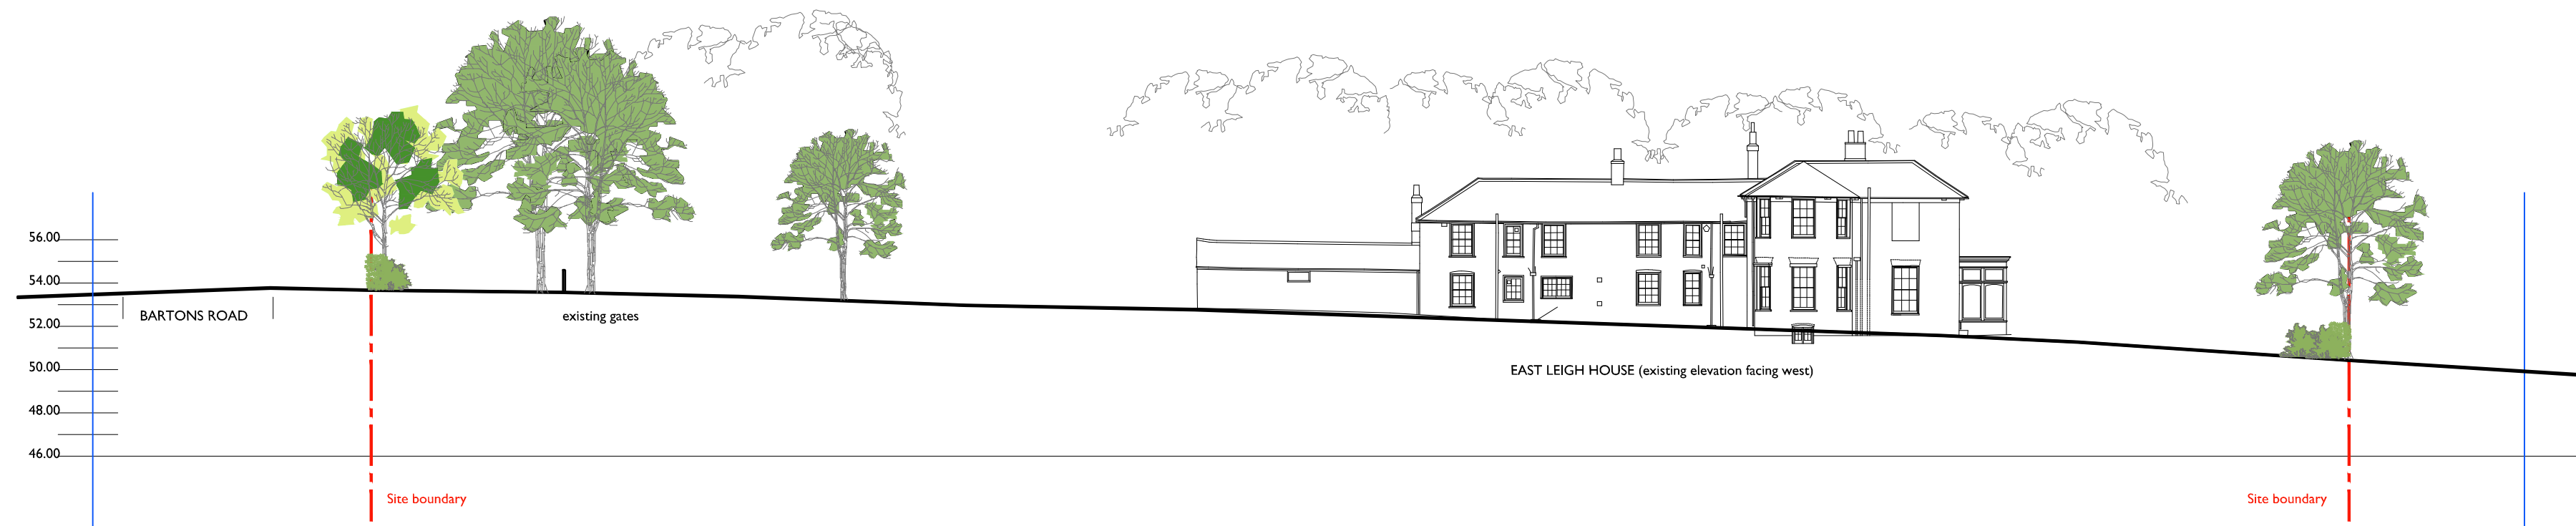

Existing Site Section on A-A.



Proposed Site Section on A-A.

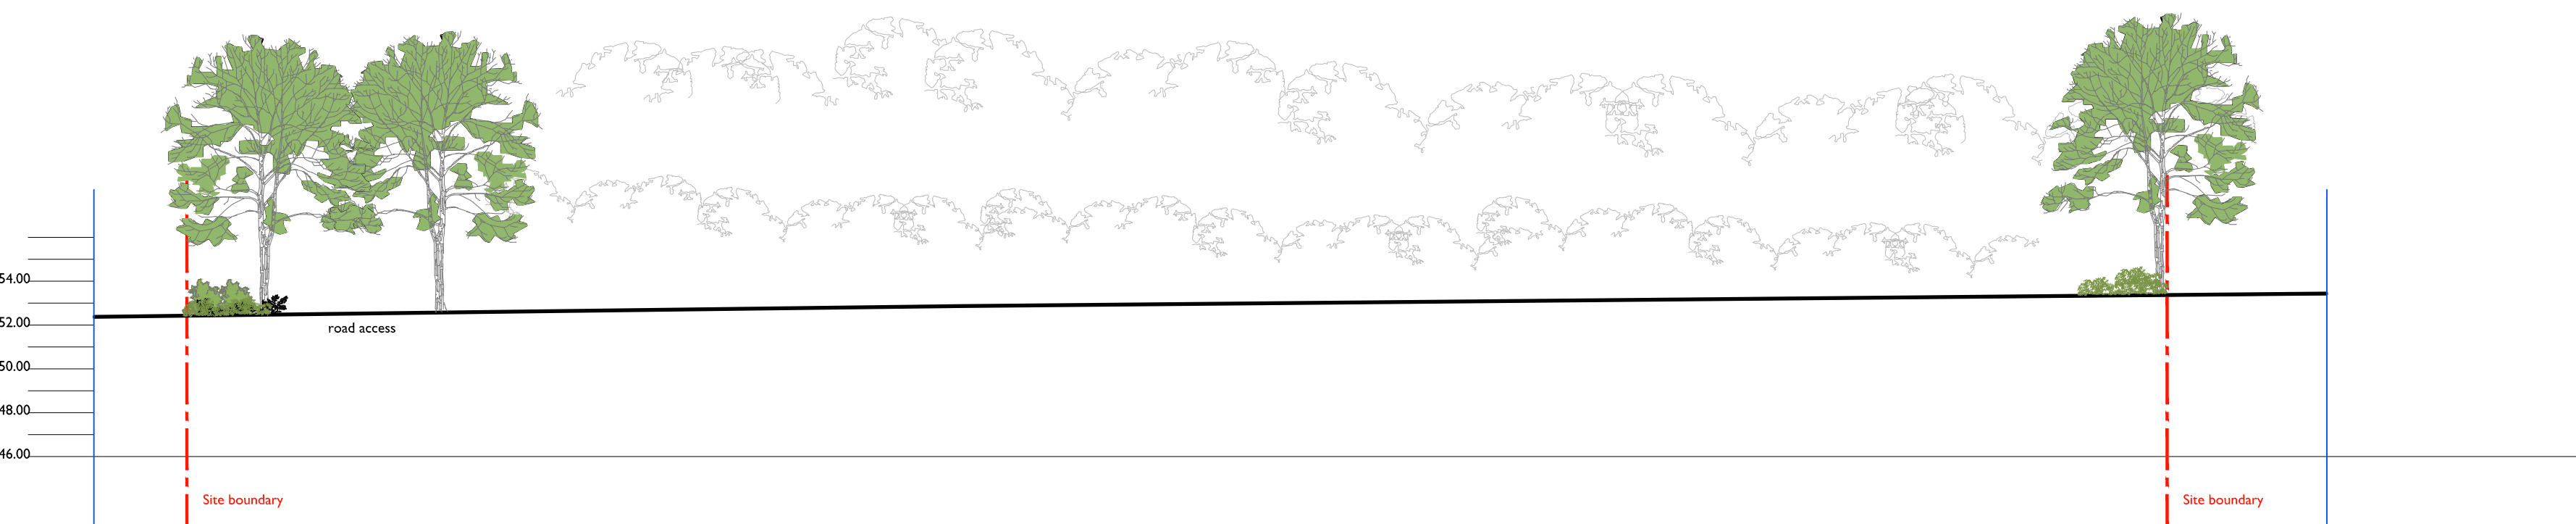

Existing Site Section on B-B.



Proposed Site Section on B-B.

