


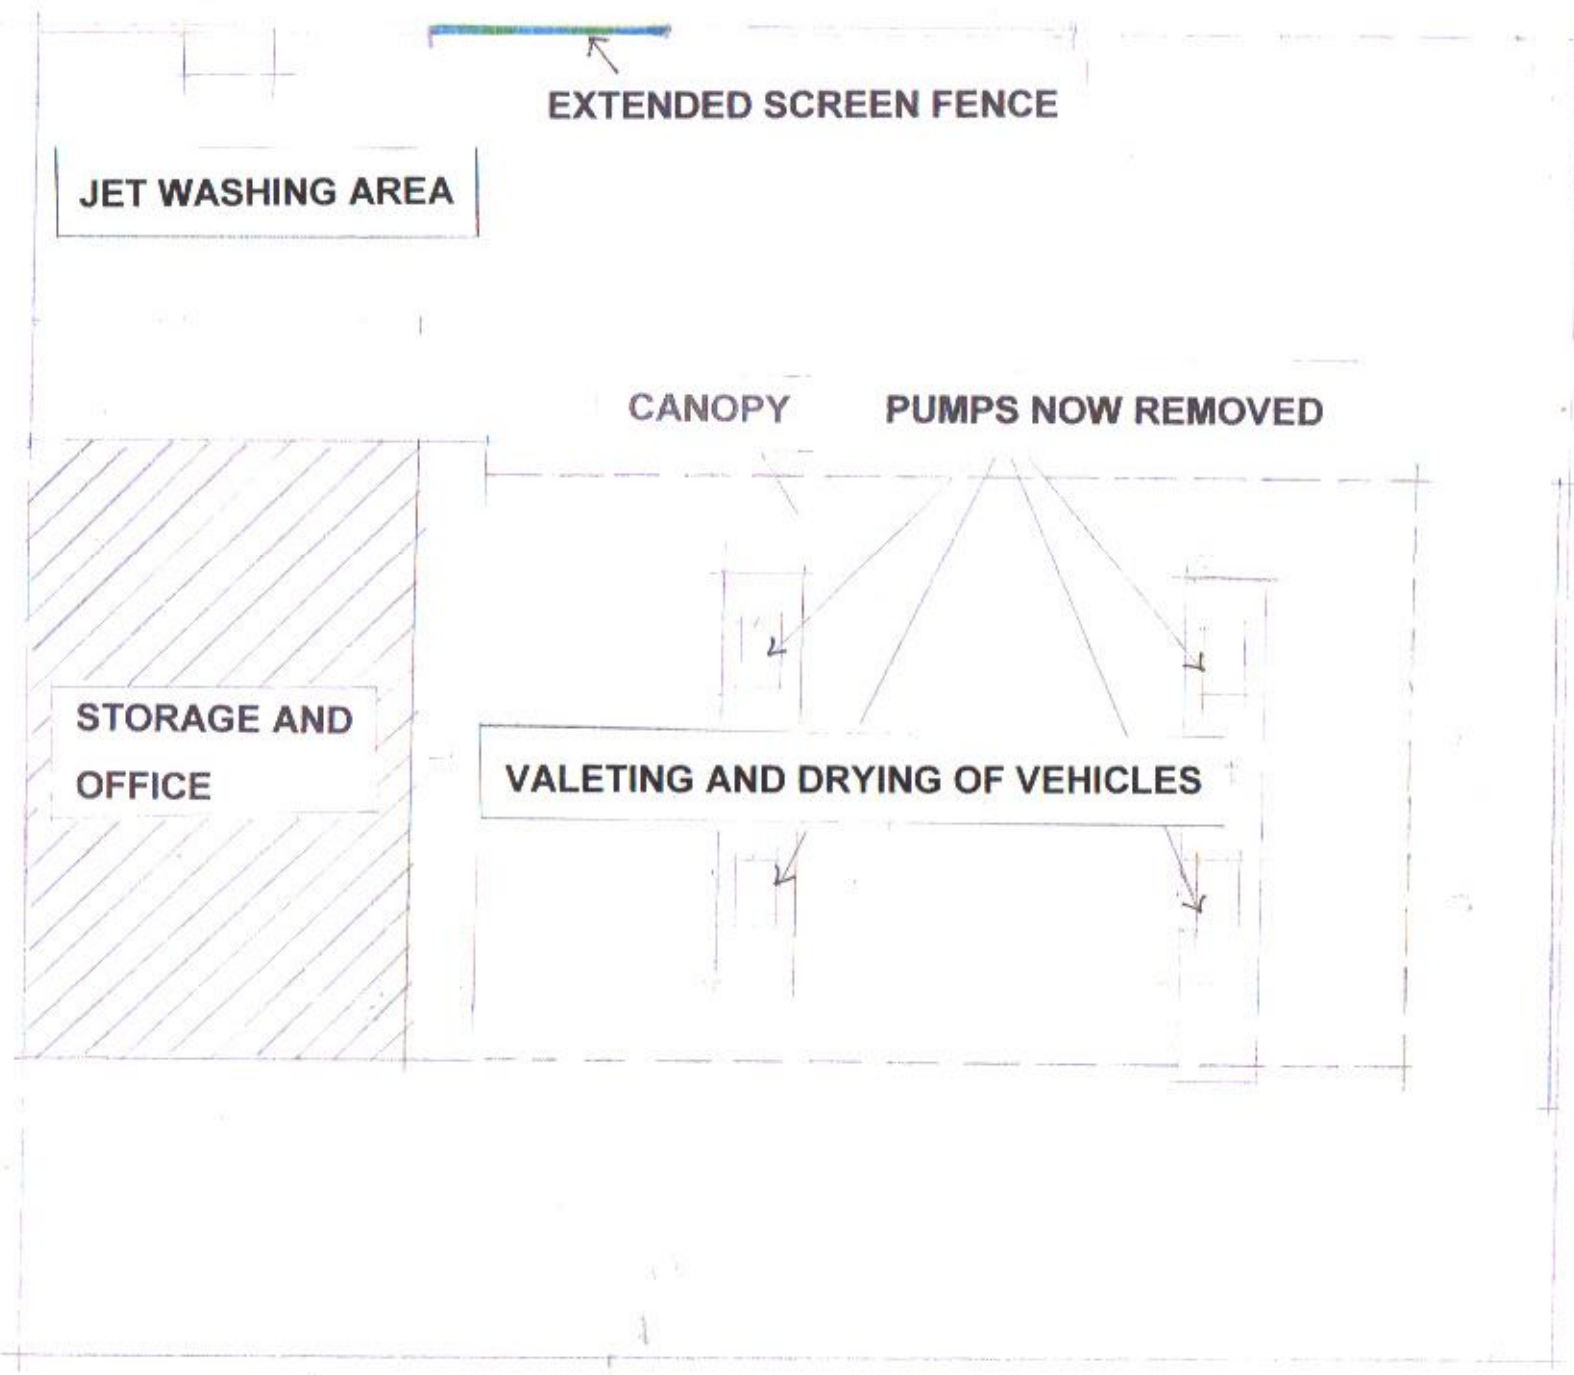

PORTSDOWN FILLING STATION, 19 LONDON ROAD, WIDLEY, PO7 5AS

DRG 03B

PROPOSED

SCALE 1:100