


NOTES:

Dimensions to be checked on site before commencing work. Any discrepancies shall be reported to the architect immediately.

Do not scale from these drawings except for planning purposes. Use figured dimensions only.

Where applicable this drawing is to be read in conjunction with other consultants' drawings.

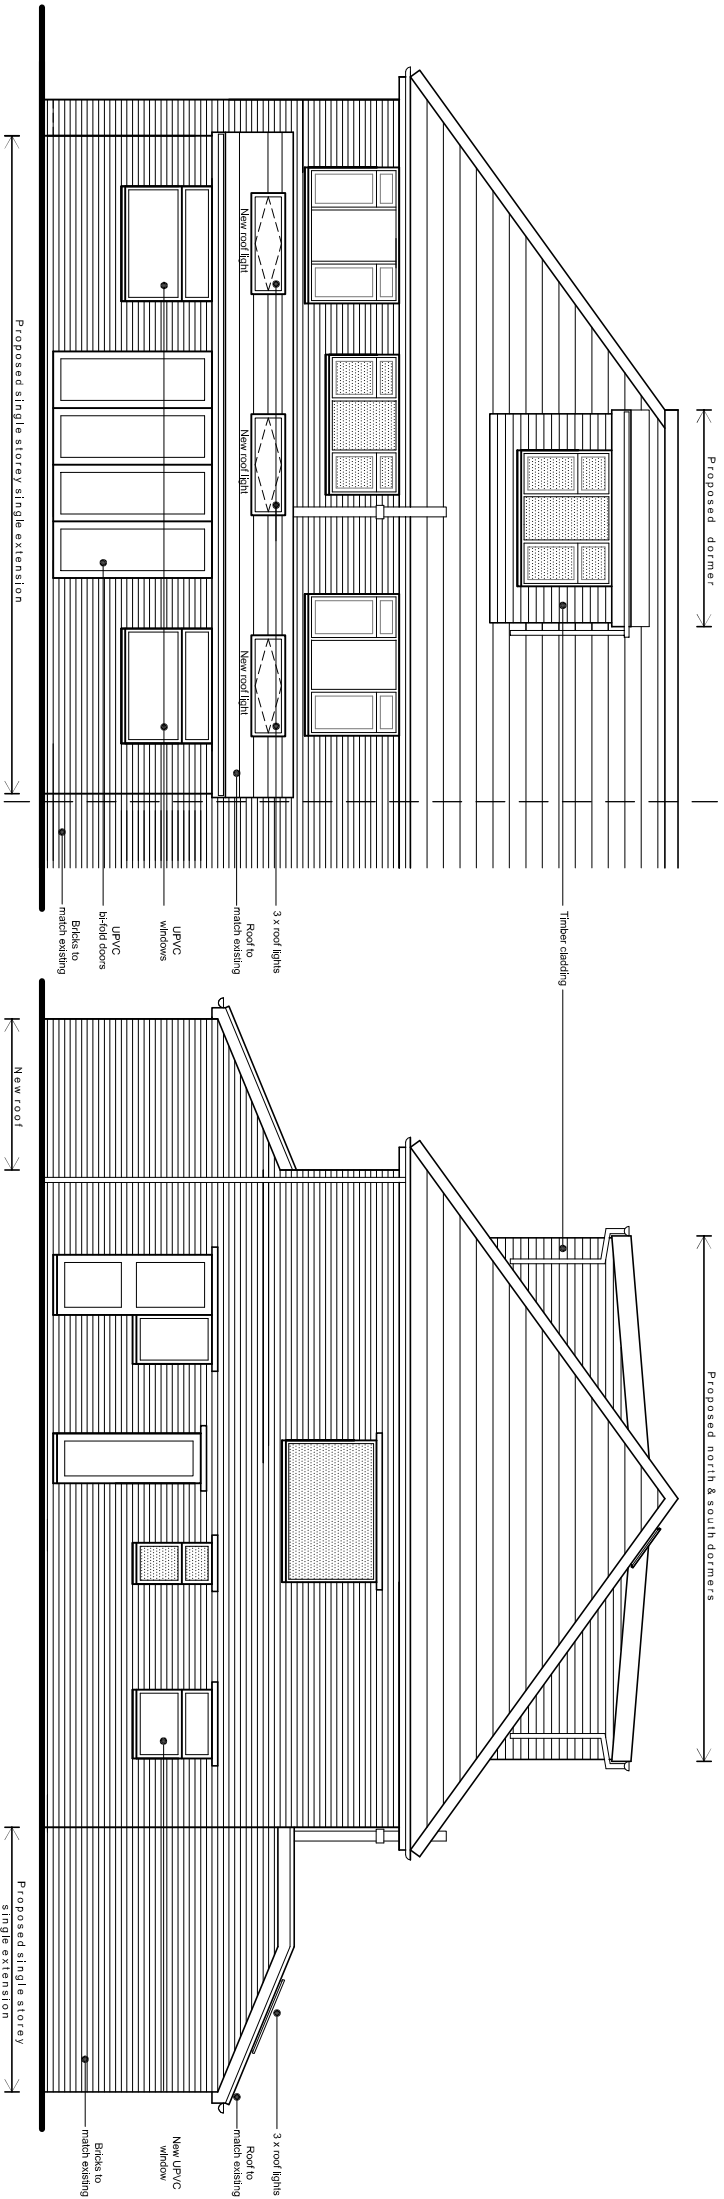


North (front) elevation

East (side) elevation




South (front) elevation

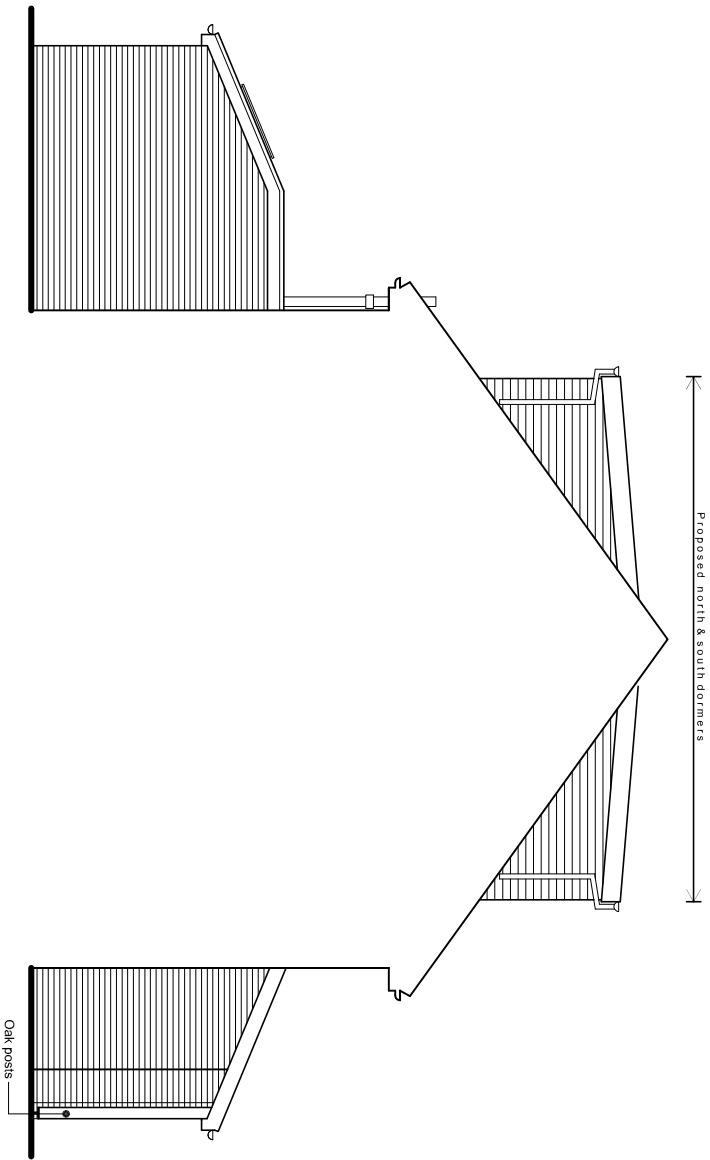

West (side) elevation

Proposed elevations scale 1:100

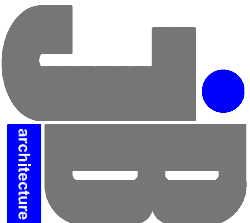

JIMMY BESSANT ARCHITECTURE
TEL.: 01243 373620 M: 07769904282
E: jimmy@jb-architecture.co.uk
Web: www.jb-architecture.co.uk

REV.	DATE	DESCRIPTION
A	21.12.15	Text amendment

For MR & MRS POPE

Project
PROPOSED REAR EXTENSION & LOFT CONVERSION
AT 537B SOUTHEIGH ROAD
EMSWORTH, PO10 7TF

Title
PROPOSED ELEVATIONS

Date	Drawn	Scale	Checked
NOV 2015	JB	1:100 @ AS	-
Job Number	Drawing Number	Revision	
PL7.15	45	A	