




Road1
Horiz. 1:500
Vert. 1:50

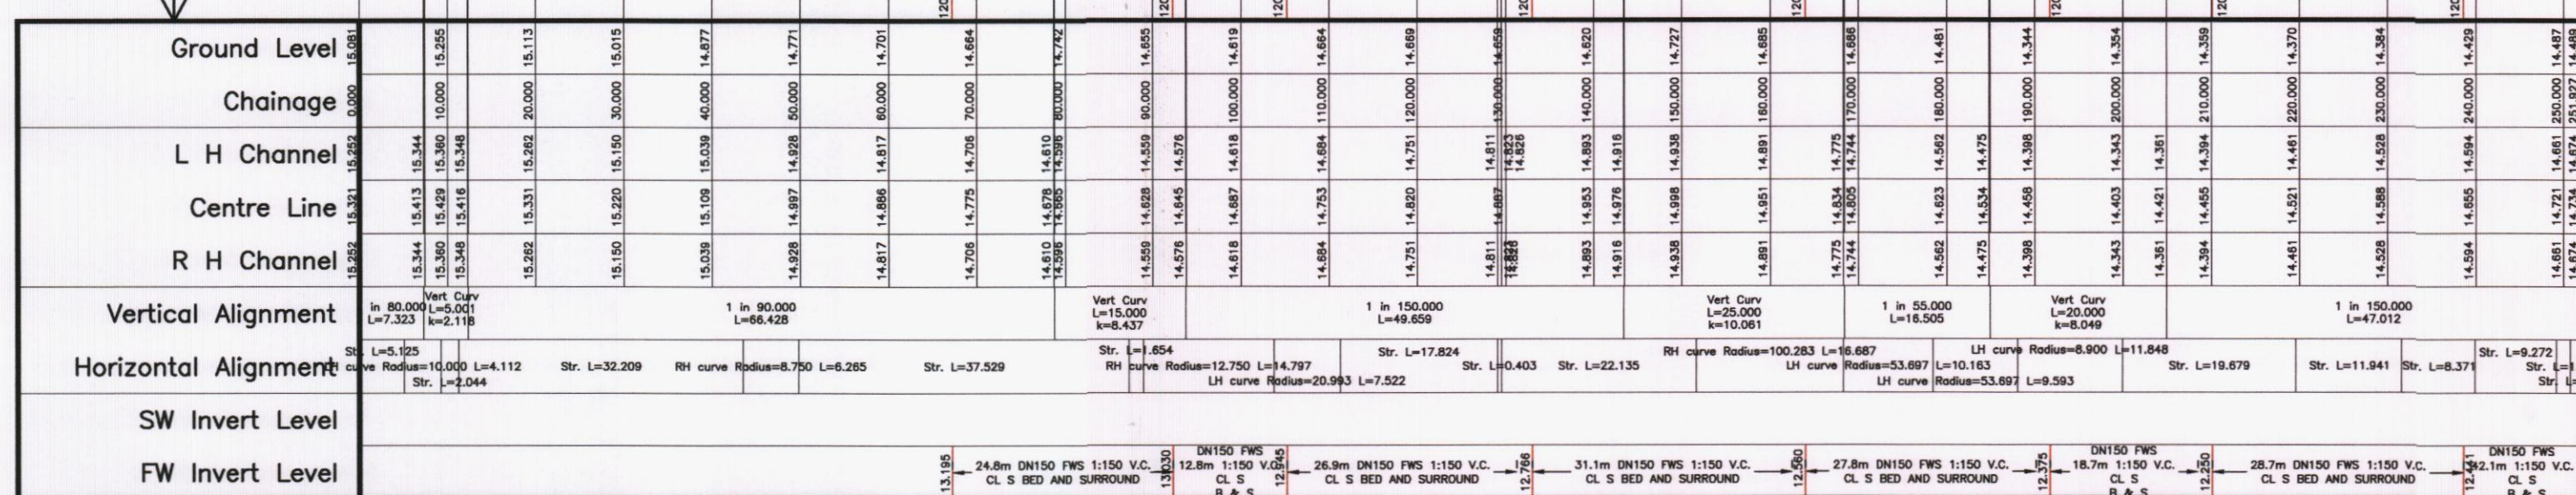


Road2
Horiz. 1:500
Vert. 1:50

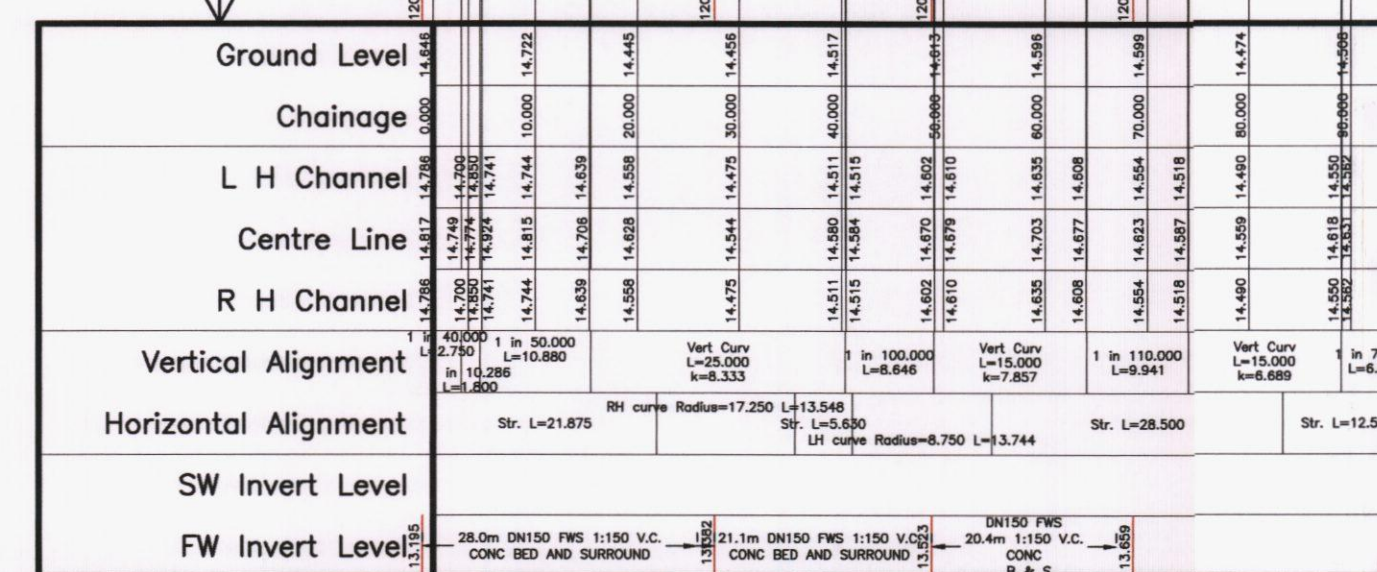


Road3
Horiz. 1:500
Vert. 1:50

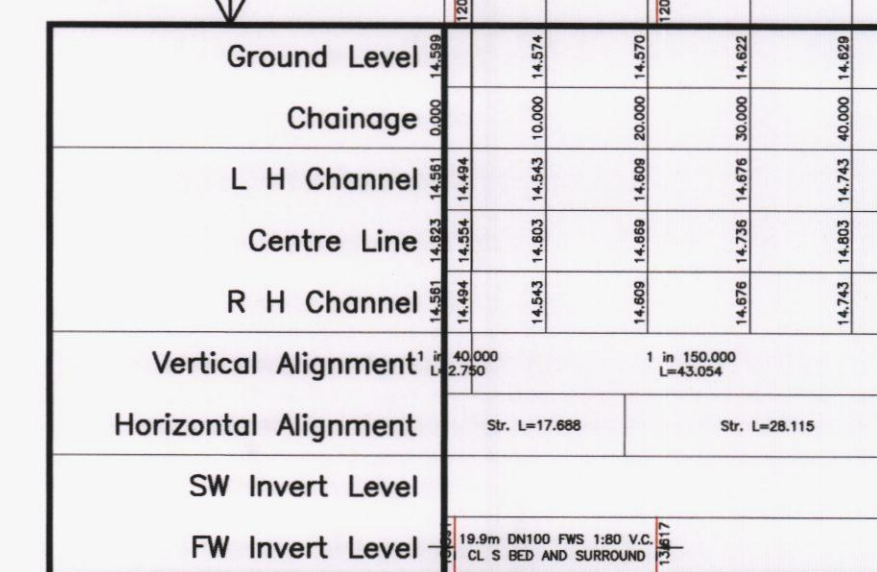


Road4
Horiz. 1:500
Vert. 1:50

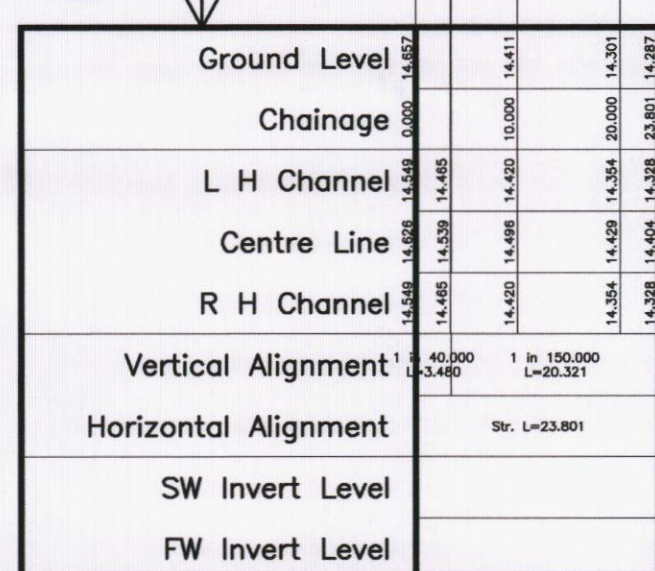


Road5
Horiz. 1:500
Vert. 1:50

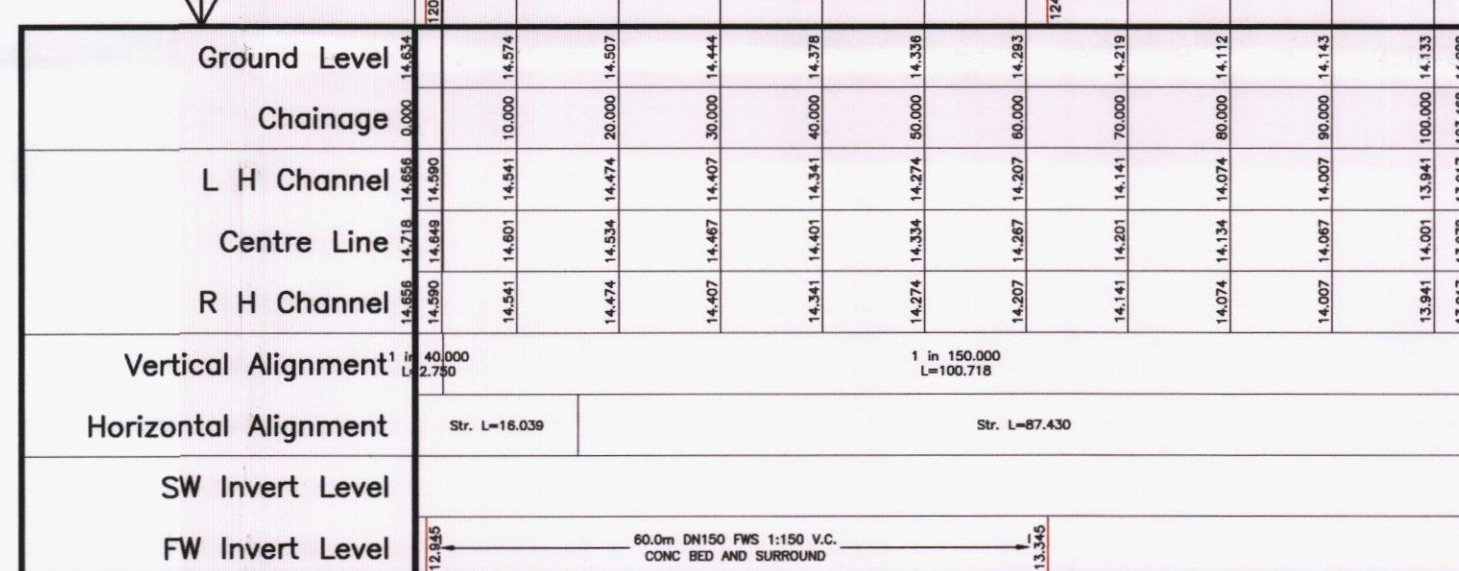


Road6
Horiz. 1:500
Vert. 1:50

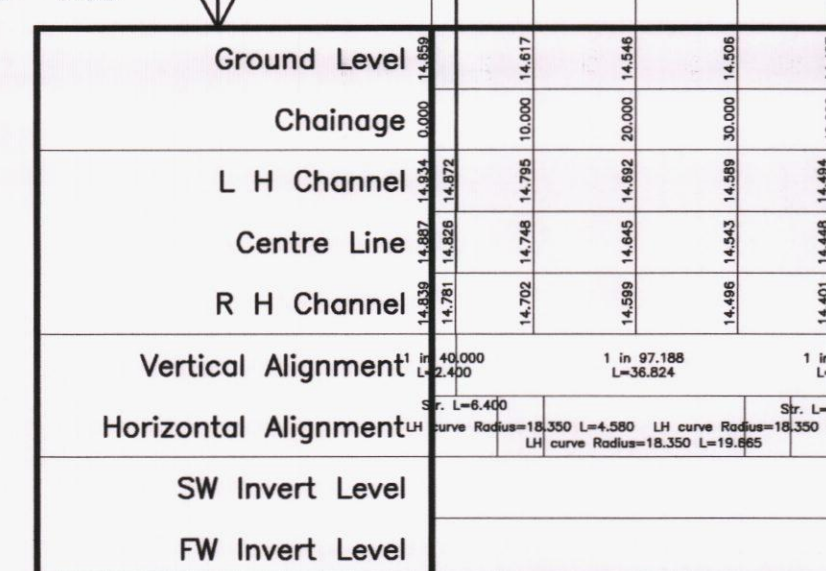


Road7
Horiz. 1:500
Vert. 1:50

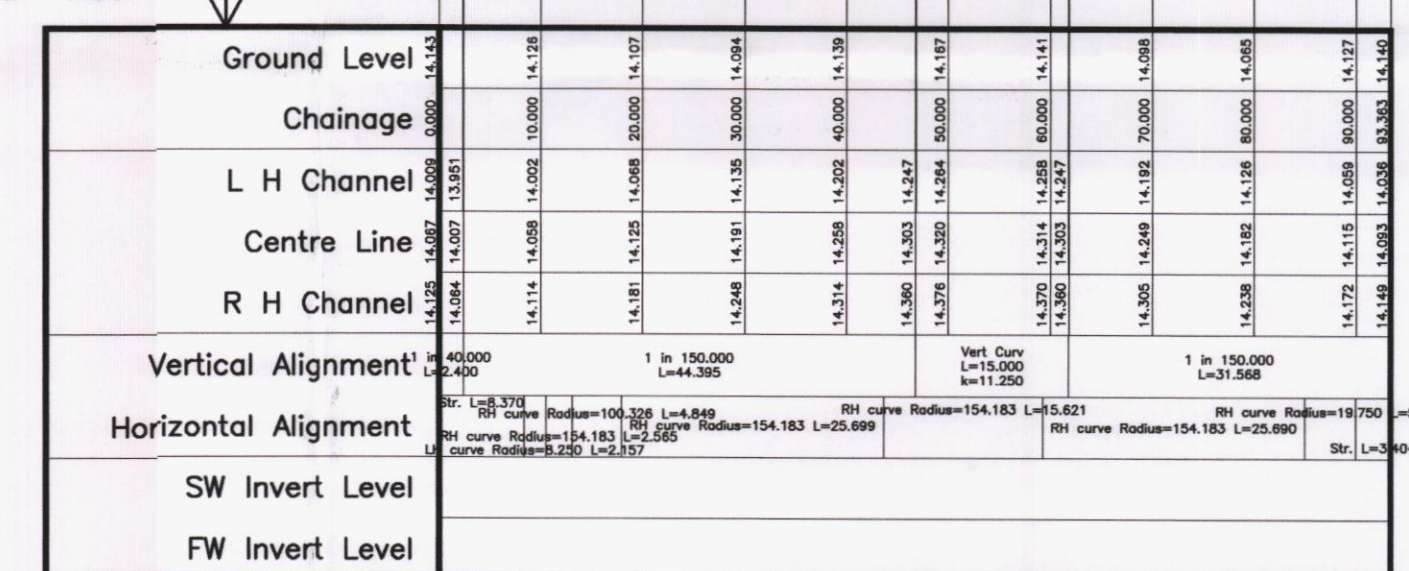

Road8
Horiz. 1:500
Vert. 1:50

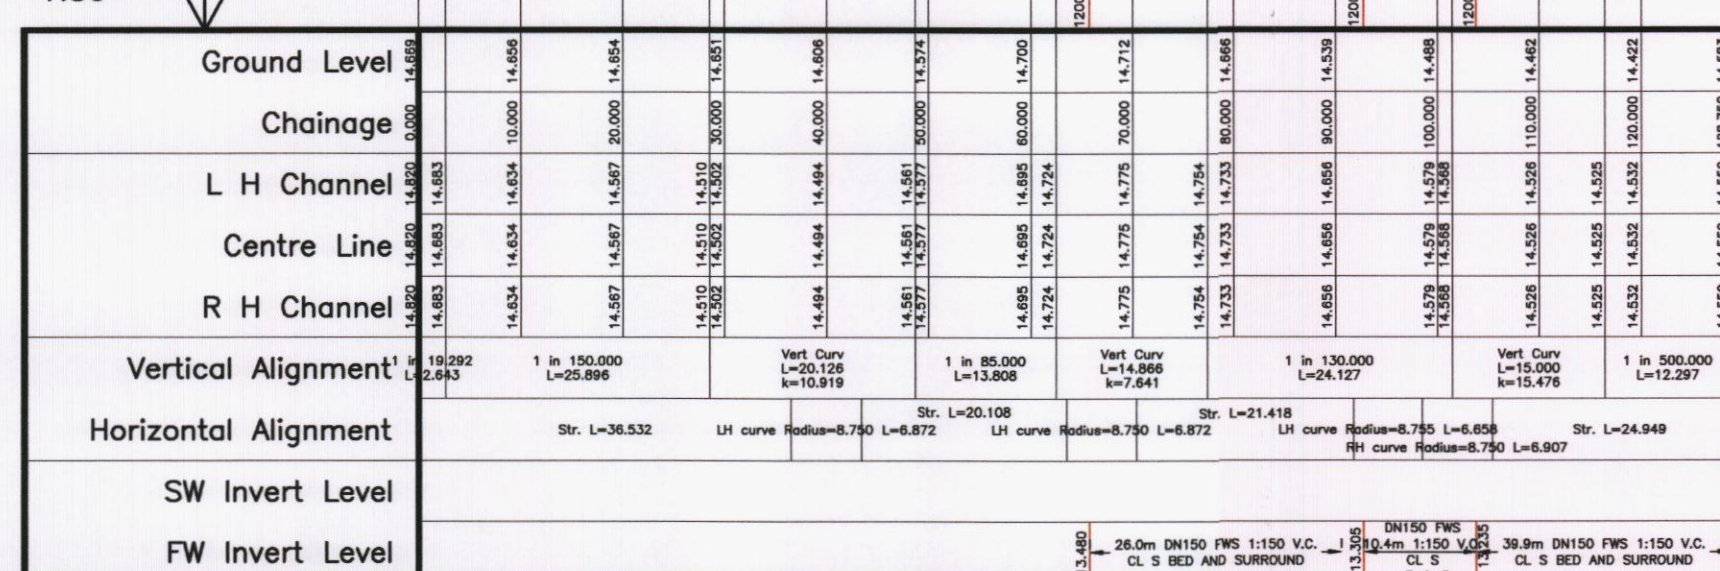

Road9
Horiz. 1:500
Vert. 1:50

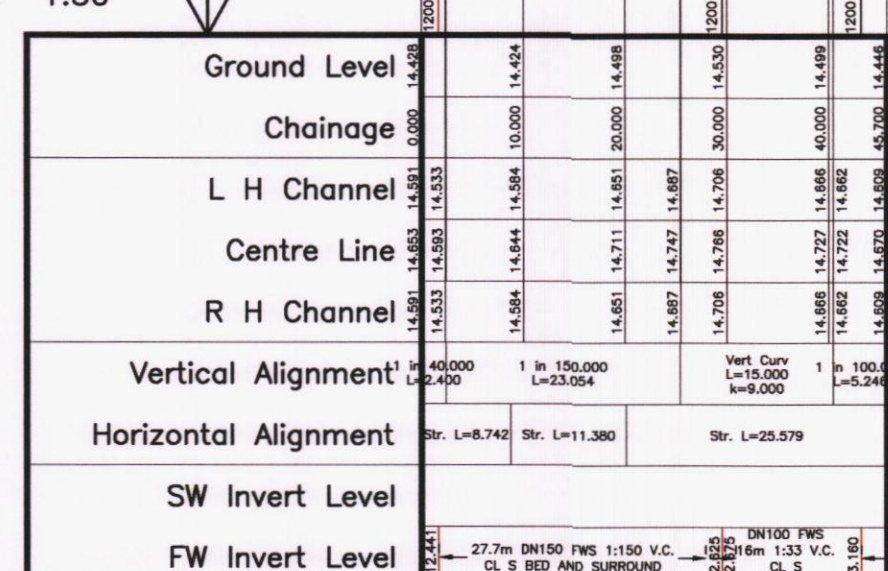

NOTES:

- Do not scale from this drawing.
- All dimensions in metres and all levels relate to Ordnance Datum.
- This drawing is to be read in conjunction with all other engineering drawings. Any discrepancies shall be reported to MJA Consulting Engineer's.
- The level and location of all existing services shall be verified on site by the Contractor before commencing any construction work.
- All section 104 work shall be in accordance with the document 'Sewers for Adoption' 6th Edition and the Interim Technical Addendum No 1. (ITA1) published May 2011, together with relevant Water Authority requirements.
- All adoptable works to be checked by the Water Authority Inspector.
- All adoptable pipework up to DN225 shall be Extra Strength Vitreous Clay, DN300 or above shall be concrete. All adoptable pipes to be Strength Class 120. If the contractor wishes to use structural wall plastic pipe, then approval must be gained from the Adopting Water Authority.
- Sewers and drains of different diameters should be laid soffit to soffit unless otherwise specified.
- All covers and frames shall be 150mm deep to BS.EN.124, badged SW or FW if requested.
- Contractor must comply with all current legislation relating to CDM, Health and Safety and COSHH.



CONSTRUCTION

REV.	DATE	DESCRIPTION	INITIALS
C	15-01-15	Southern Water comments re lateral drains added to layout	KTG
B	12-12-13	Foul & private drainage revised to as built levels/gradients for F25,26,32,40,41	KTG
A	08-11-13	Revised to construction as requested by Client	KTG
1			
Client			
Drawn			
Checked			
Project			
Scale			
Date			
Drawn			
Checked			
Project			
Scale			
Date			
Drawn			
Checked			
Project			