




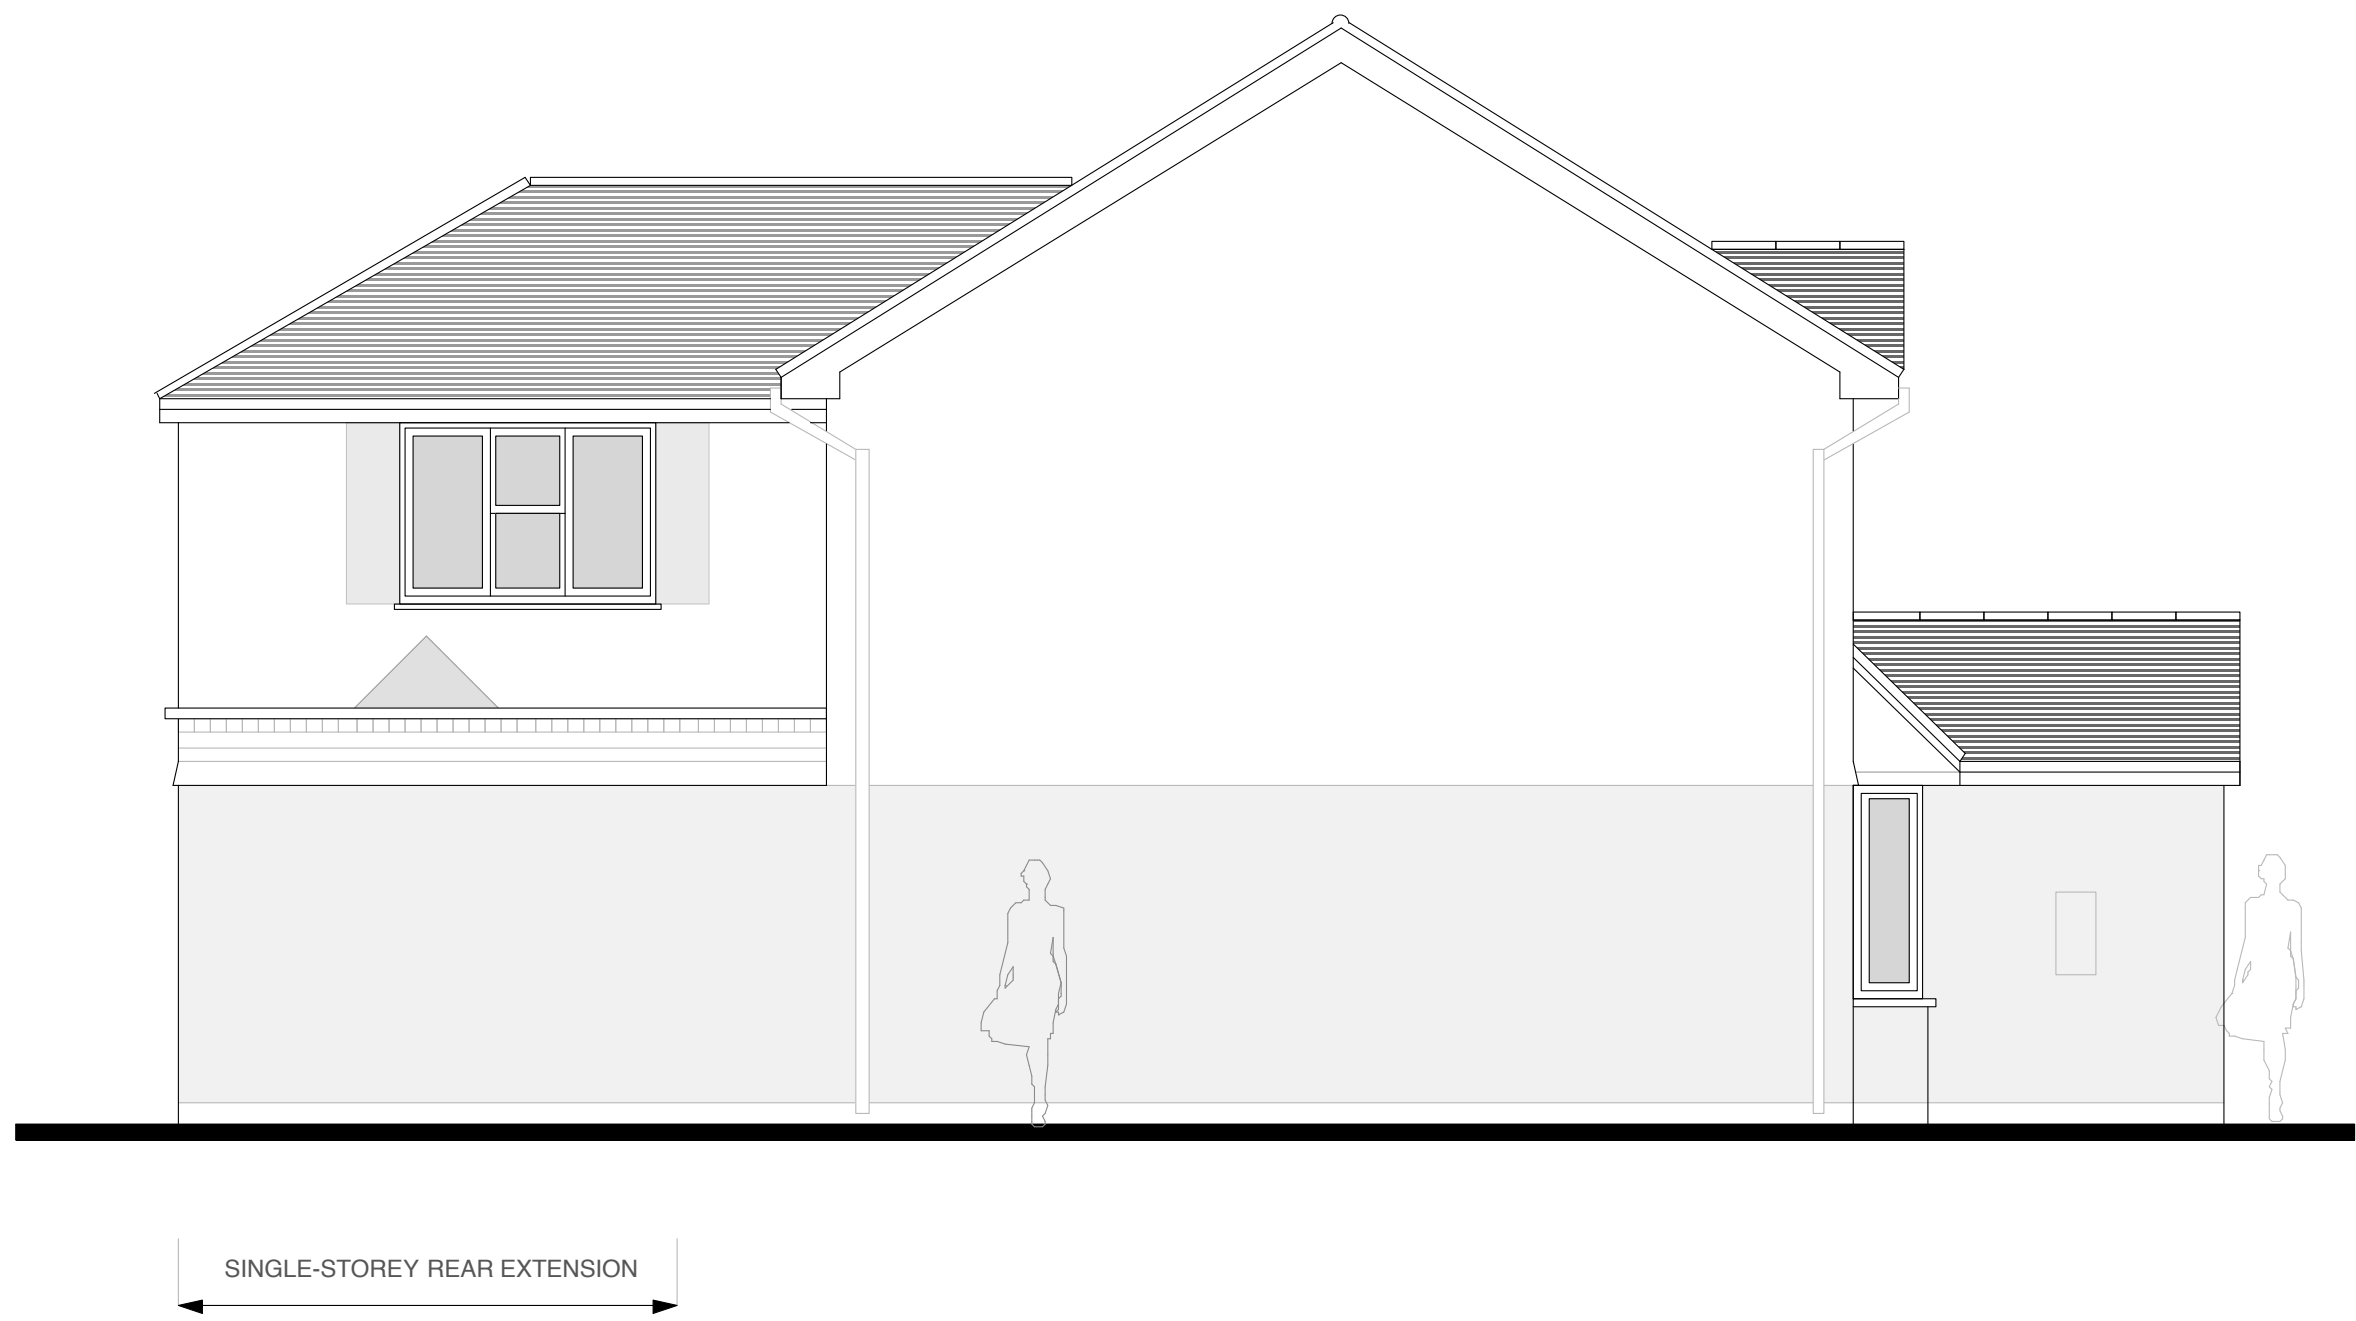


Proposed NORTH WEST (Side) Elevation at 1:50 scale

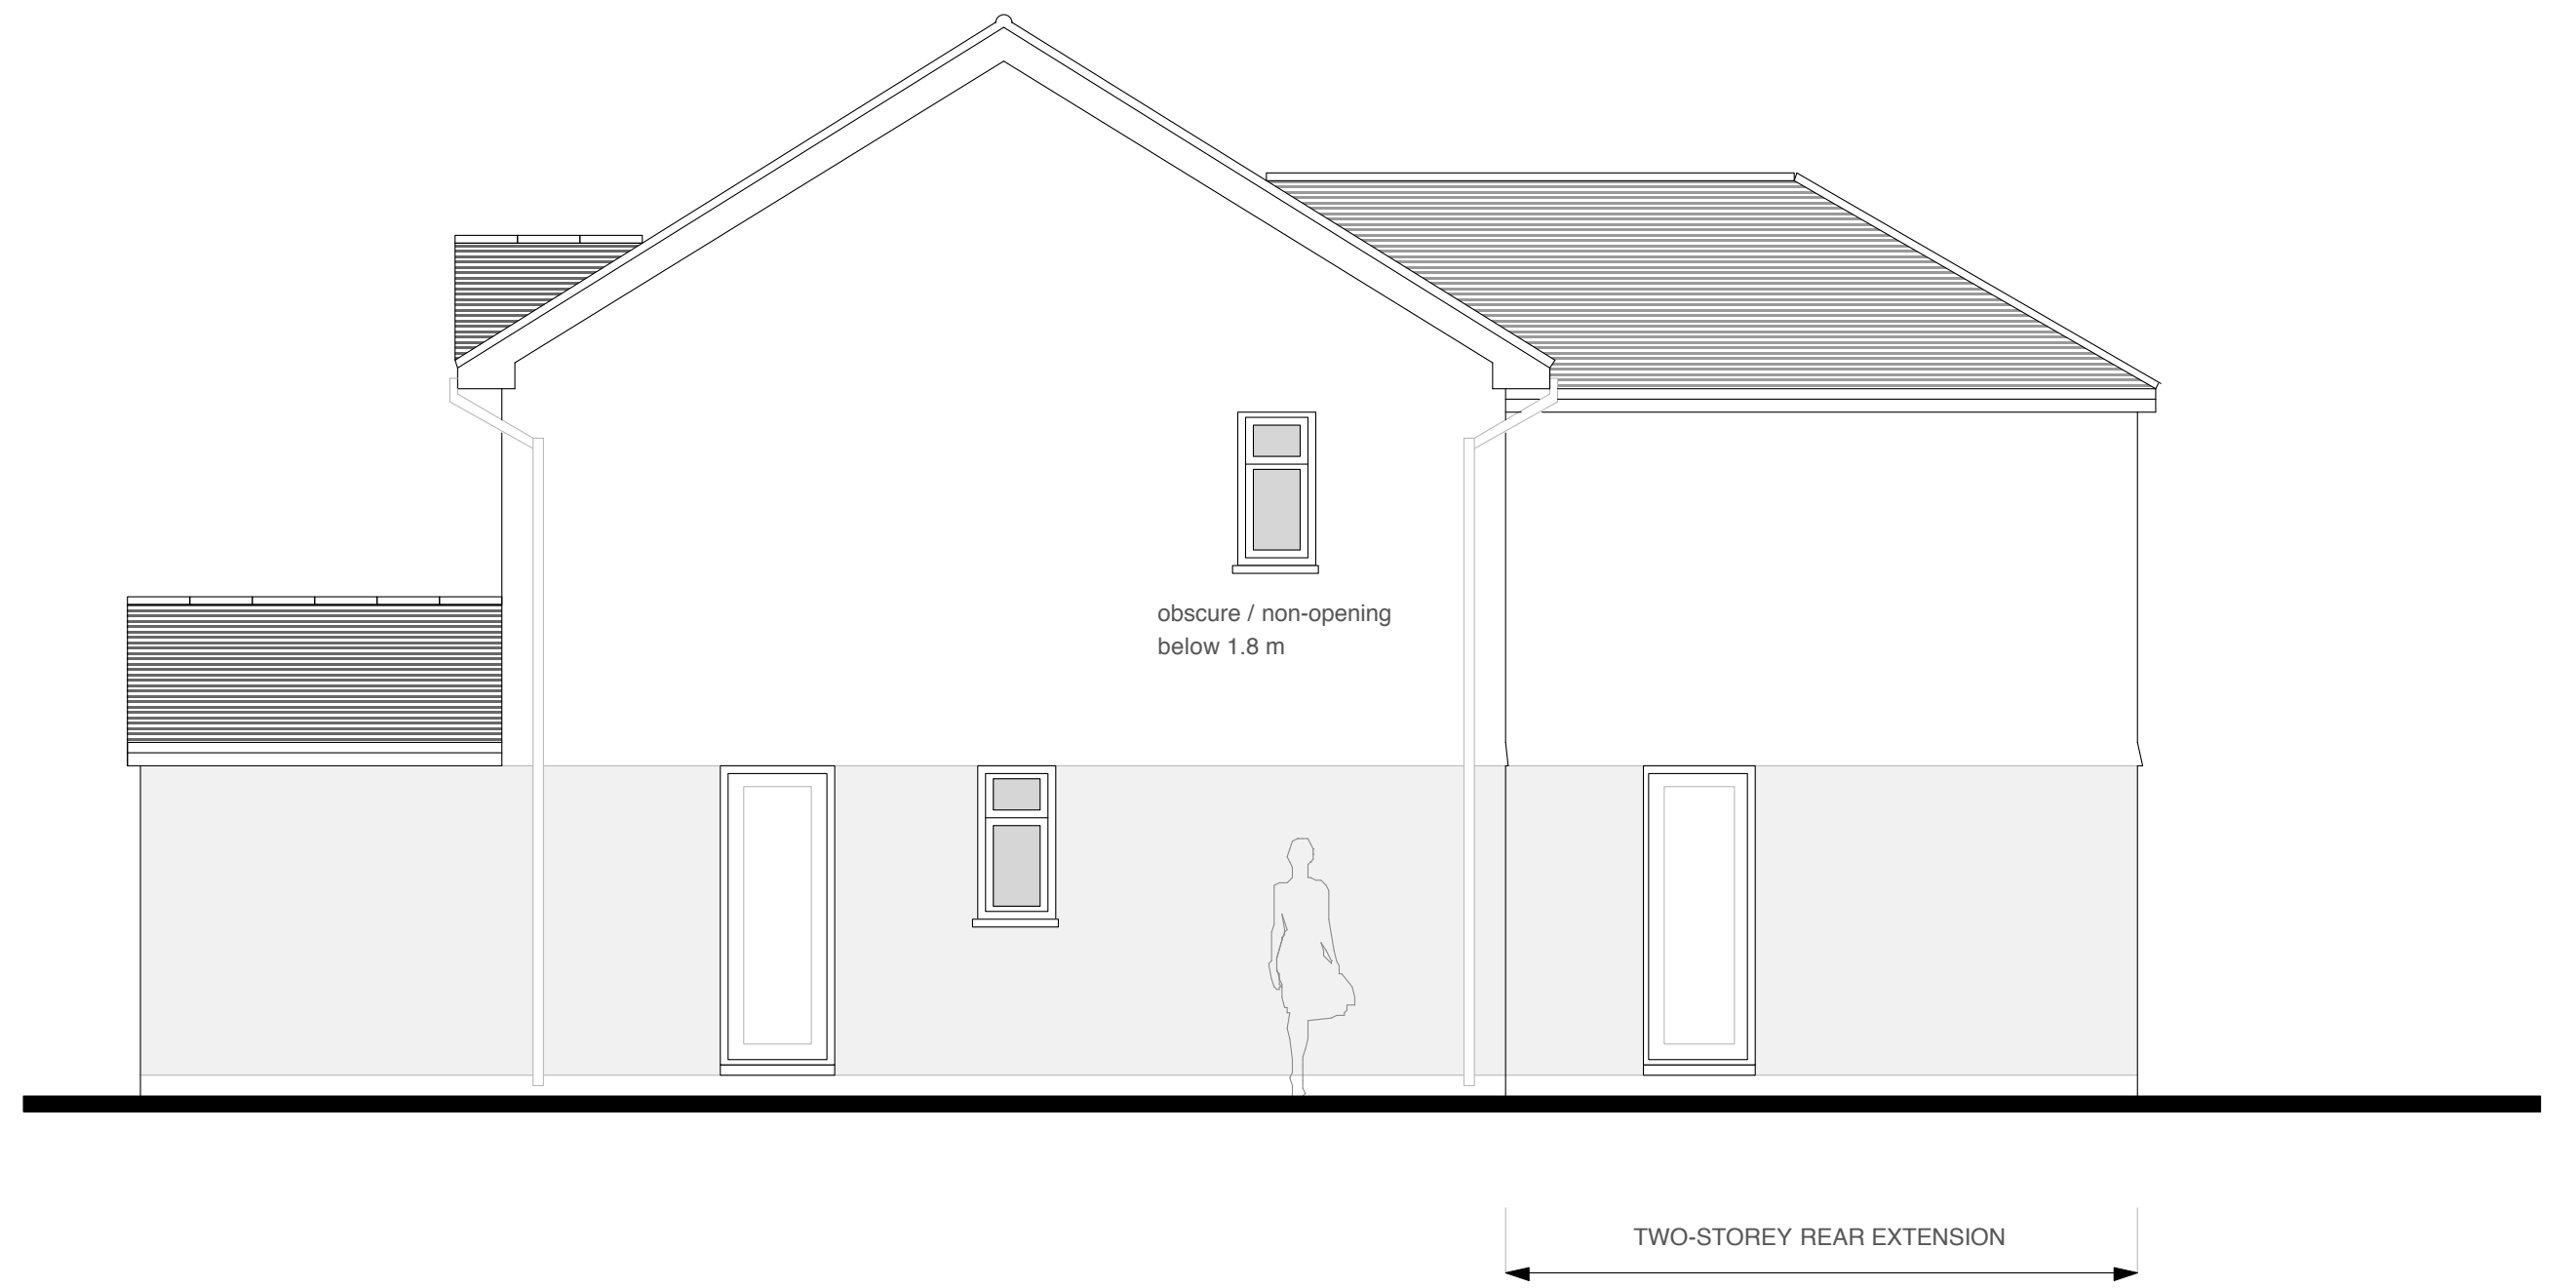


Proposed SOUTH EAST (Side) Elevation at 1:50 scale

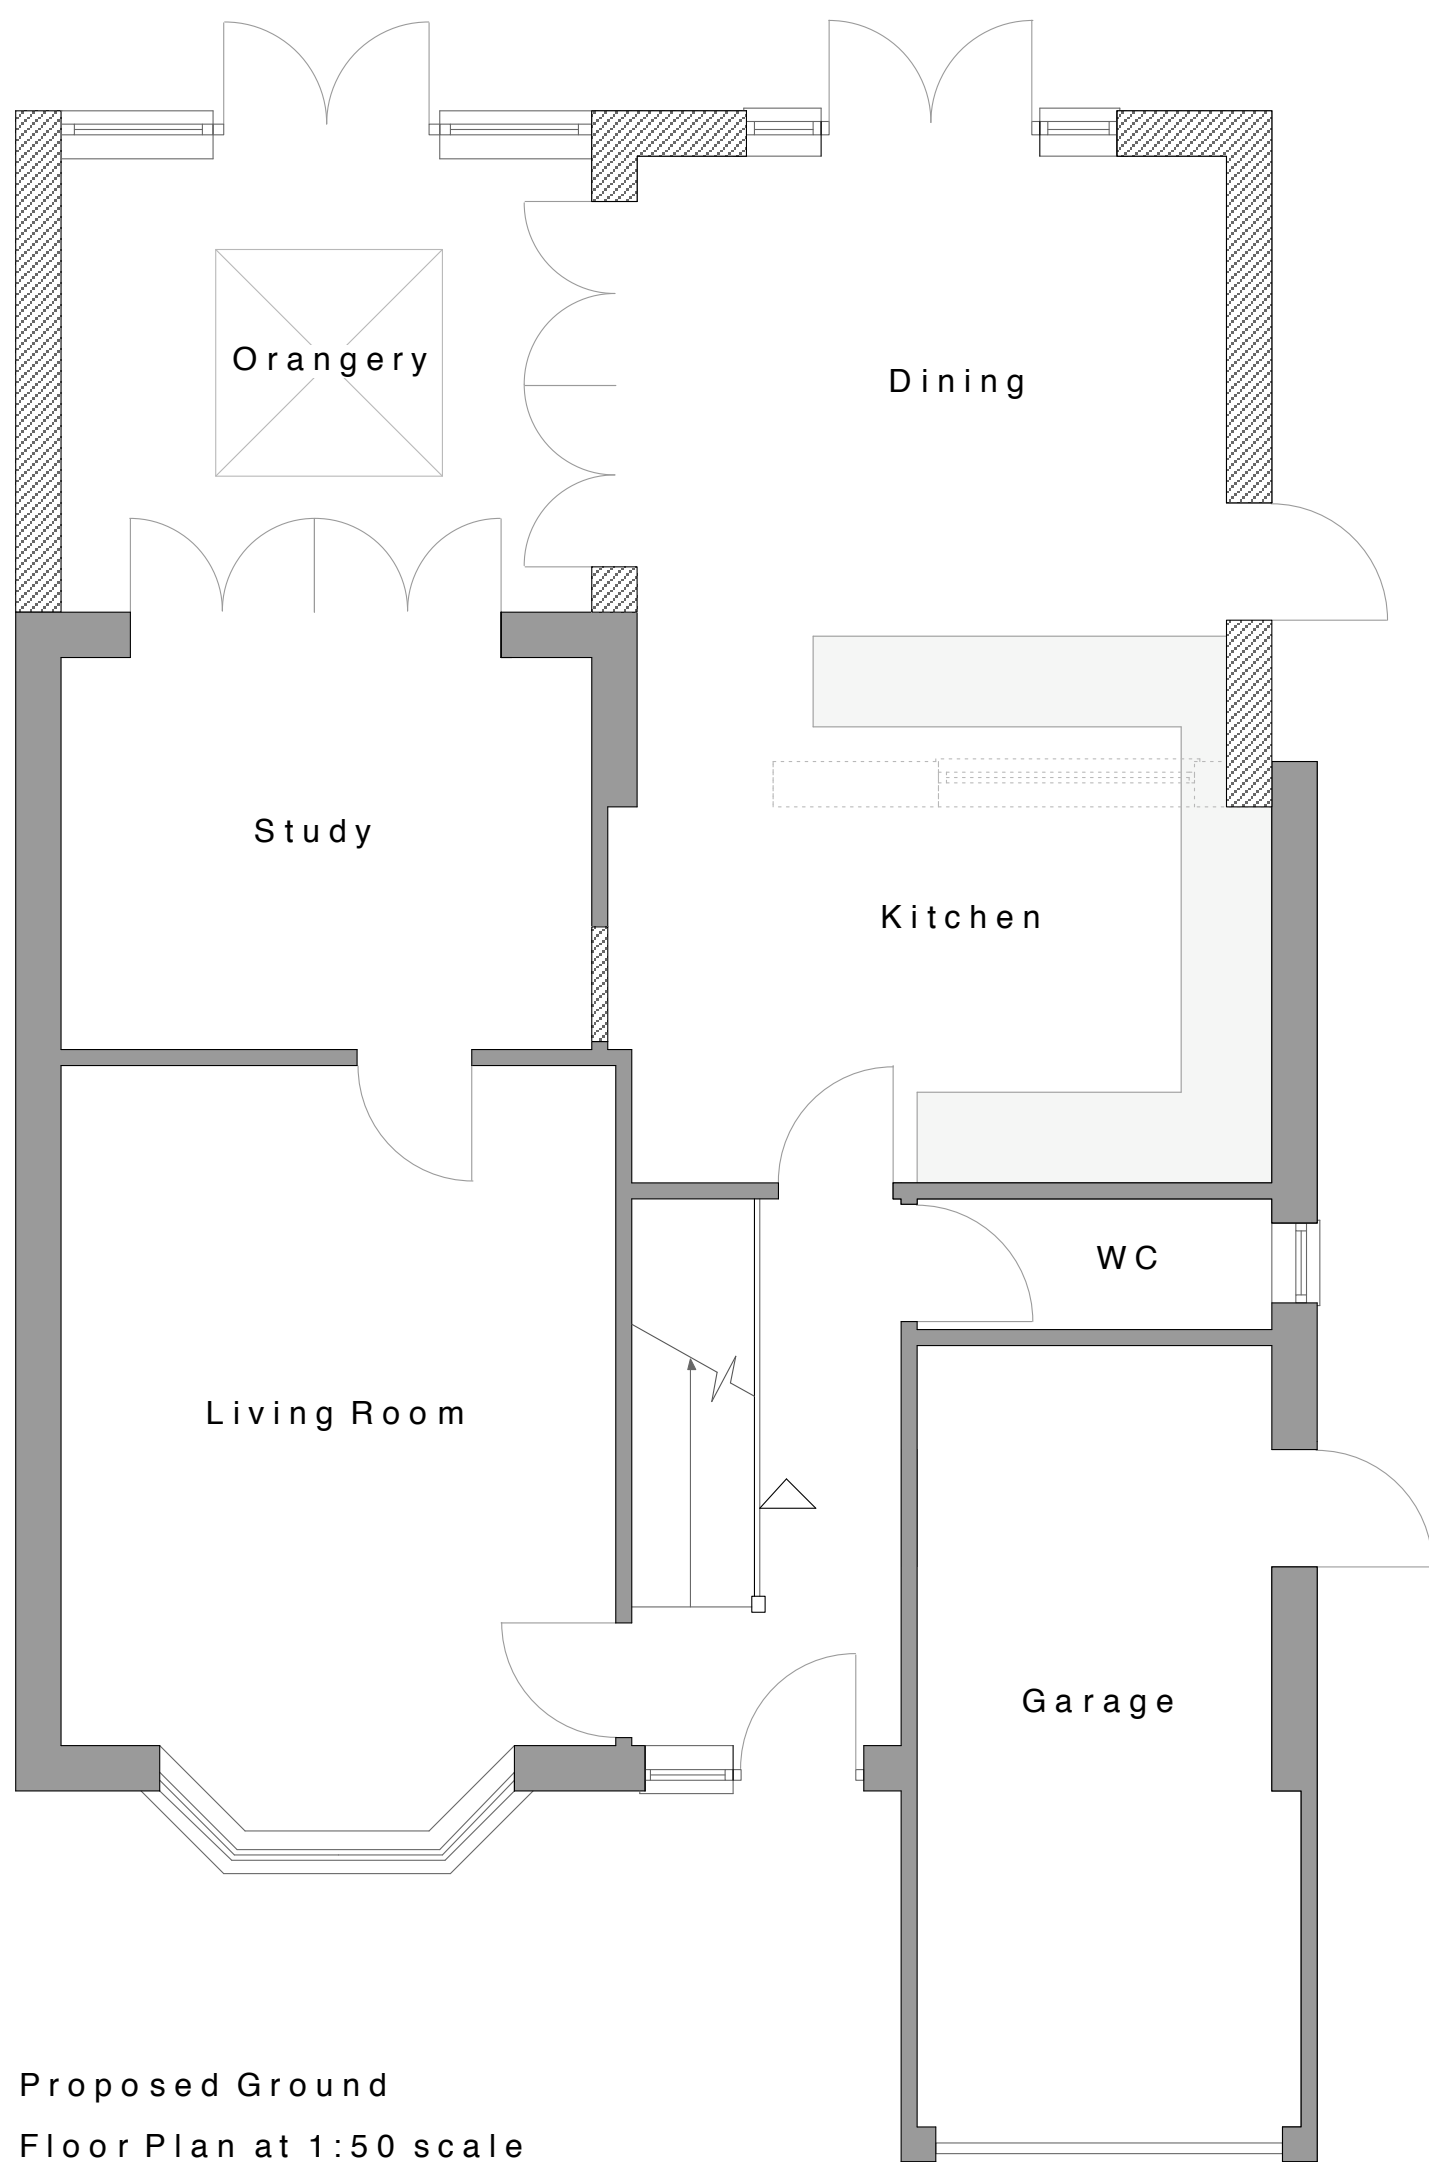

Proposed Ground
Floor Plan at 1:50 scale

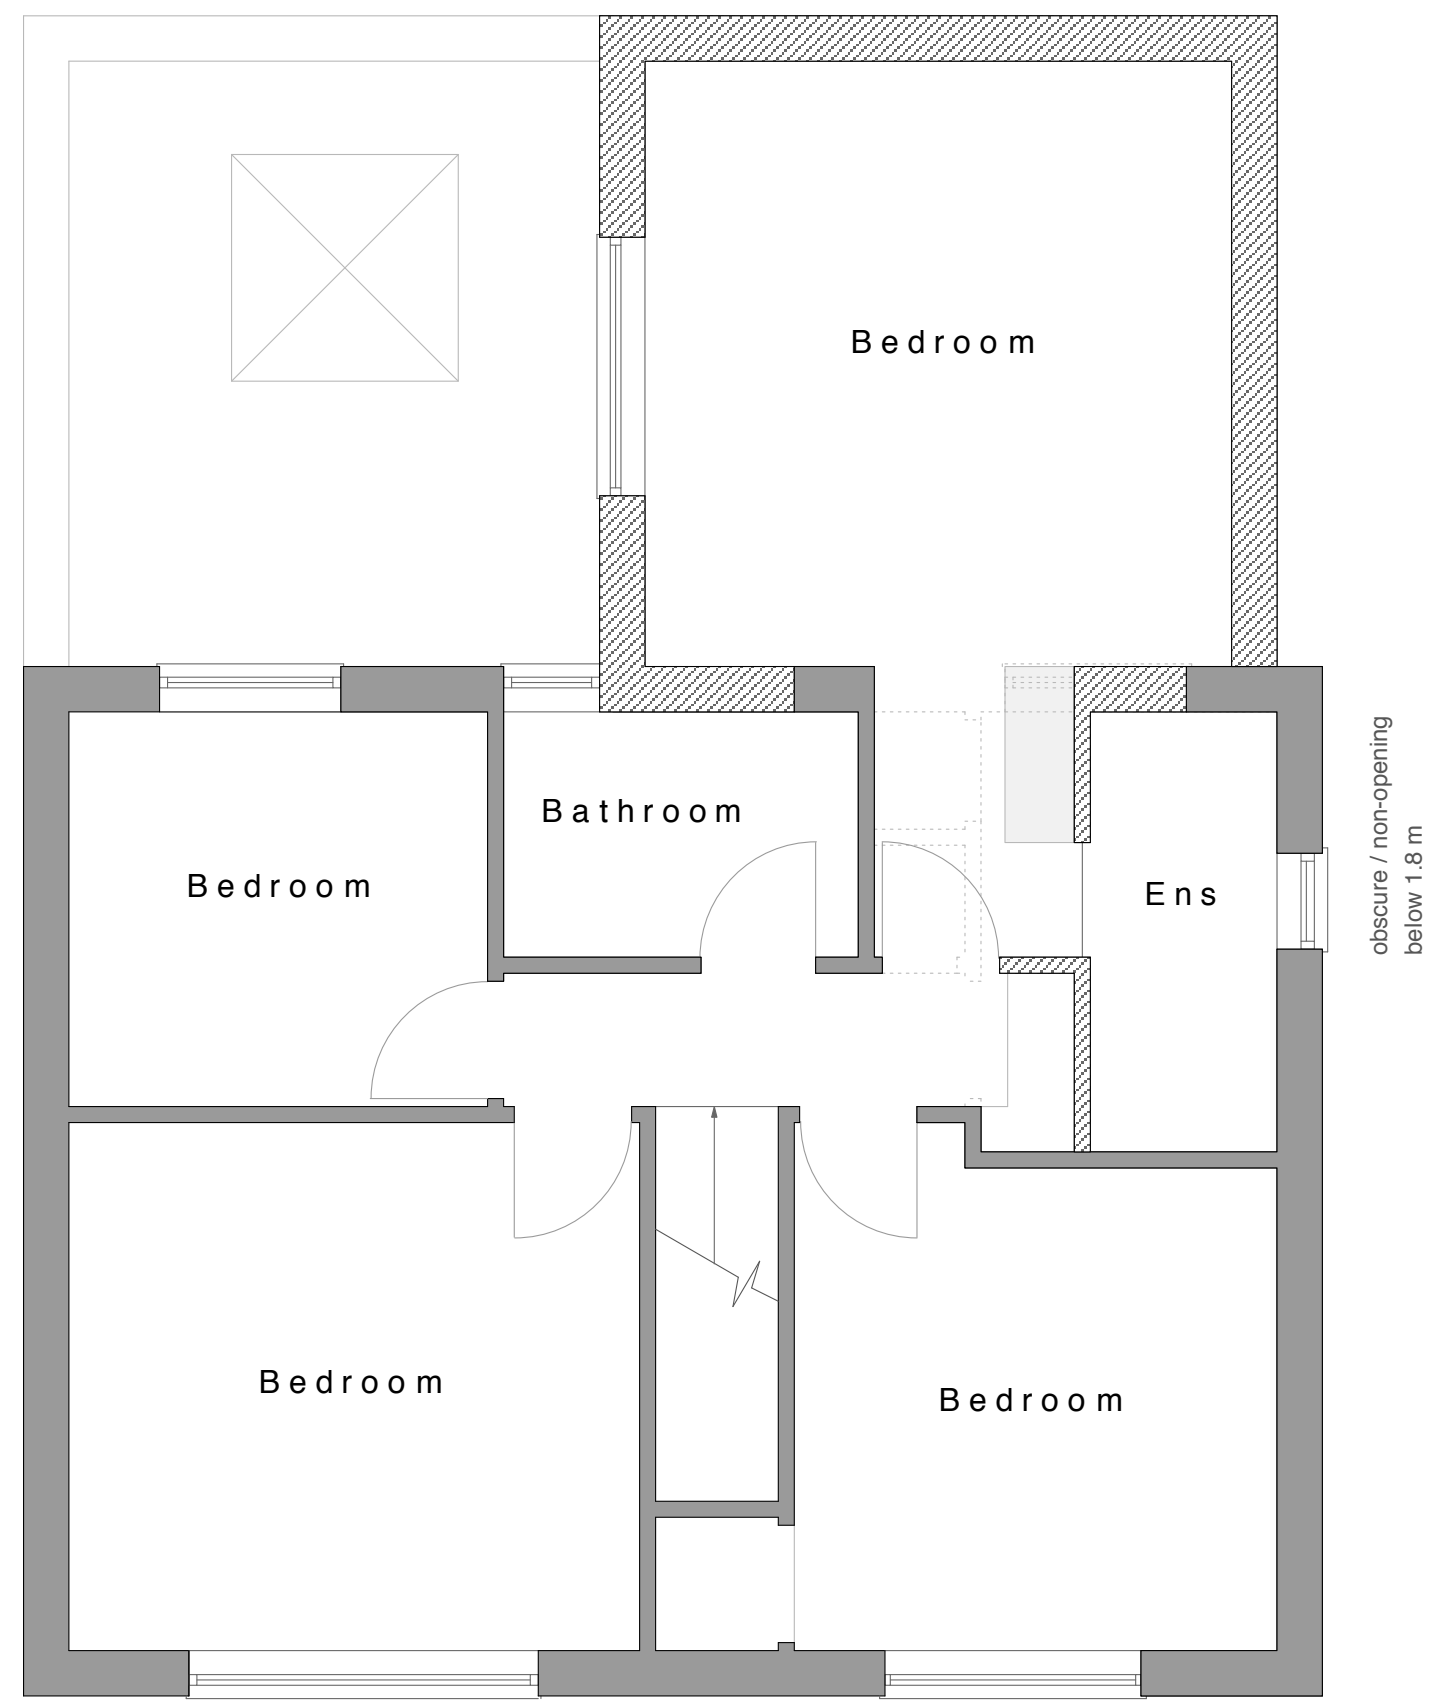

Proposed First Floor Plan at 1:50 scale

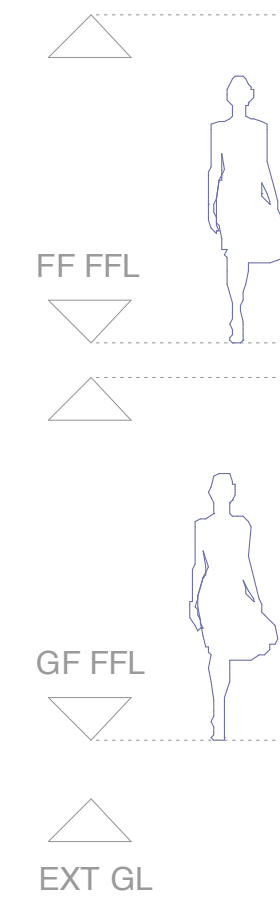

Proposed NORTH EAST (Rear) Elevation at 1:50 scale

CLIENT	Mr & Mrs K Sell		DRAWINGS ARE NOT TO BE SCALED EXCEPT FOR PLANNING PURPOSES. 2. SCALE BAR FOR PLANNING PURPOSES ONLY. 3. ROOM DIMENSIONS WHERE SHOWN ARE APPROXIMATE. 4. ALL DIMENSIONS TO BE CONFIRMED CHECKED ON SITE BEFORE USE. 5. PROPOSED DRAWINGS ARE SUBJECT TO LOCAL AUTHORITY PLANNING / LBC & BUILDING REGULATIONS APPROVAL. 6. ALL DIMENSIONS MUST BE CHECKED AND CONFIRMED BY CONTRACTOR PRIOR TO ANY CONSTRUCTION WORKS TAKING PLACE. 7. THESE ARE NOT SURVEY DRAWINGS. 8. DRAWINGS REMAIN COPYRIGHT OF CORINTHIAN ARCHITECTURAL DESIGN AND CANNOT BE REPRODUCED OR USED BY ANOTHER PARTY WITHOUT PRIOR WRITTEN CONSENT. CORINTHIAN ARCHITECTURAL DESIGN 8 Davys Court, Funtington, Chichester, West Sussex. PO18 9LG 01243 576 078 > contact@corinthianad.co.uk > www.corinthianad.co.uk
SITE	84 Westbourne Avenue, Emsworth, West Sussex		
PROJECT	Proposed Rear Extensions		
DRAWING	002 Proposed Scheme		
DATE	11 08 15		
AUTHOR	AH	0m0.5m1m SCALE BAR @ 1:50	
STATUS	PL		
SCALE	1:50 @ A1		