


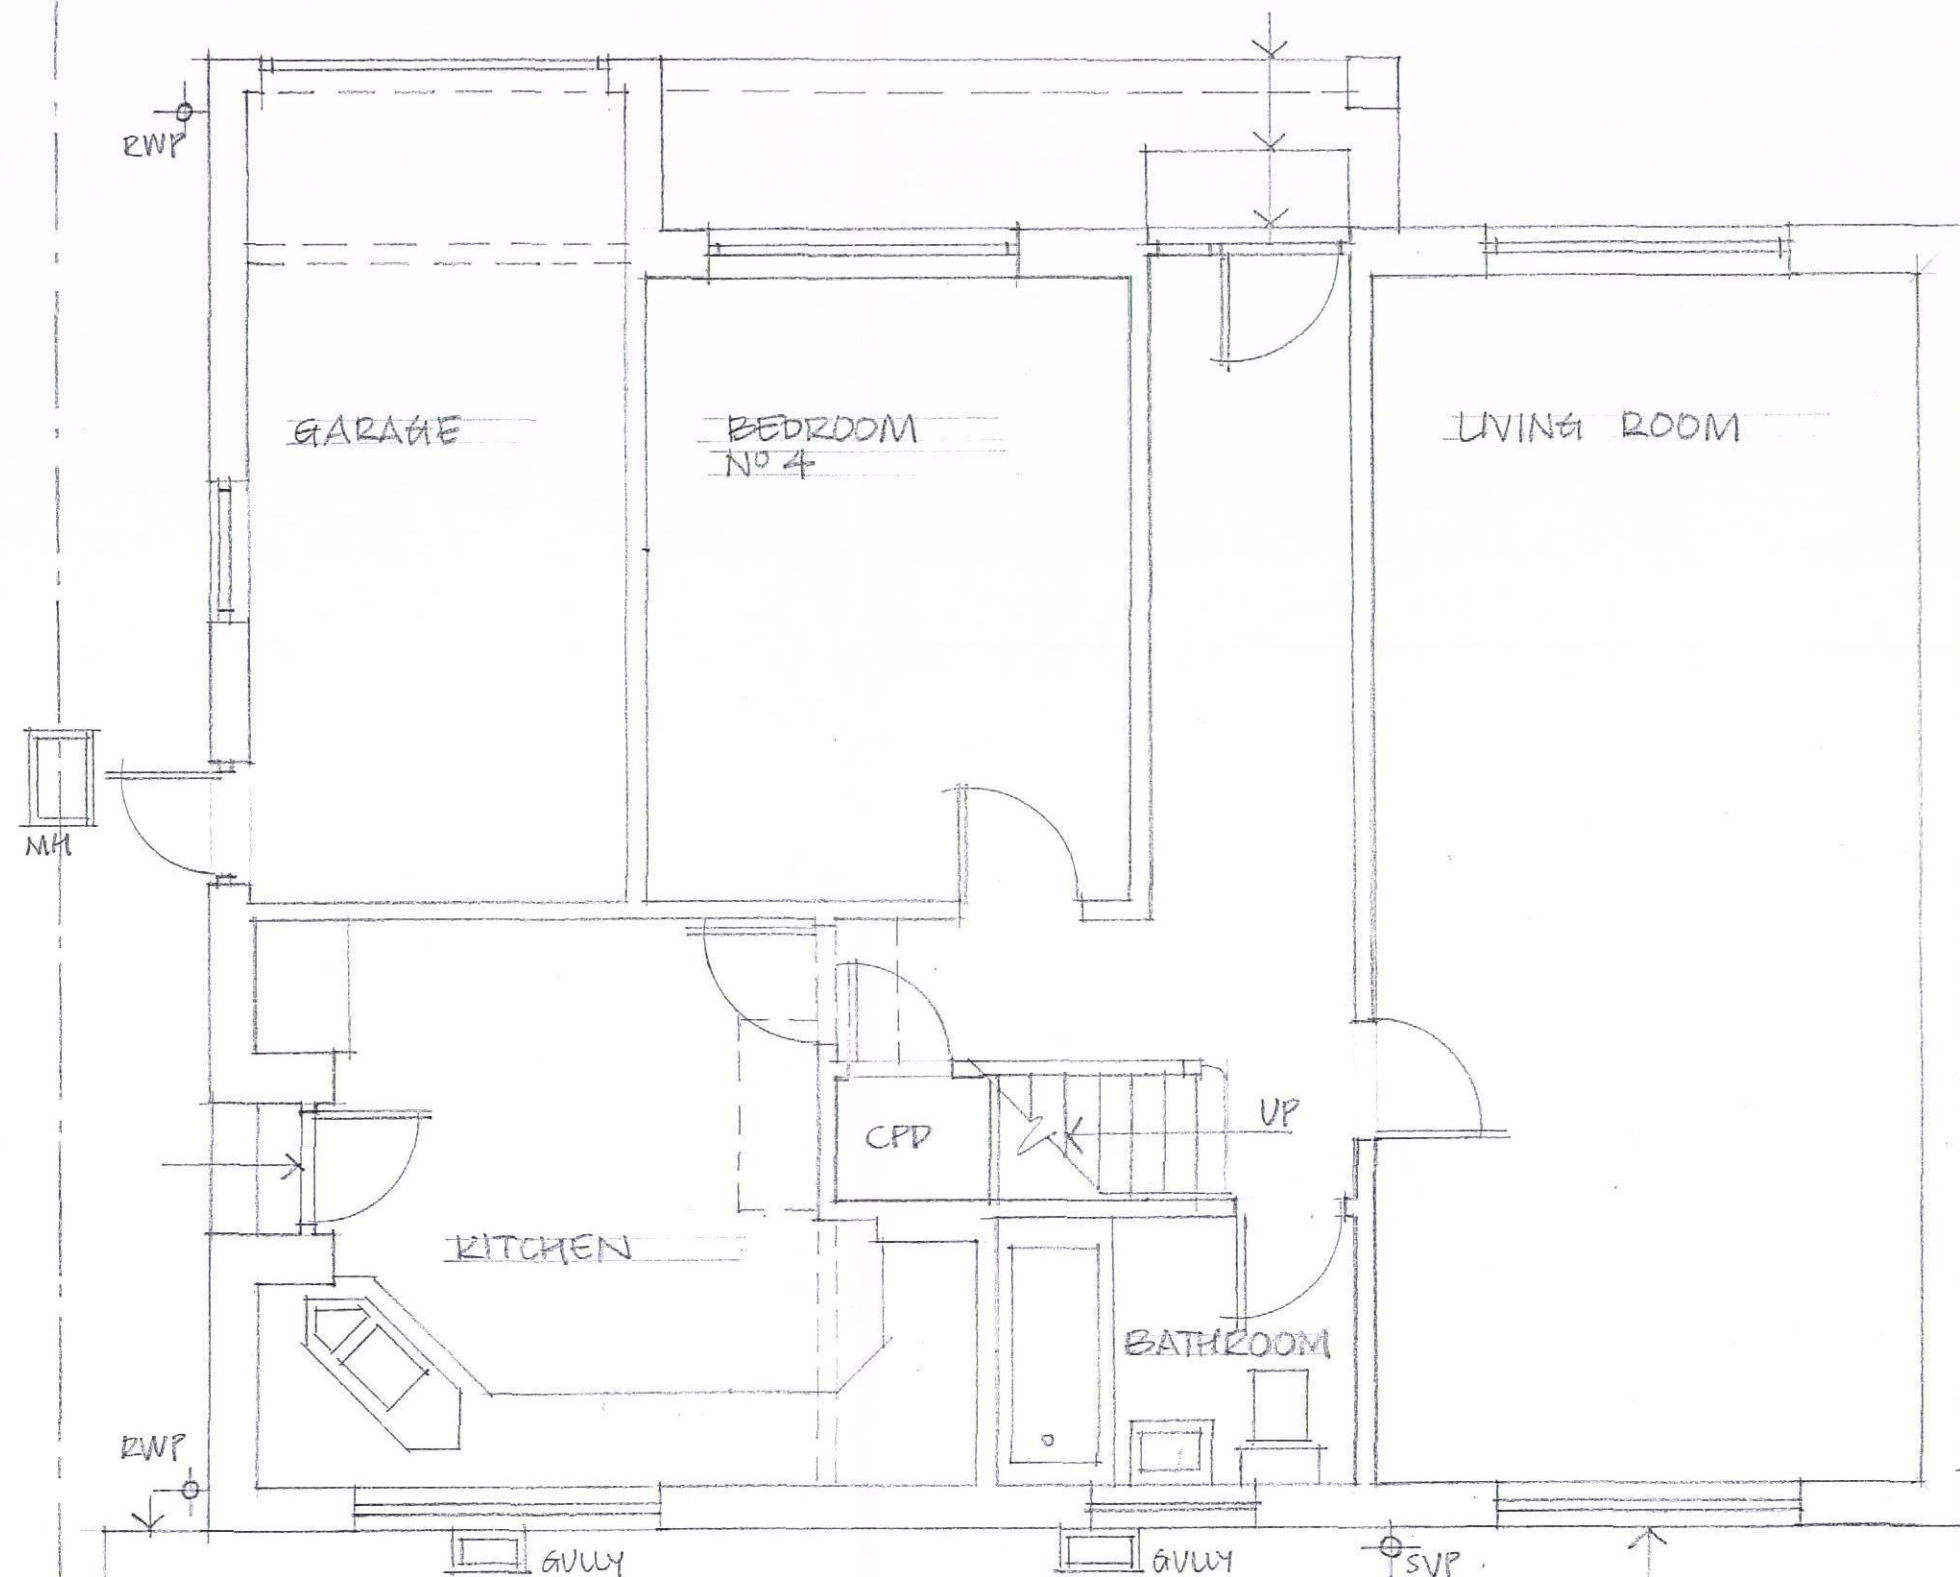

H A L E
23 FERNDAL
WATERLOOVILLE
AS EXISTING
GROUND FLOOR

SCALE 1:50
JUNE 2015

DWG NO
51

WATERLOO COUNCIL
27 JUL 2015
RECEIVED

MK