




LOCATION PLAN 1:1250

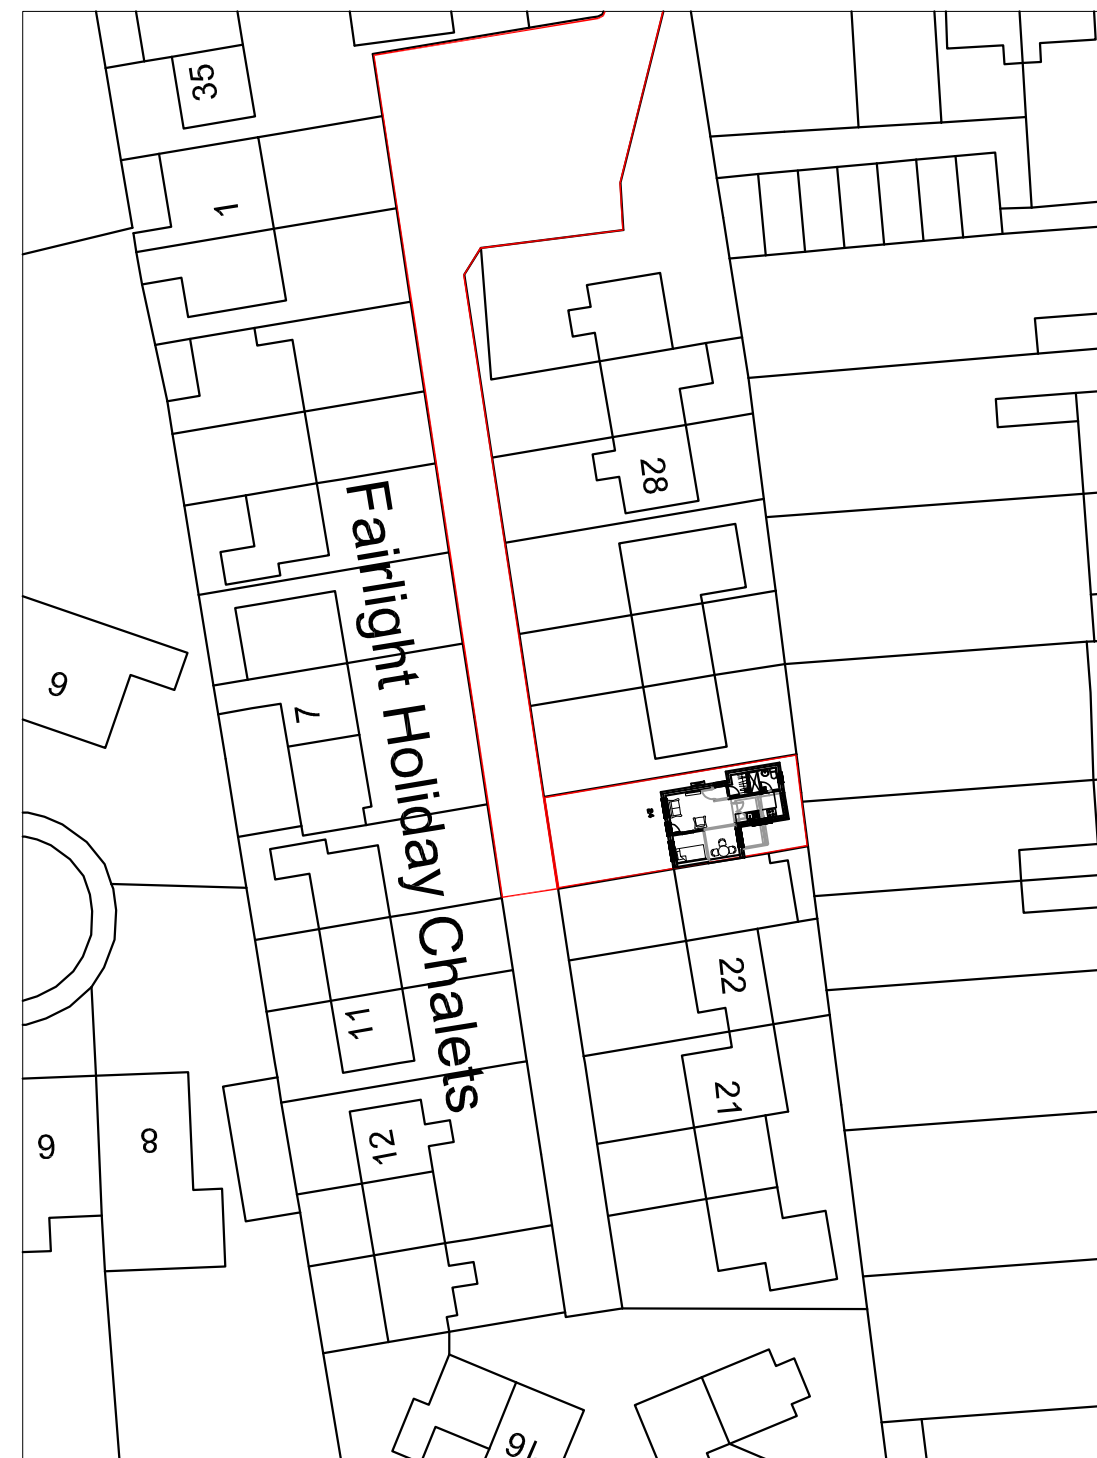

BLOCK PLAN 1:500

Martin Critchley
CHARTERED ARCHITECT

The Old Brewery,
15E South Street, Havant,
Hampshire, PO9 1BU
023 92 474 919
critchleyarchitect@hotmail.com

© Crown Copyright
All rights reserved.
Reproduced by Permission.
Licence No. 100046837