


Drawing 1

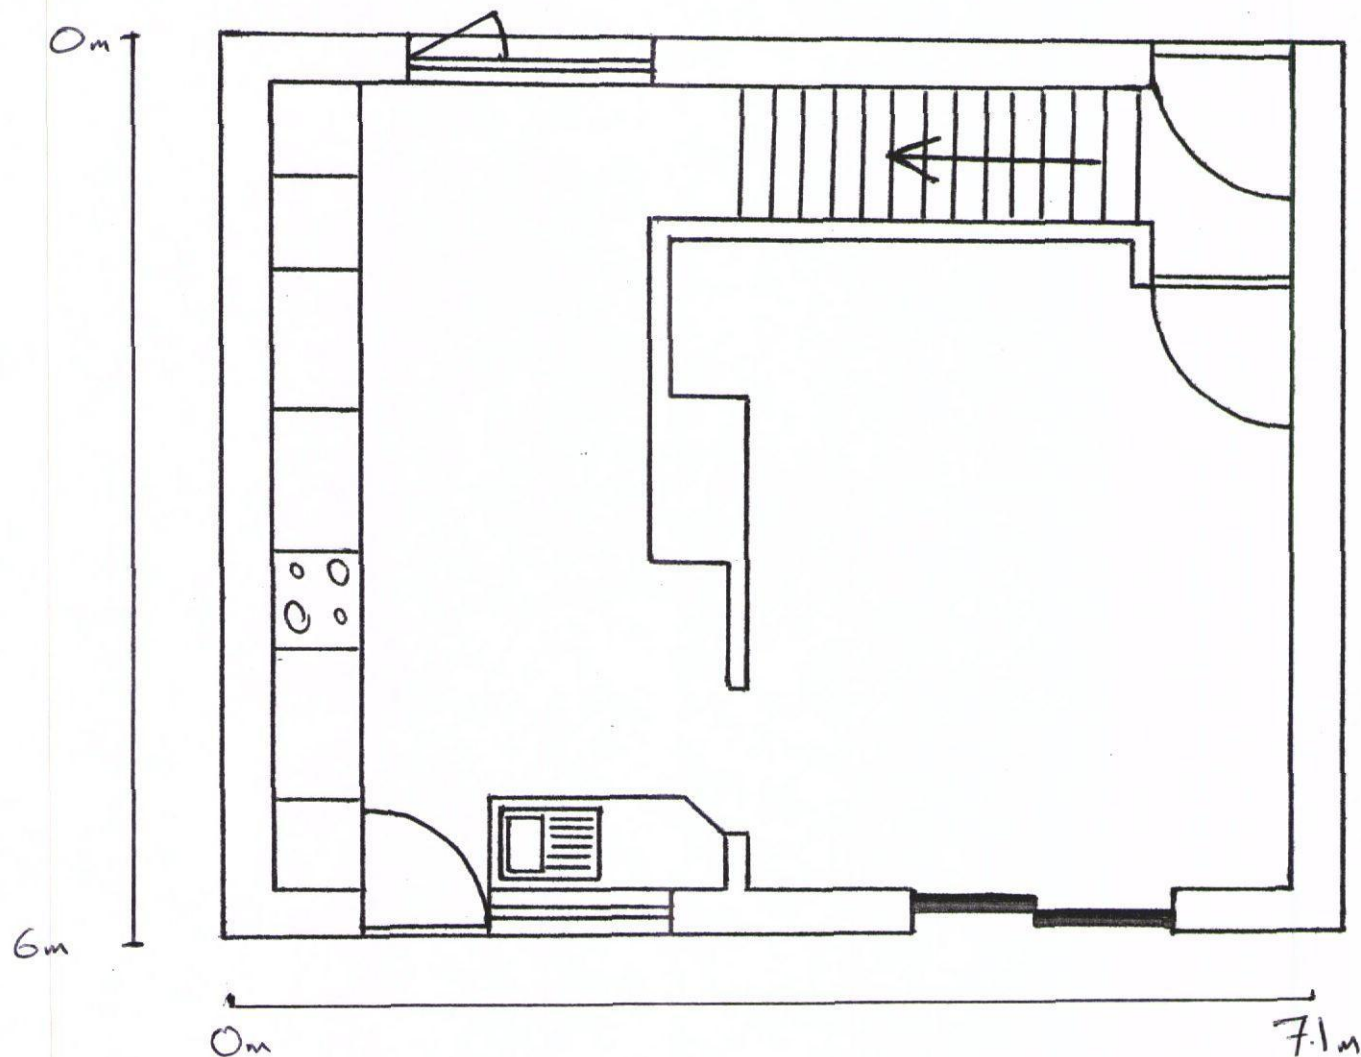


1:50 scale



Drawing 2

1:50 Scale

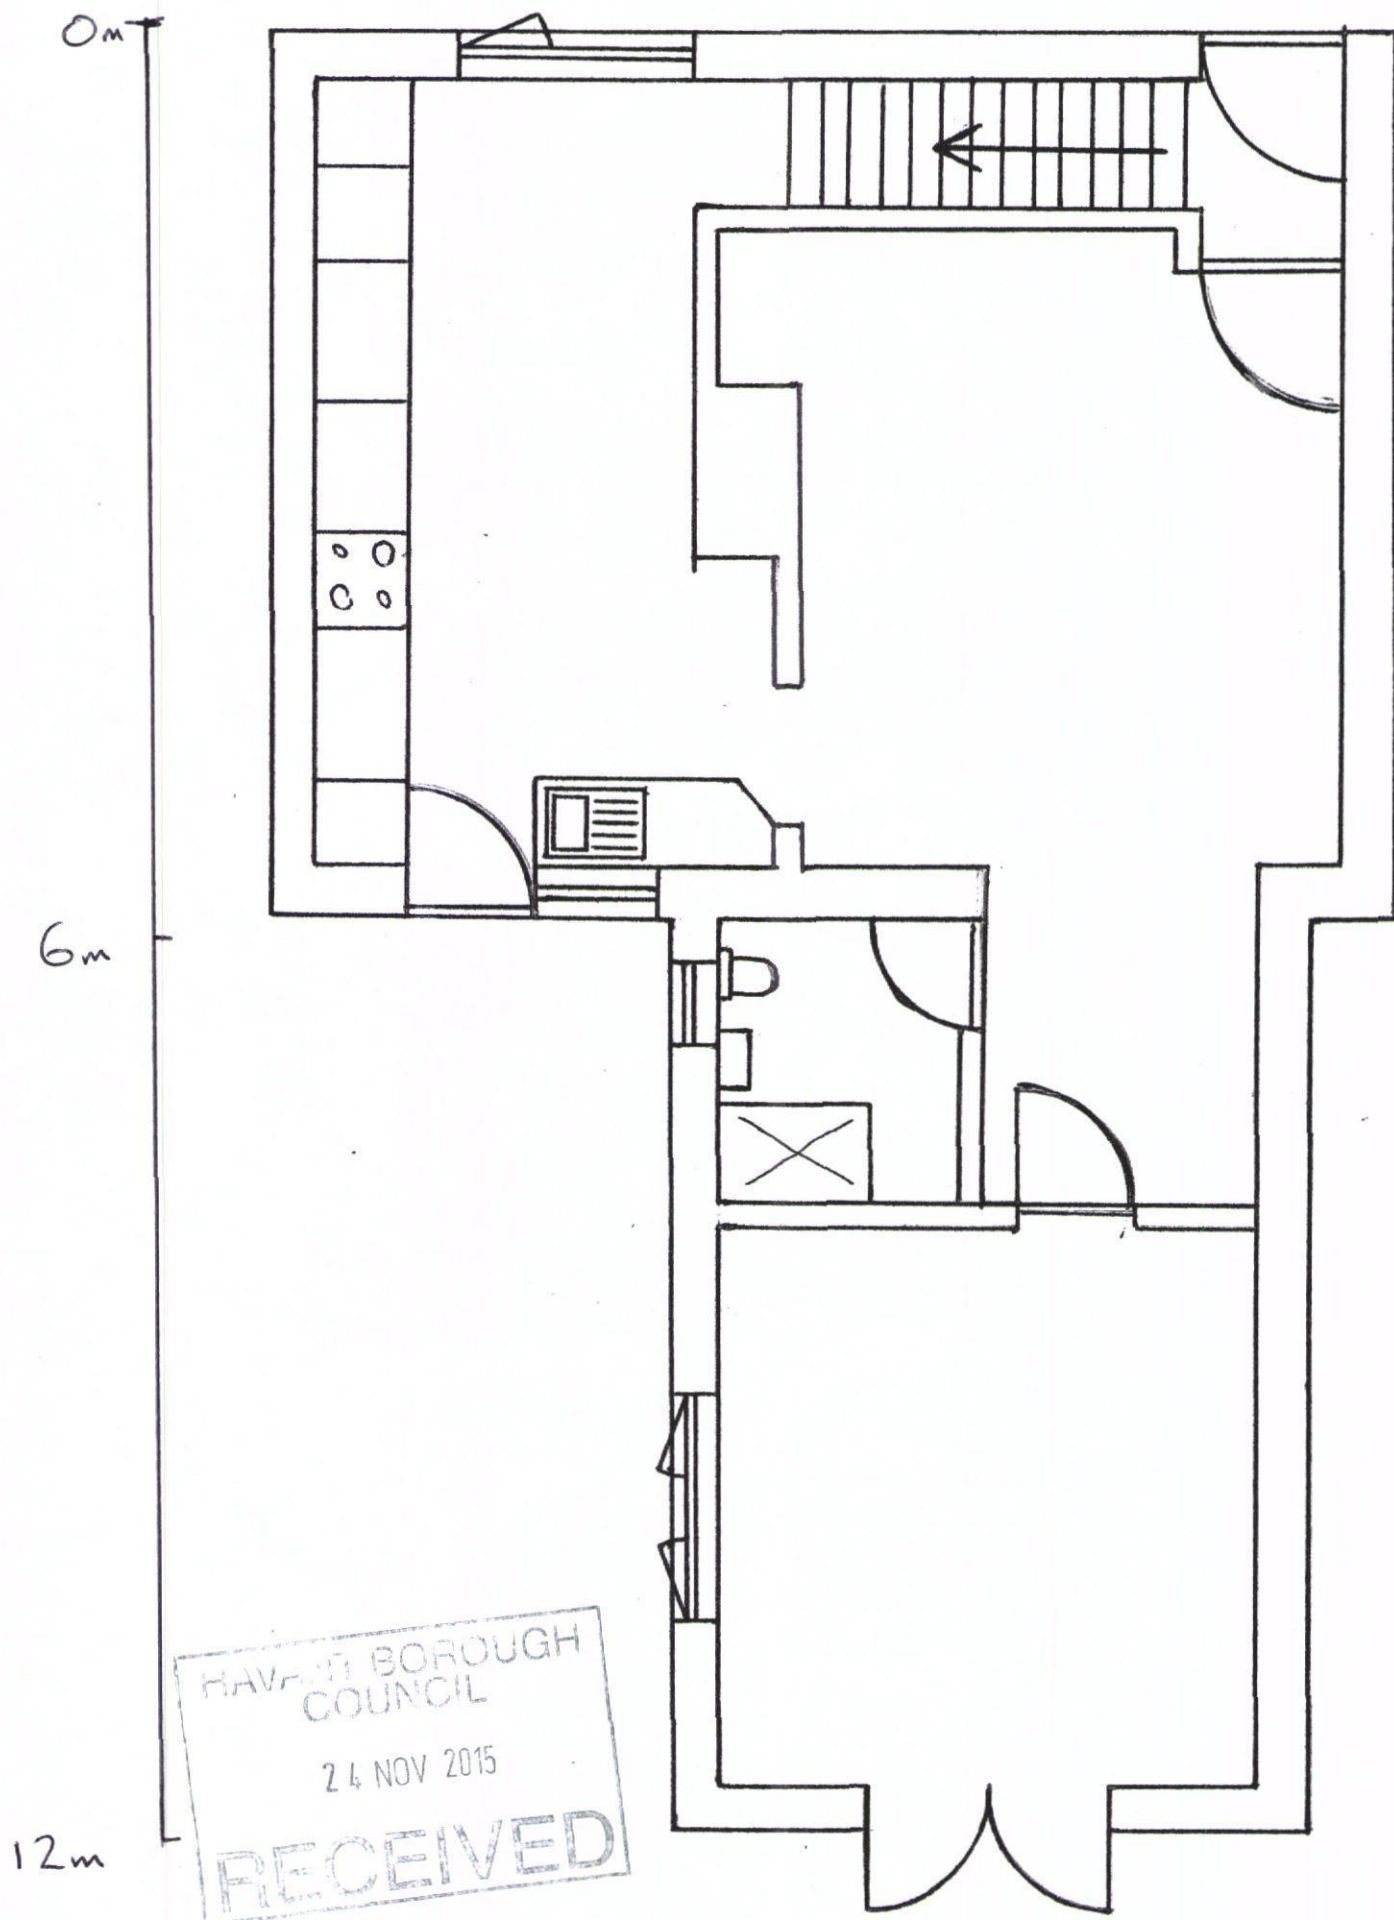

Drawing 3.

1:100 Scale

229 Purbrook way

227 Purbrook

6" Fence line


6" Fence line

HAVANT BOROUGH
COUNCIL
24 NOV 2015
RECEIVED

Garage
N° 12
Garage
N° 11
Garage
N° 10
Garage
N° 9
Garage
N° 8


Foundation side view

House

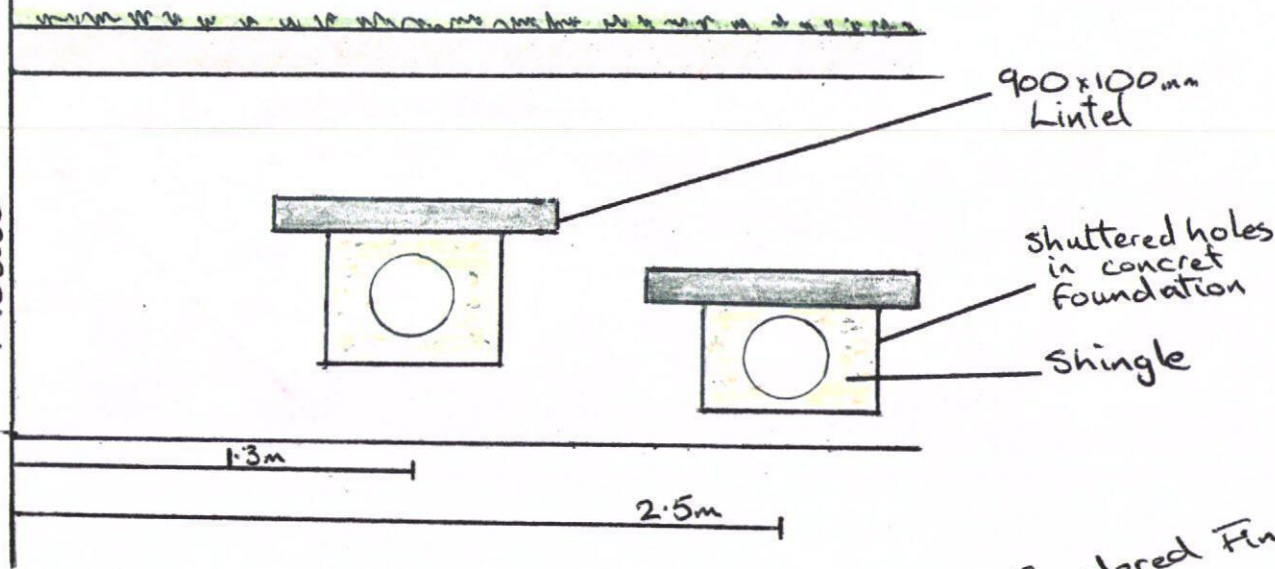


Drawing 4

Foundation Plan

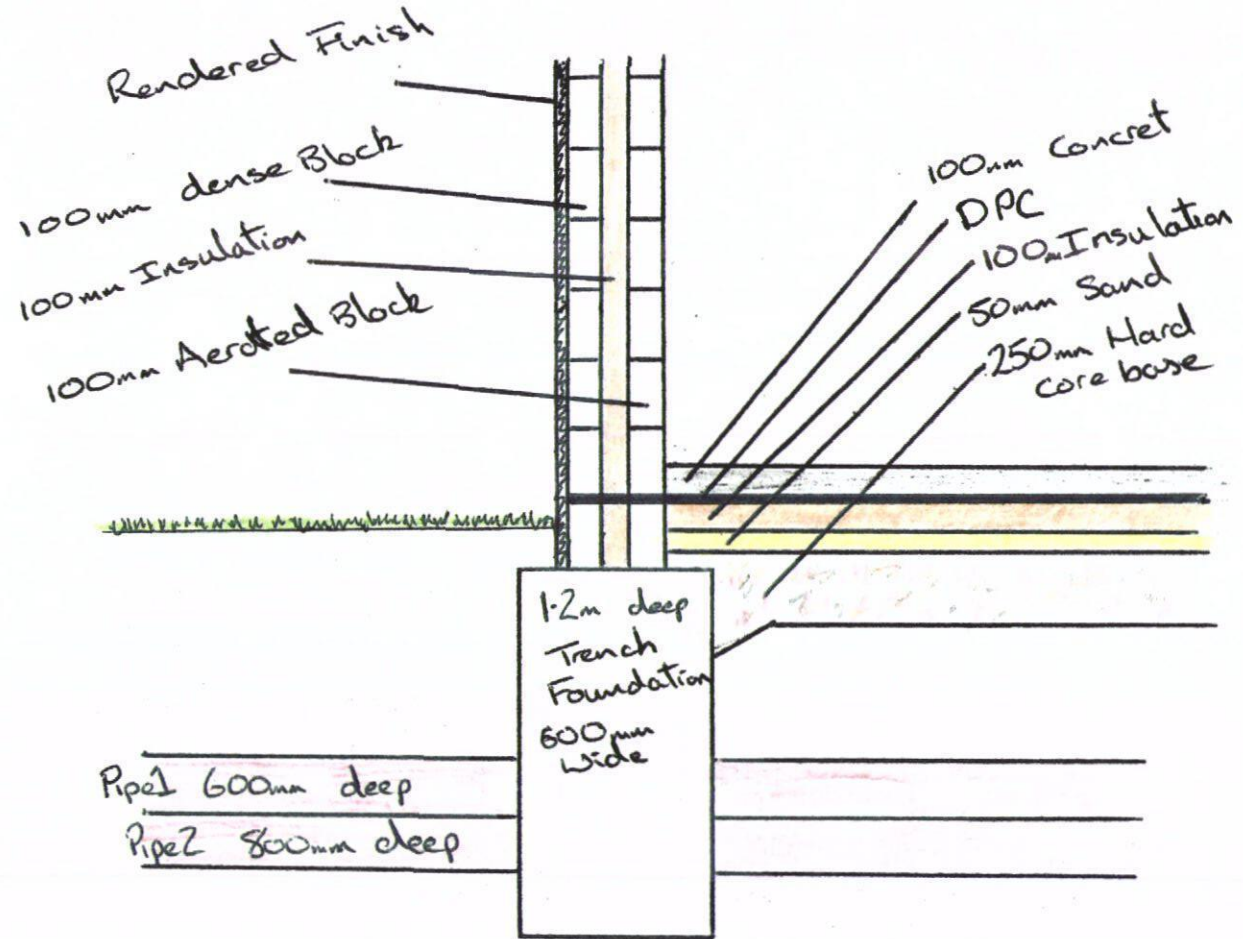

Drawing 5

1:50 scale

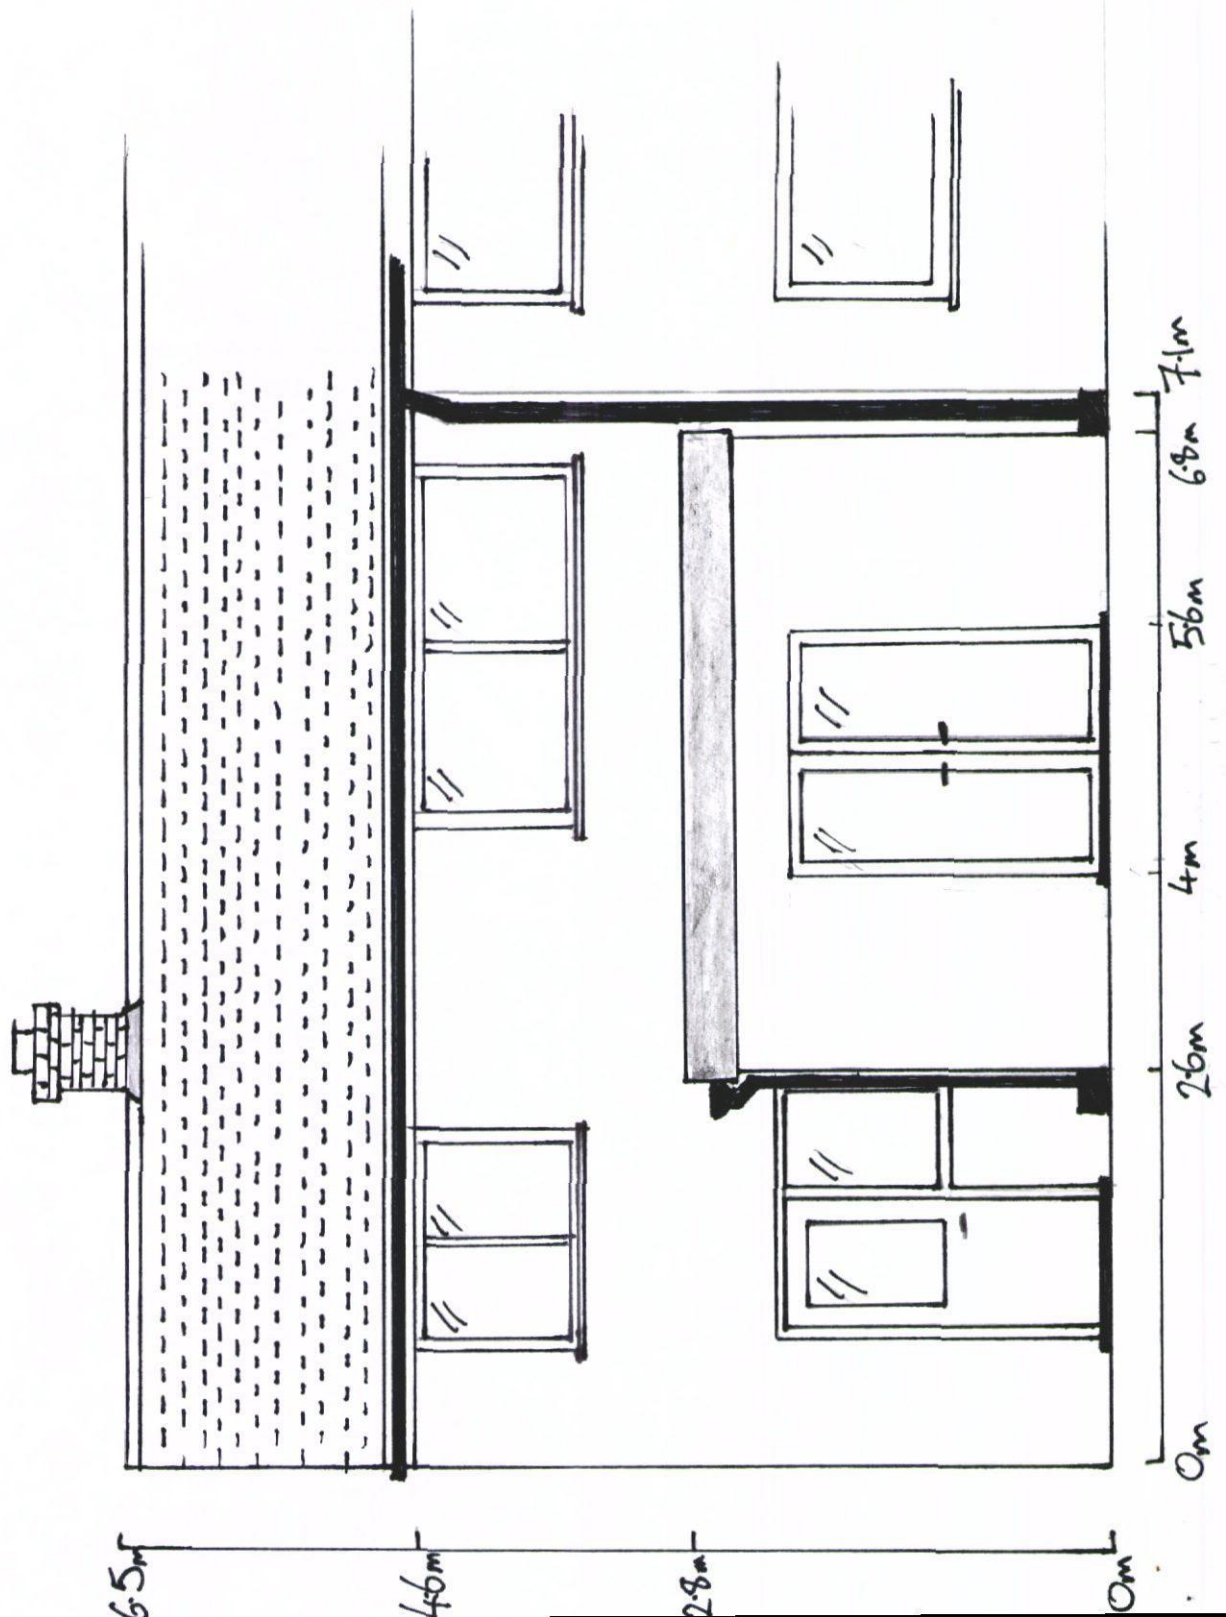

Drawing 6

1:50 scale.

