

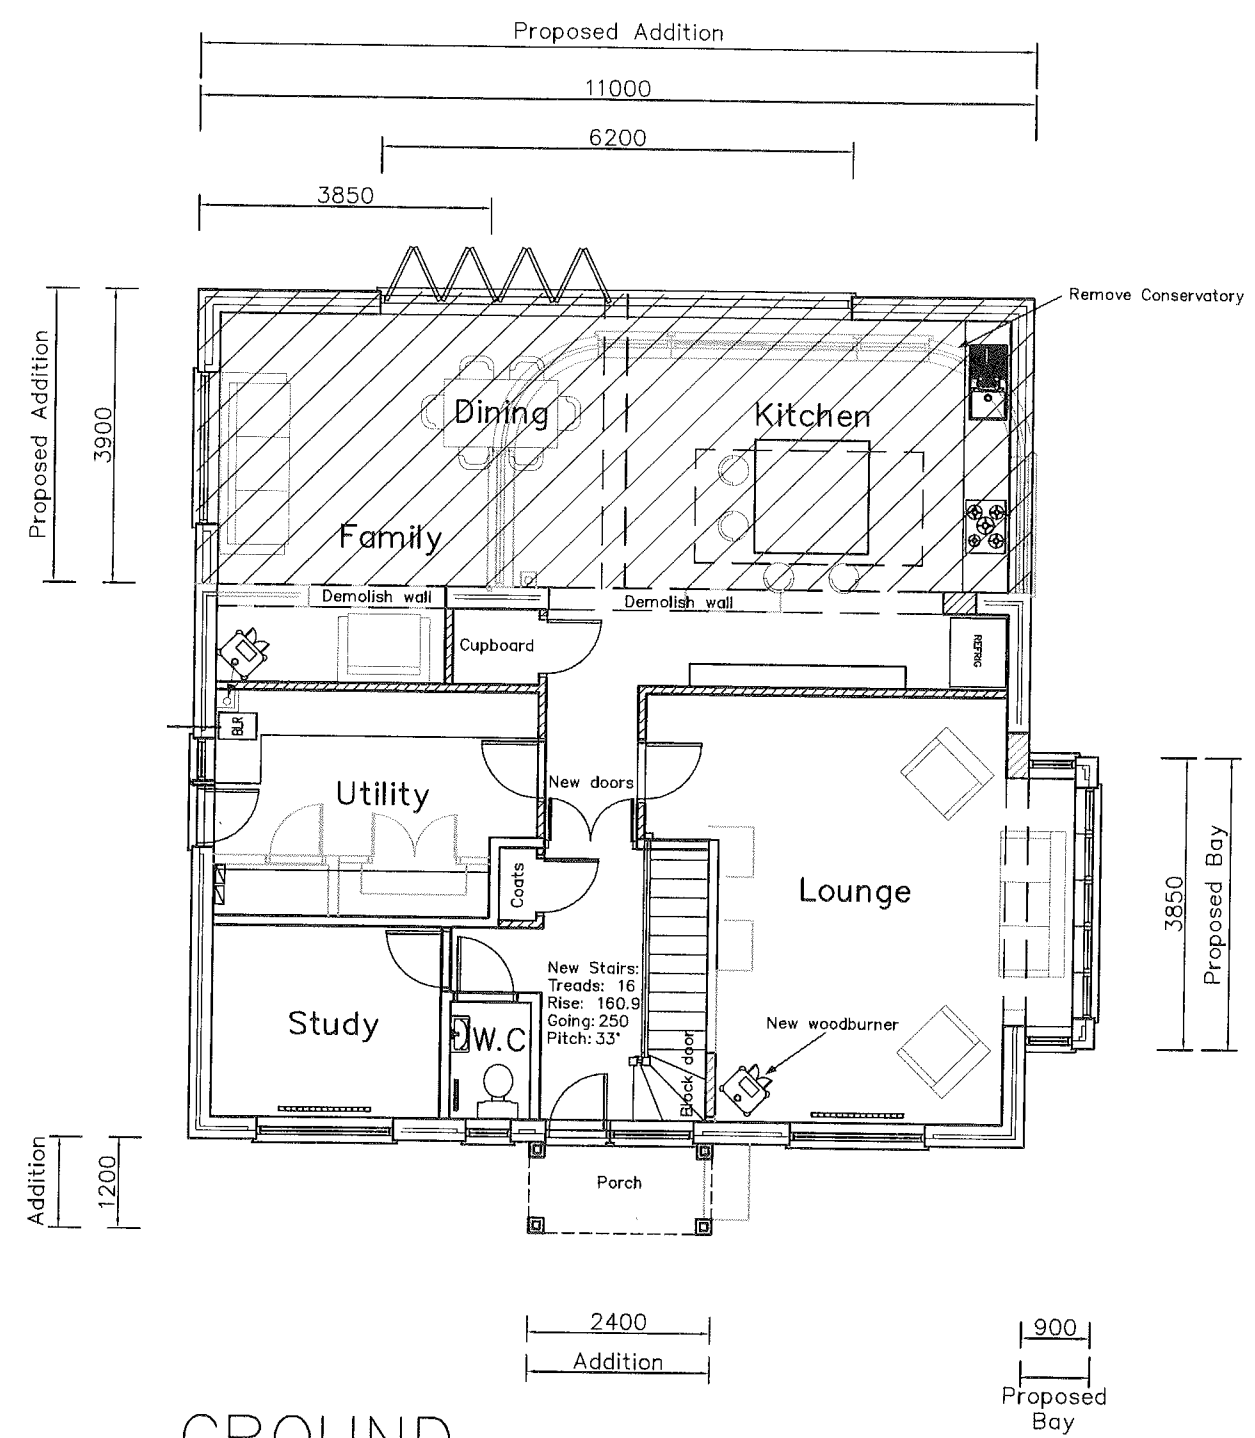


HAVANT BOROUGH COUNCIL
DEVELOPMENT CONTROL
24 MAR 2016
RECEIVED

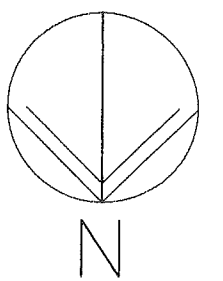

GROUND

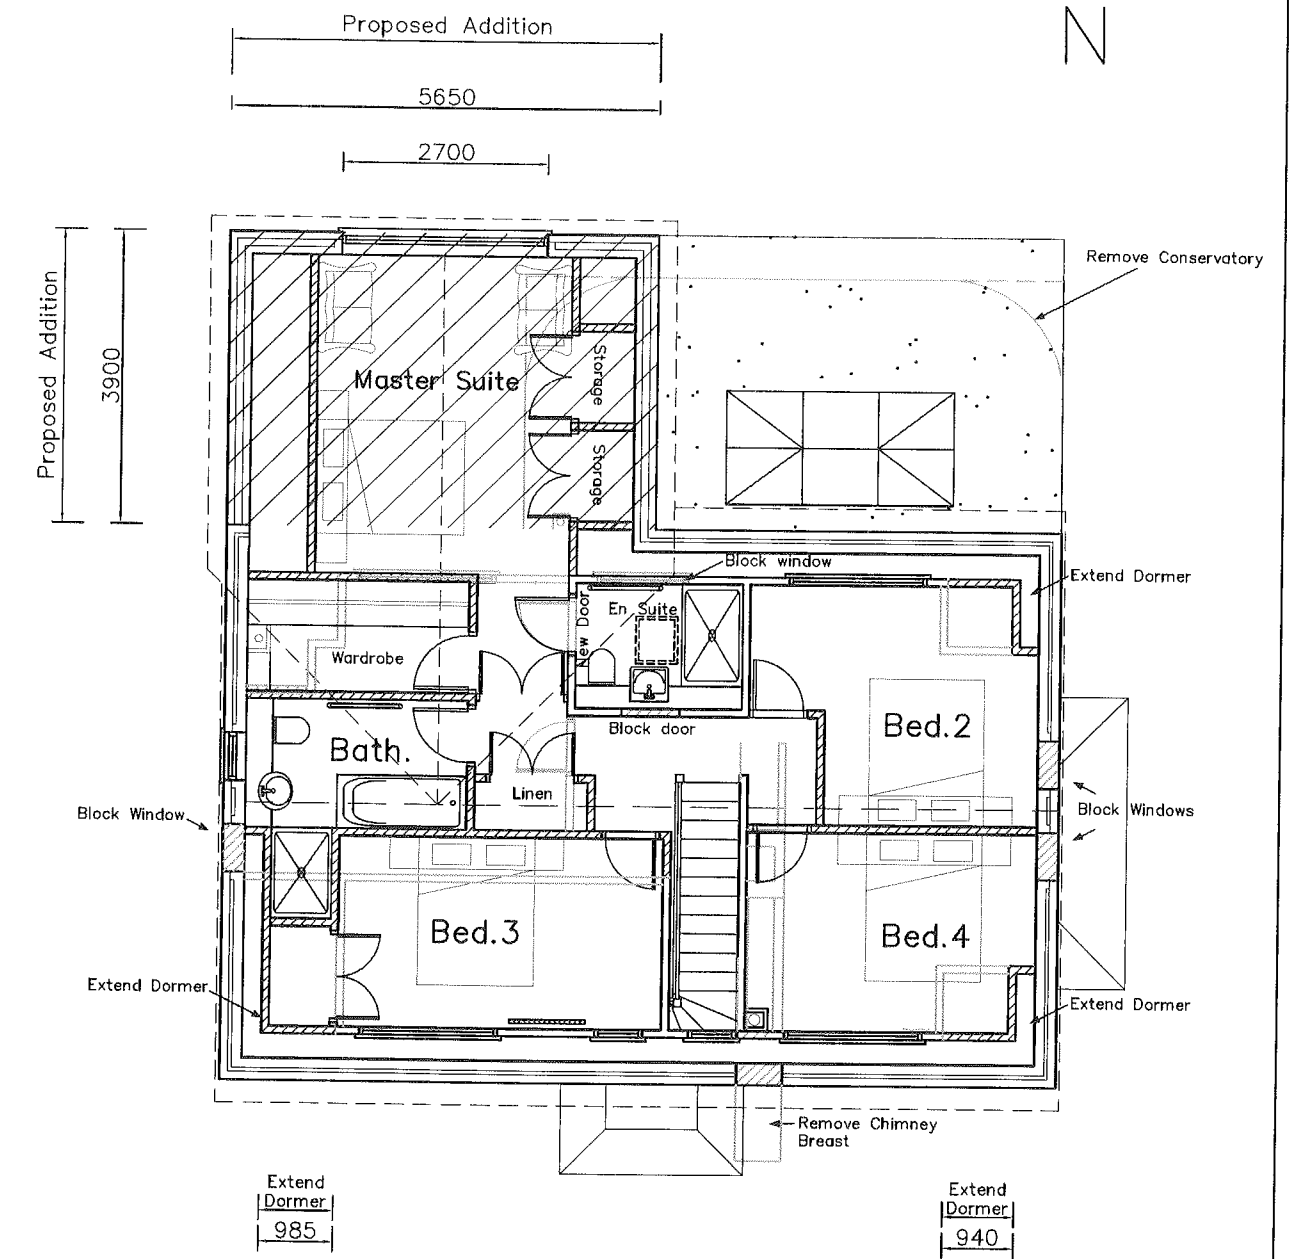

FIRST

32 Victoria Ave
Hayling Island
PO11 9AJ

Proposed Plans

- Revisions
- A. Client Revisions 14/03/16
 - B. Extended Dormers 15/03/16
 - C. Internal Amendments 21/03/16



Scale A3=1:100
Drawn SAR/NKM
Date 15/03/16

metres

10

20

30

1449-426^C