




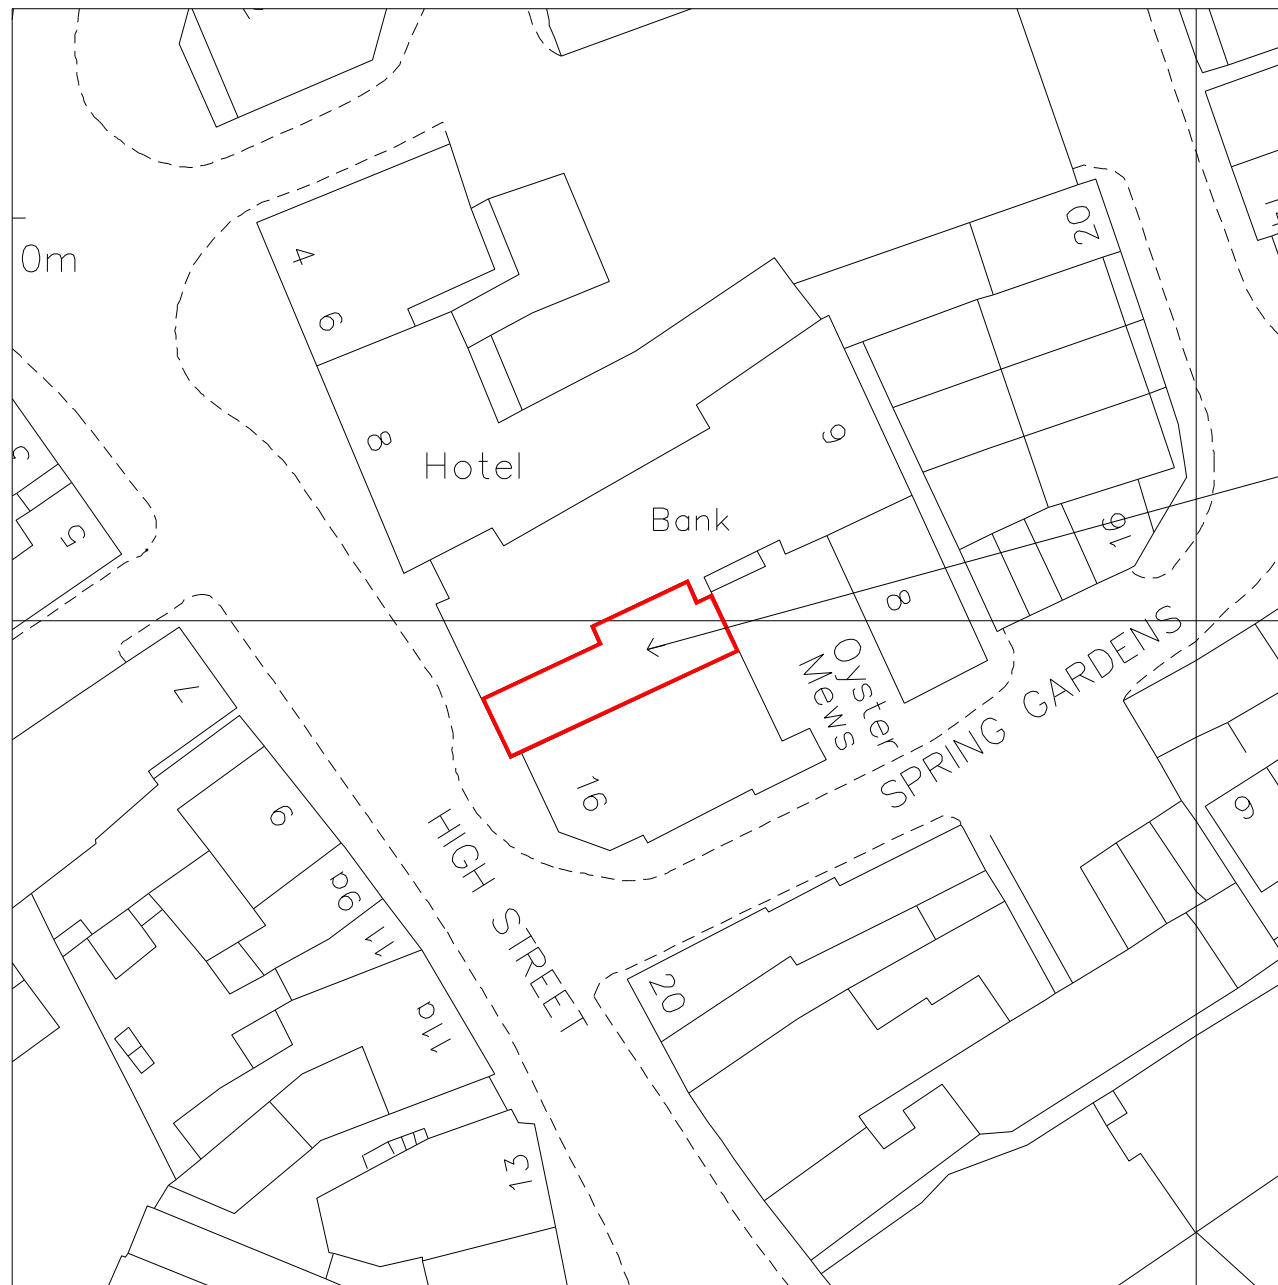



BLOCK PLAN (Scale 1:500)

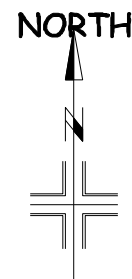

Site

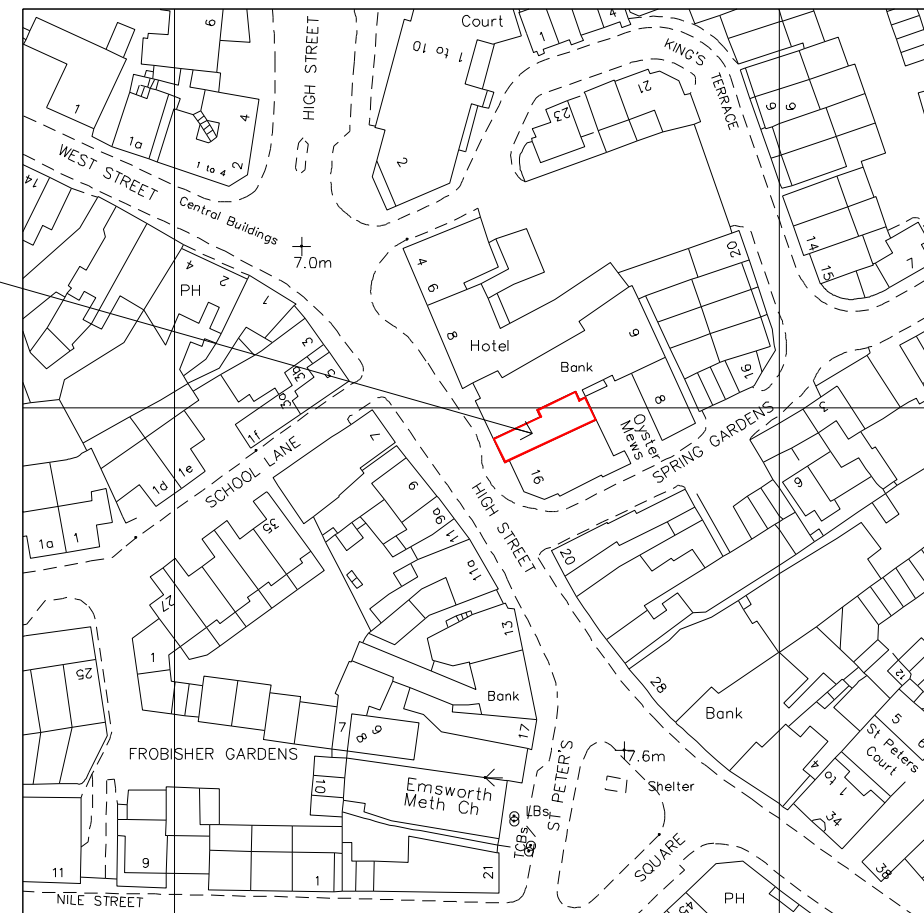

SITE LOCATION PLAN (Scale 1:1250)

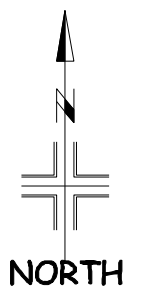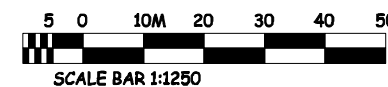

Ordnance Survey, Crown Copyright © 2008,
All Rights Reserved License No. 100035607

CORAL
One Stratford Place, Montfichet Road, London, E20 1EJ

GENERAL NOTES

DO NOT SCALE FROM THIS DRAWING, ALL DIMENSIONS TO BE CHECKED ON SITE.

Rev	Amendment	Date

RRDS Ltd.
Studio 1, 1st Floor The Ffwrwm,
High Street, Caerleon, Newport NP18 1AG
Email: design@rrds.net
Telephone: 01873 881165 Fax: 01873 881343

Project Name & Address:
Proposed Licensed Betting Office
10-12 High Street,
Emsworth.
PO10 7AW

Title:
Site Location & Block Plans

Drawn by: **RRDS Ltd.**
Date: **January 2016**
Scale: **1:500/1250 @ A3**
Drawing No: **COR1822/SP01**