



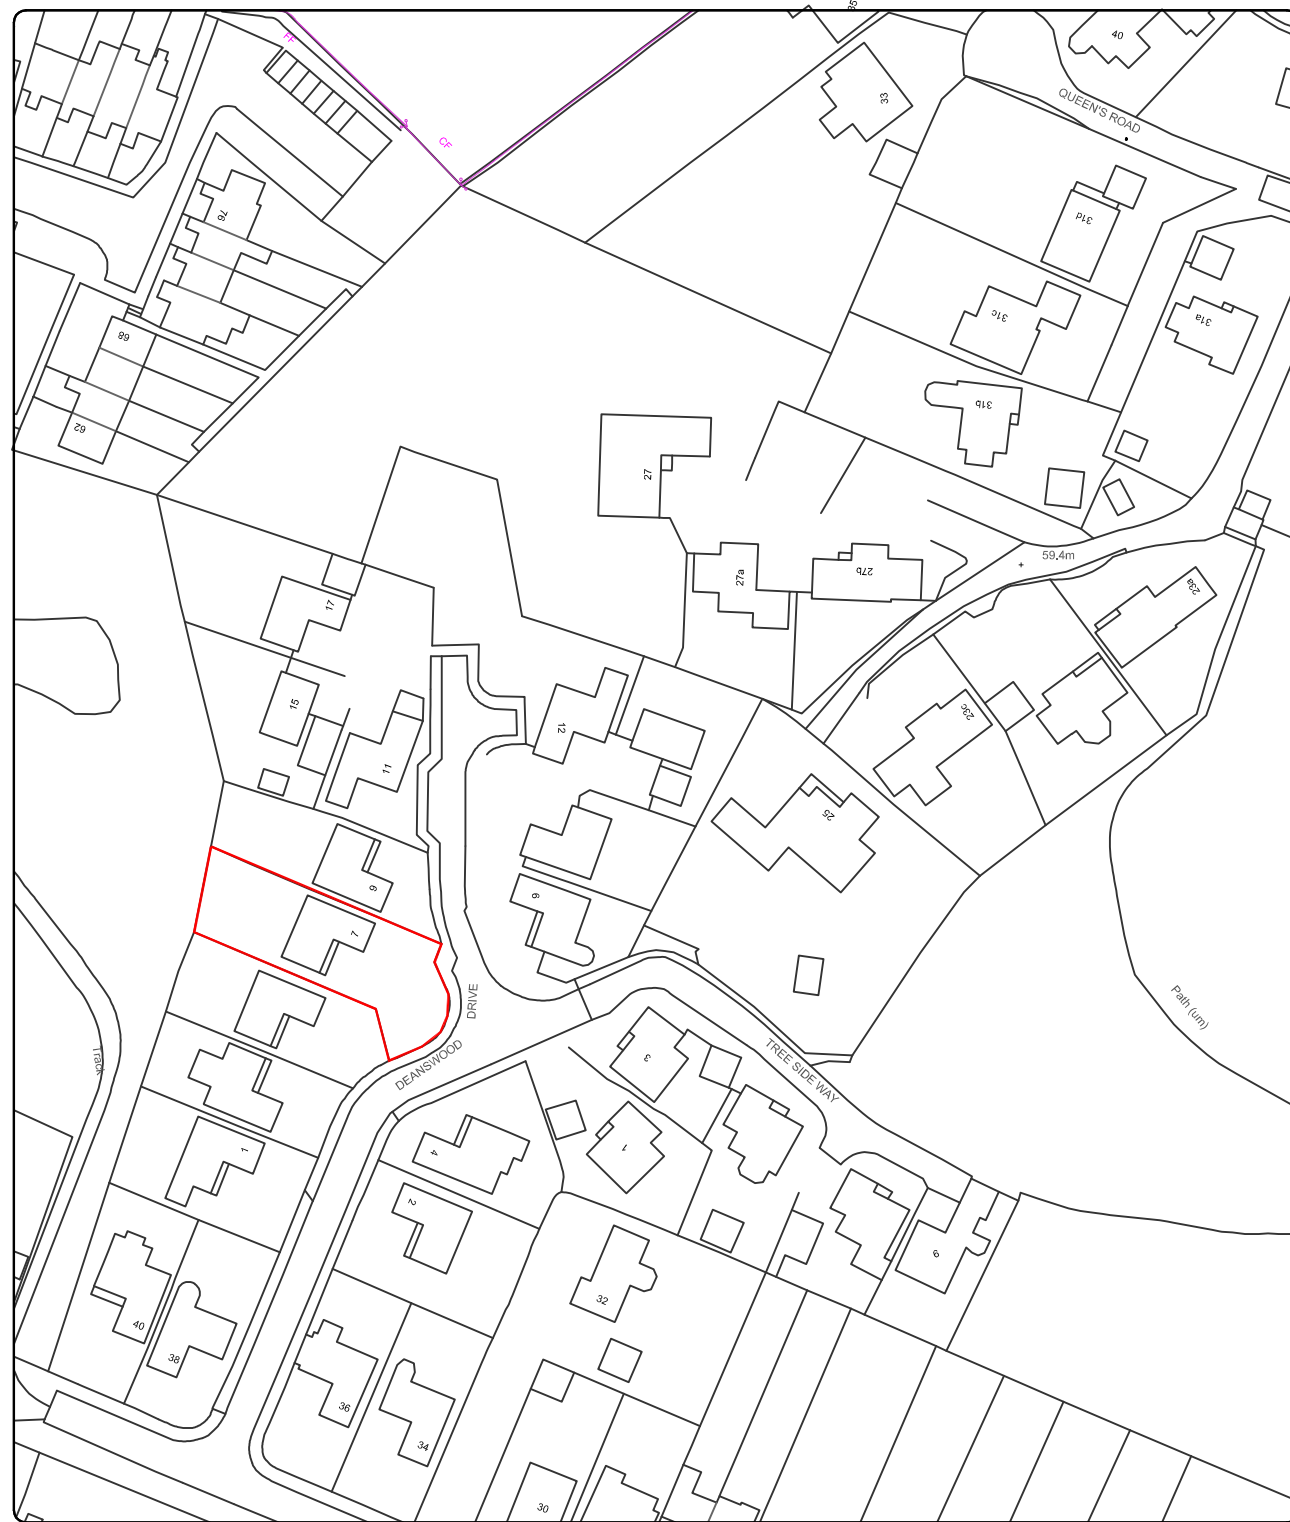

LOCATION PLAN 1:1250

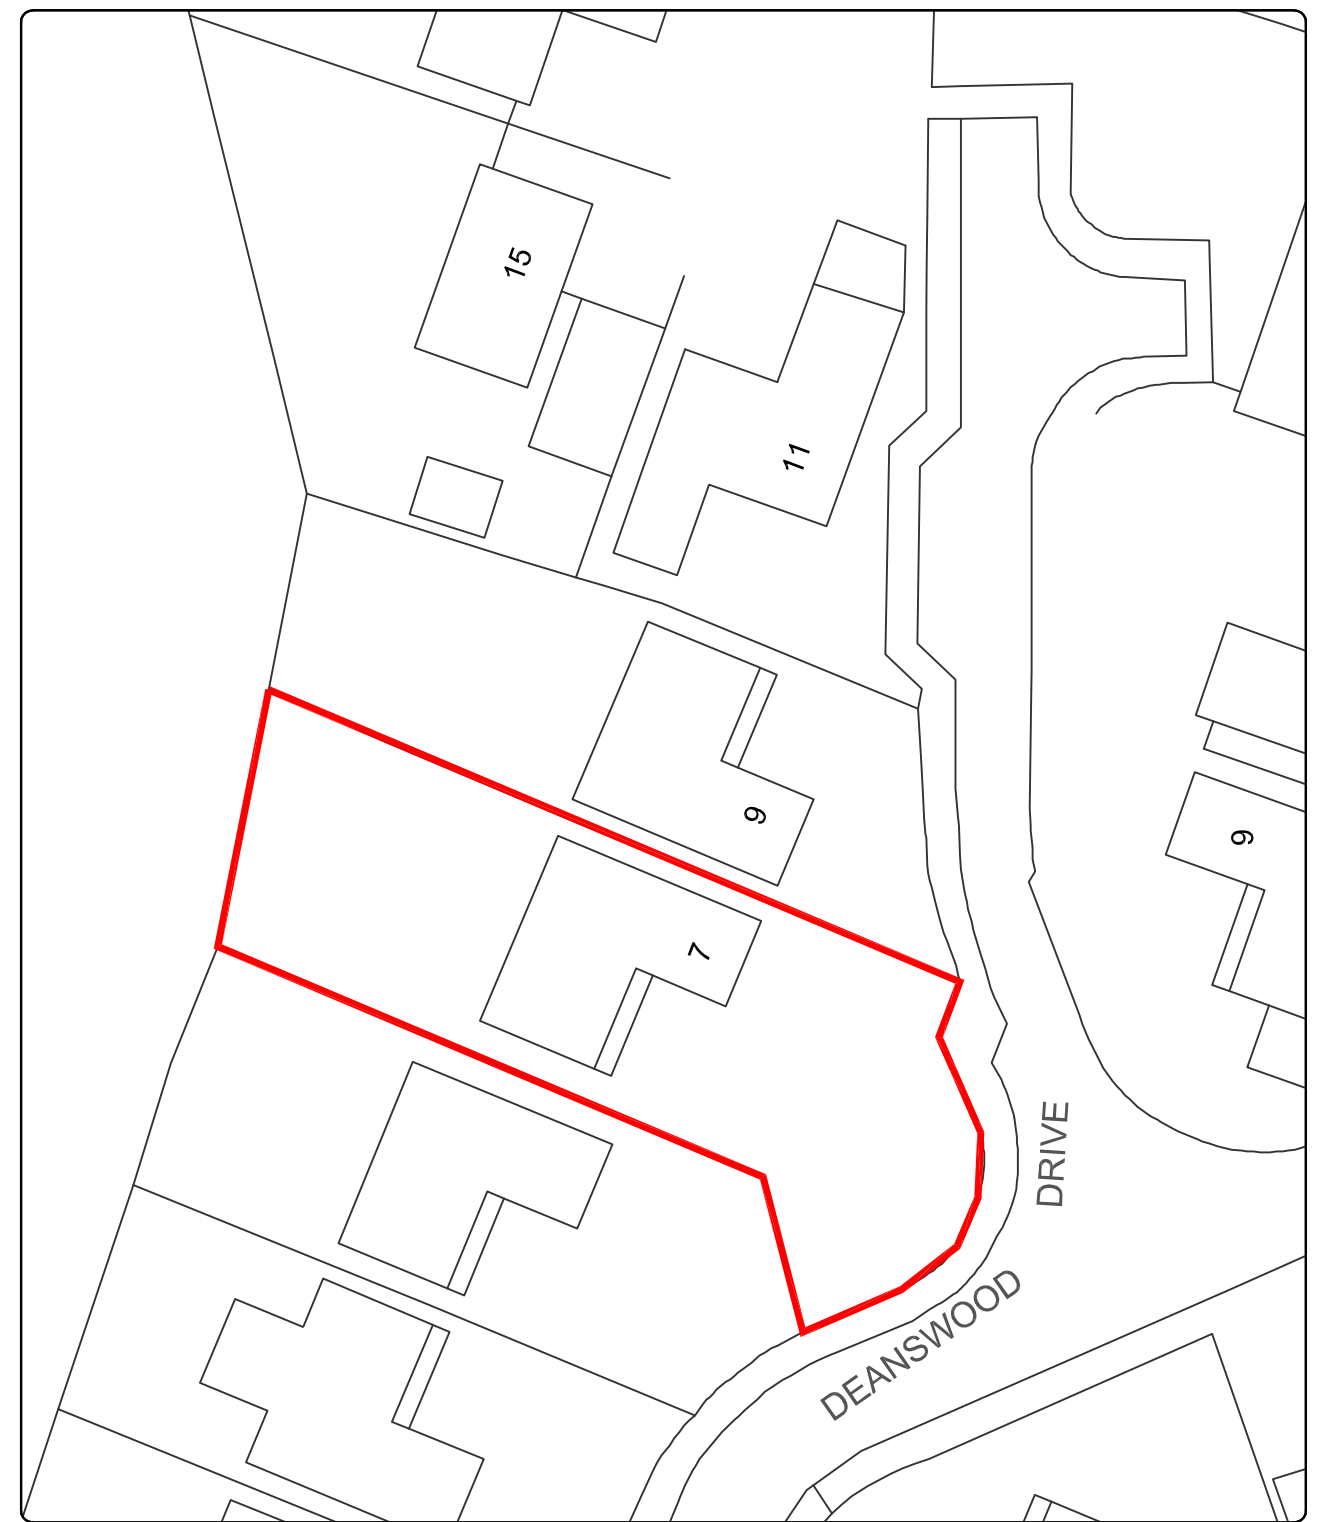

BLOCK PLAN 1:500



7 Deanswood Dr,
Waterlooville
PO7 7RR

© Crown Copyright
All rights reserved.
Reproduced by Permission.
Licence No. 100046837



Scale A3 = 1:1250, 1:500
Date 28/08/15
Drawn SAR

1563-201 0