


PHYSICAL SCALE IN METERS @ 1:100

NOTES:
This drawing has been produced solely for PLANNING/DESIGN.
Do not Scale from this Drawing except for planning purposes.
Any drainage shown is presumed and to be checked on site
before commencement of works.
This drawing is the copyright of MF Designs Ltd.

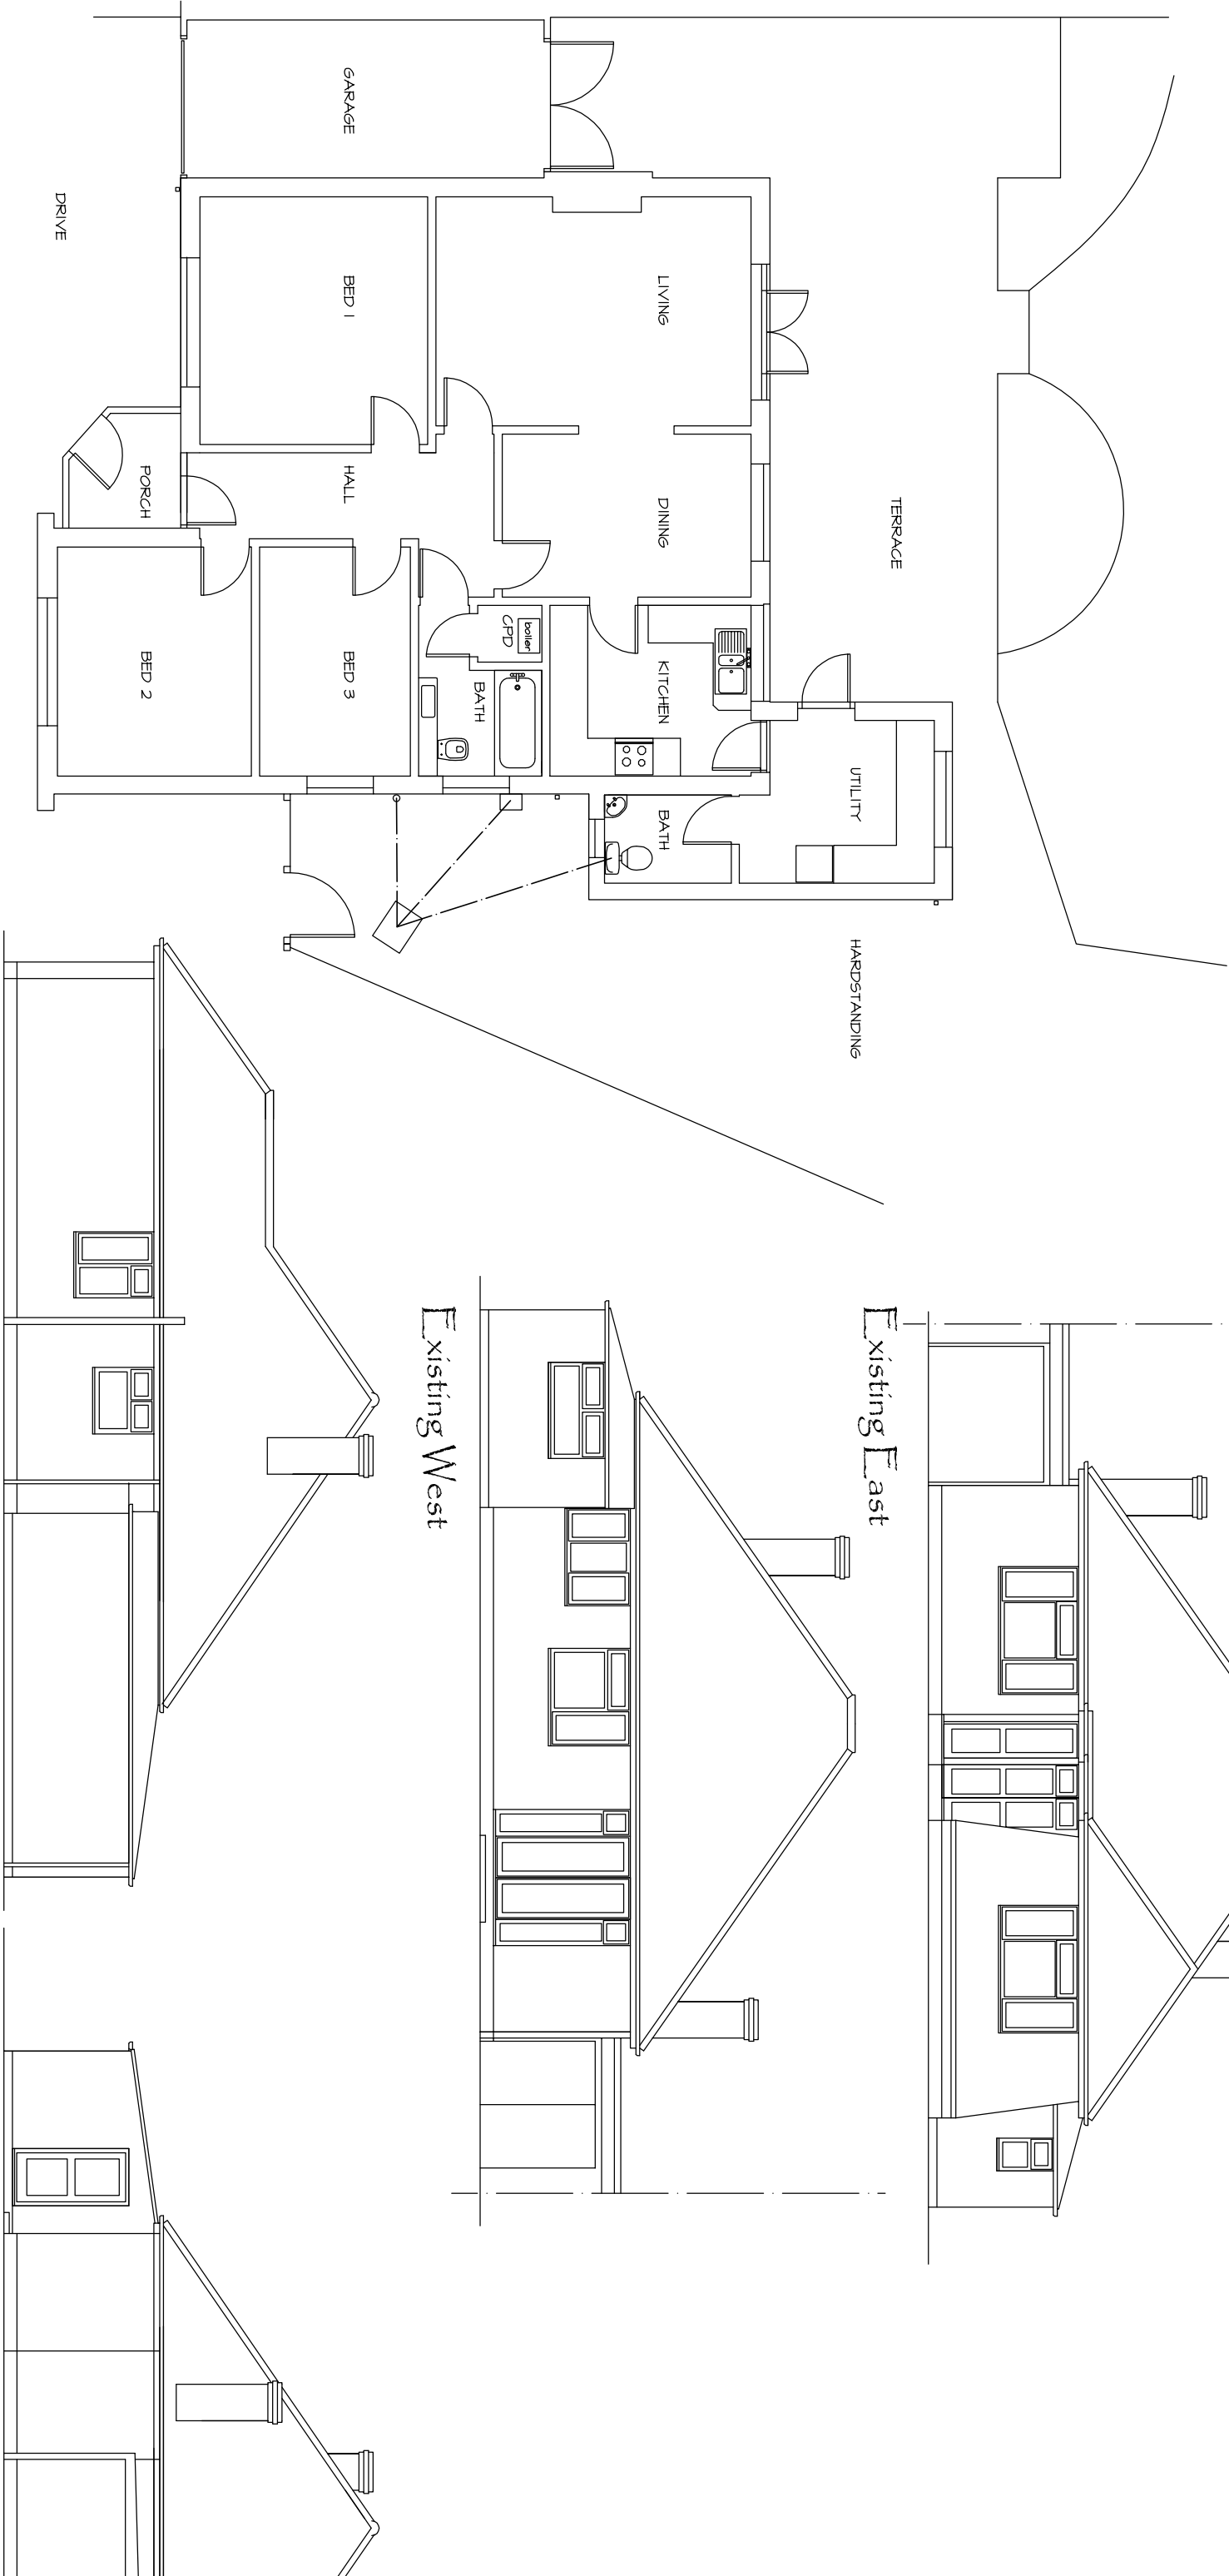

Existing Ground

Existing North

Existing West

Existing East

Existing South

EXISTING SURVEY - 24 NORE CRESCENT, EMSWORTH. PO10 7NB



mf designs ltd

Chartered Architects

52 King Street • Emsworth • Hampshire • PO10 7AZ
Director: Martin Farrer RIBA • Co Registration No.4507379



Date: March 2016
Scale: 1:100

Job No: 3151
Dwg No: EX_01