


LOCATION PLAN 1:1250

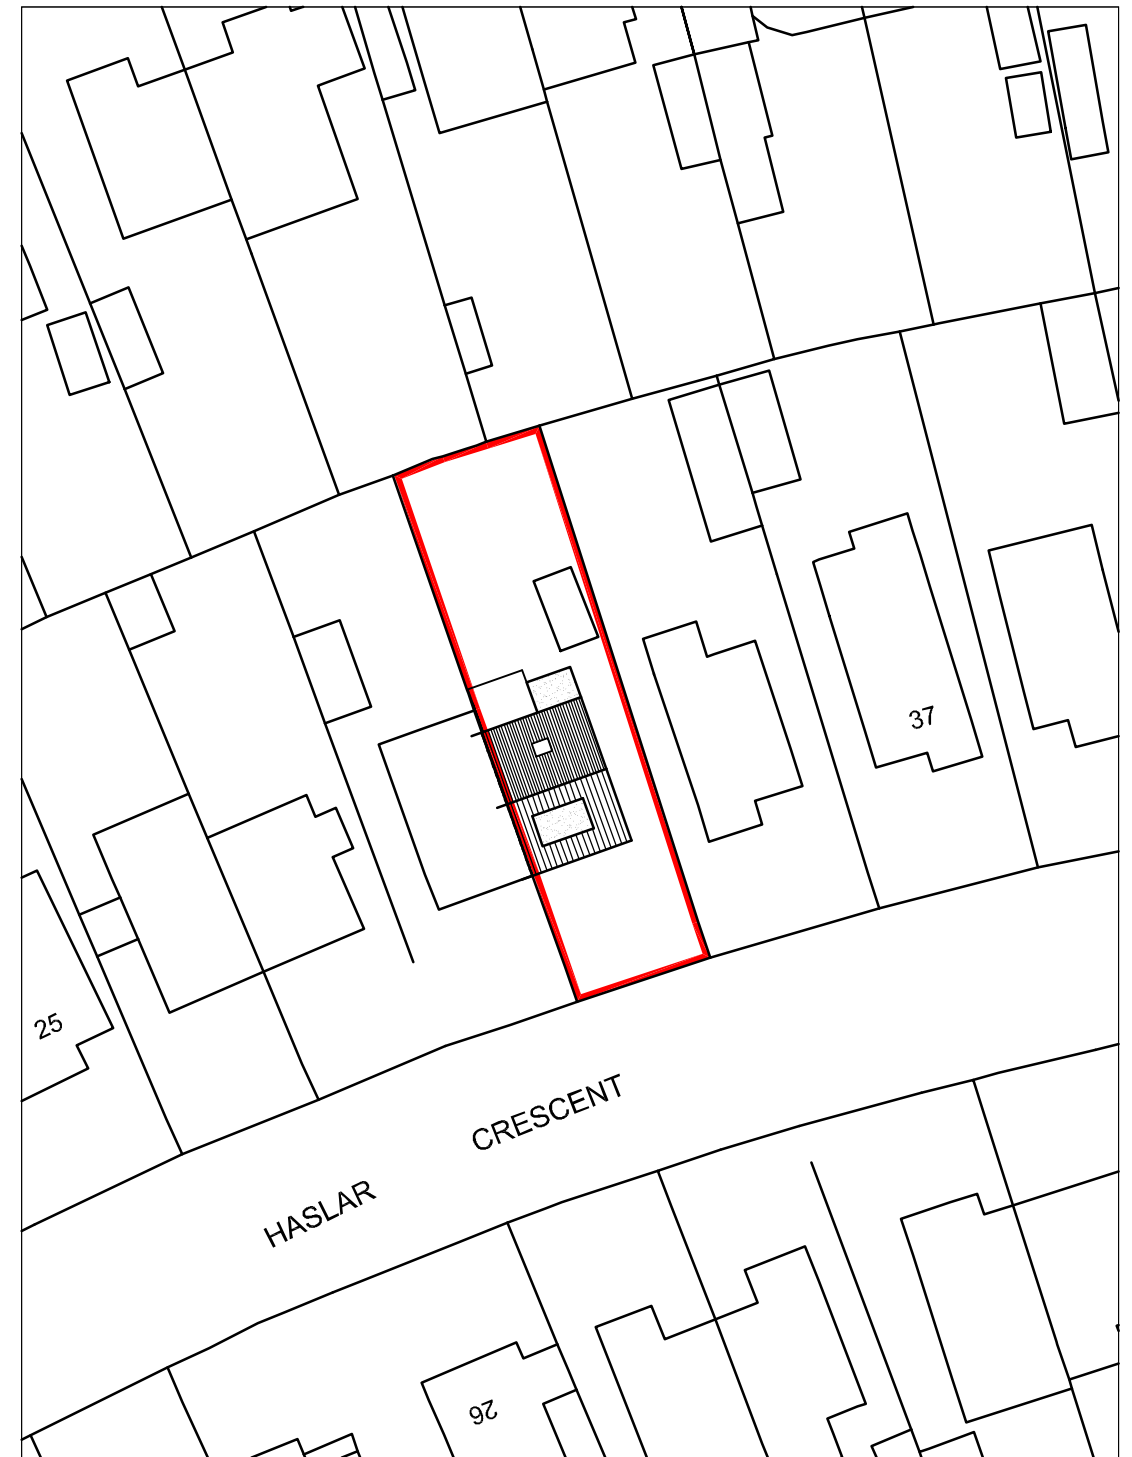

BLOCK PLAN 1:500


m 10 20 30 40

33 Haslar Crescent
Waterlooville
P07 6DB

SITE PLANS

Revisions

- A.
- B.
- C.
- D.

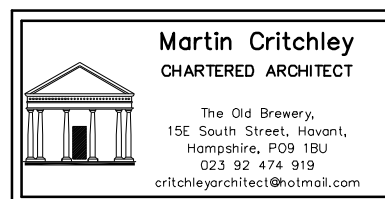

Scale A3 = AS SHOWN
Date 29/04/16
Drawn OS

9806-111⁰

© Crown Copyright
All rights reserved.
Reproduced by Permission.
Licence No. 100046837