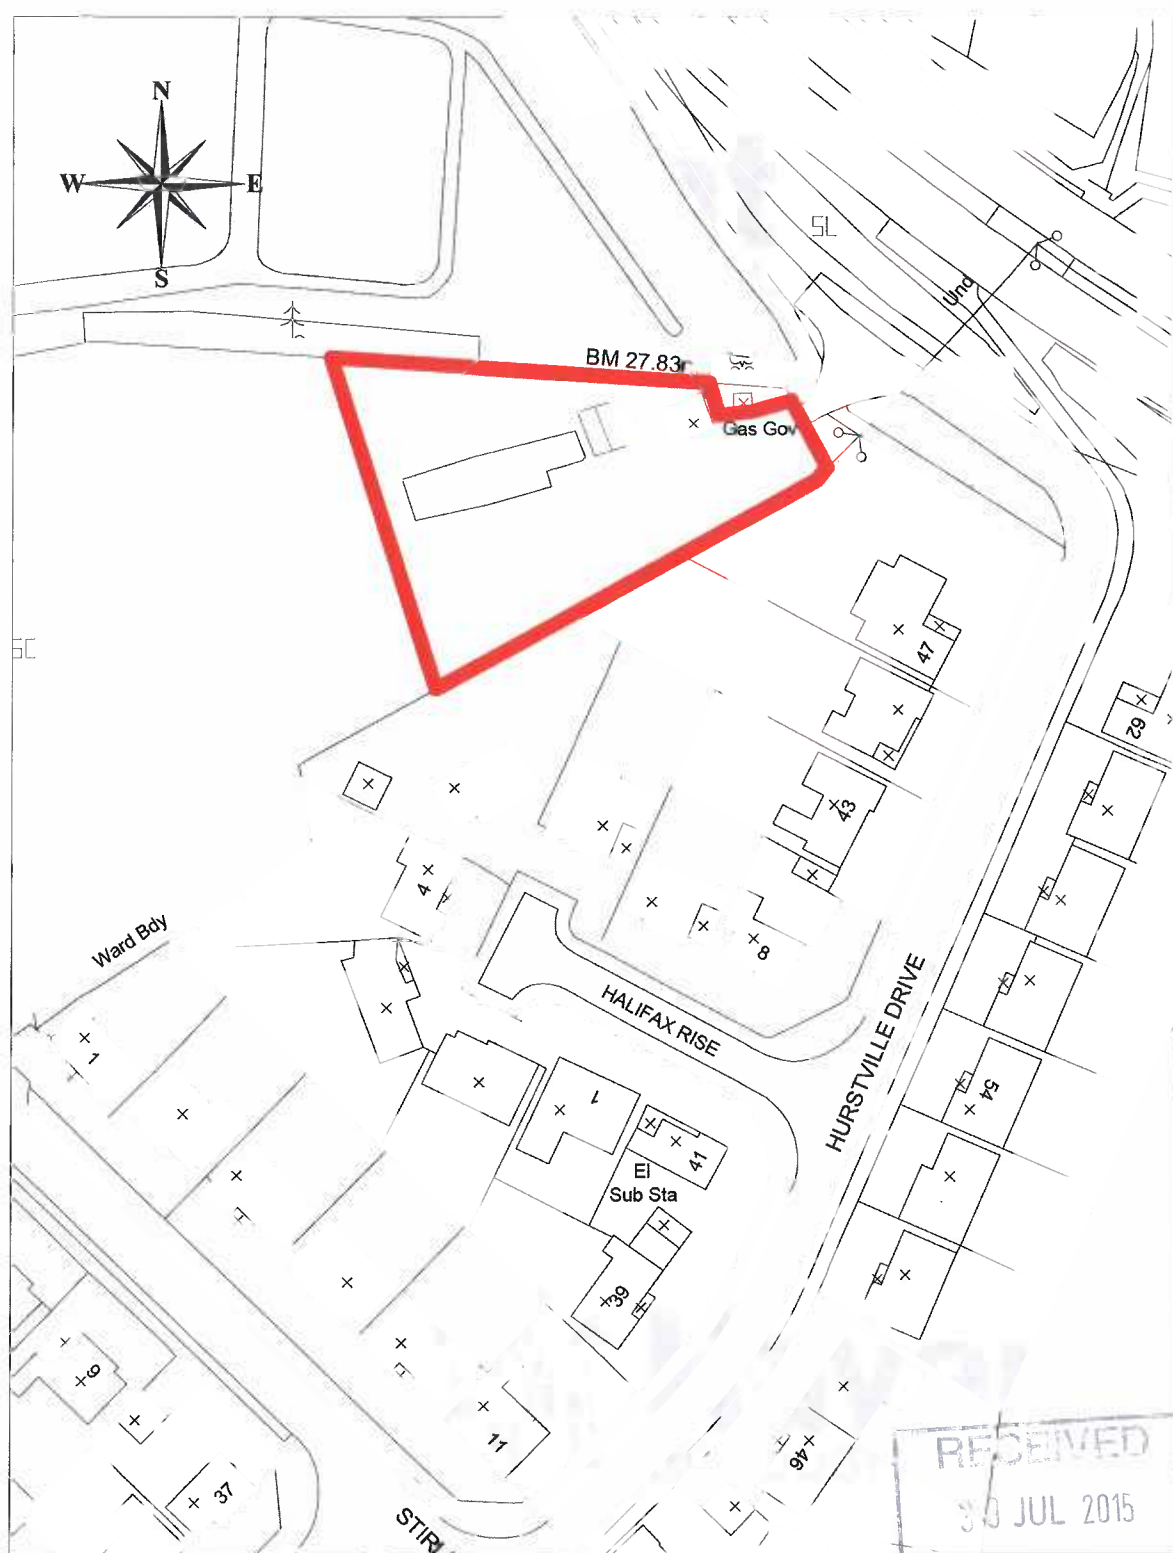


Public Service Plaza
Civic Centre Road
Havant
Hampshire PO9 2AX

tel 023 9247 4174 fax 023 9248 0263
www.havant.gov.uk

Title:

Former SJA Site, Hulbert Road

Drawn By:

VO

Scale:

1:1000

Drawing No:

ES/8/8/10.300715

Cleaner, Safer, More Prosperous