


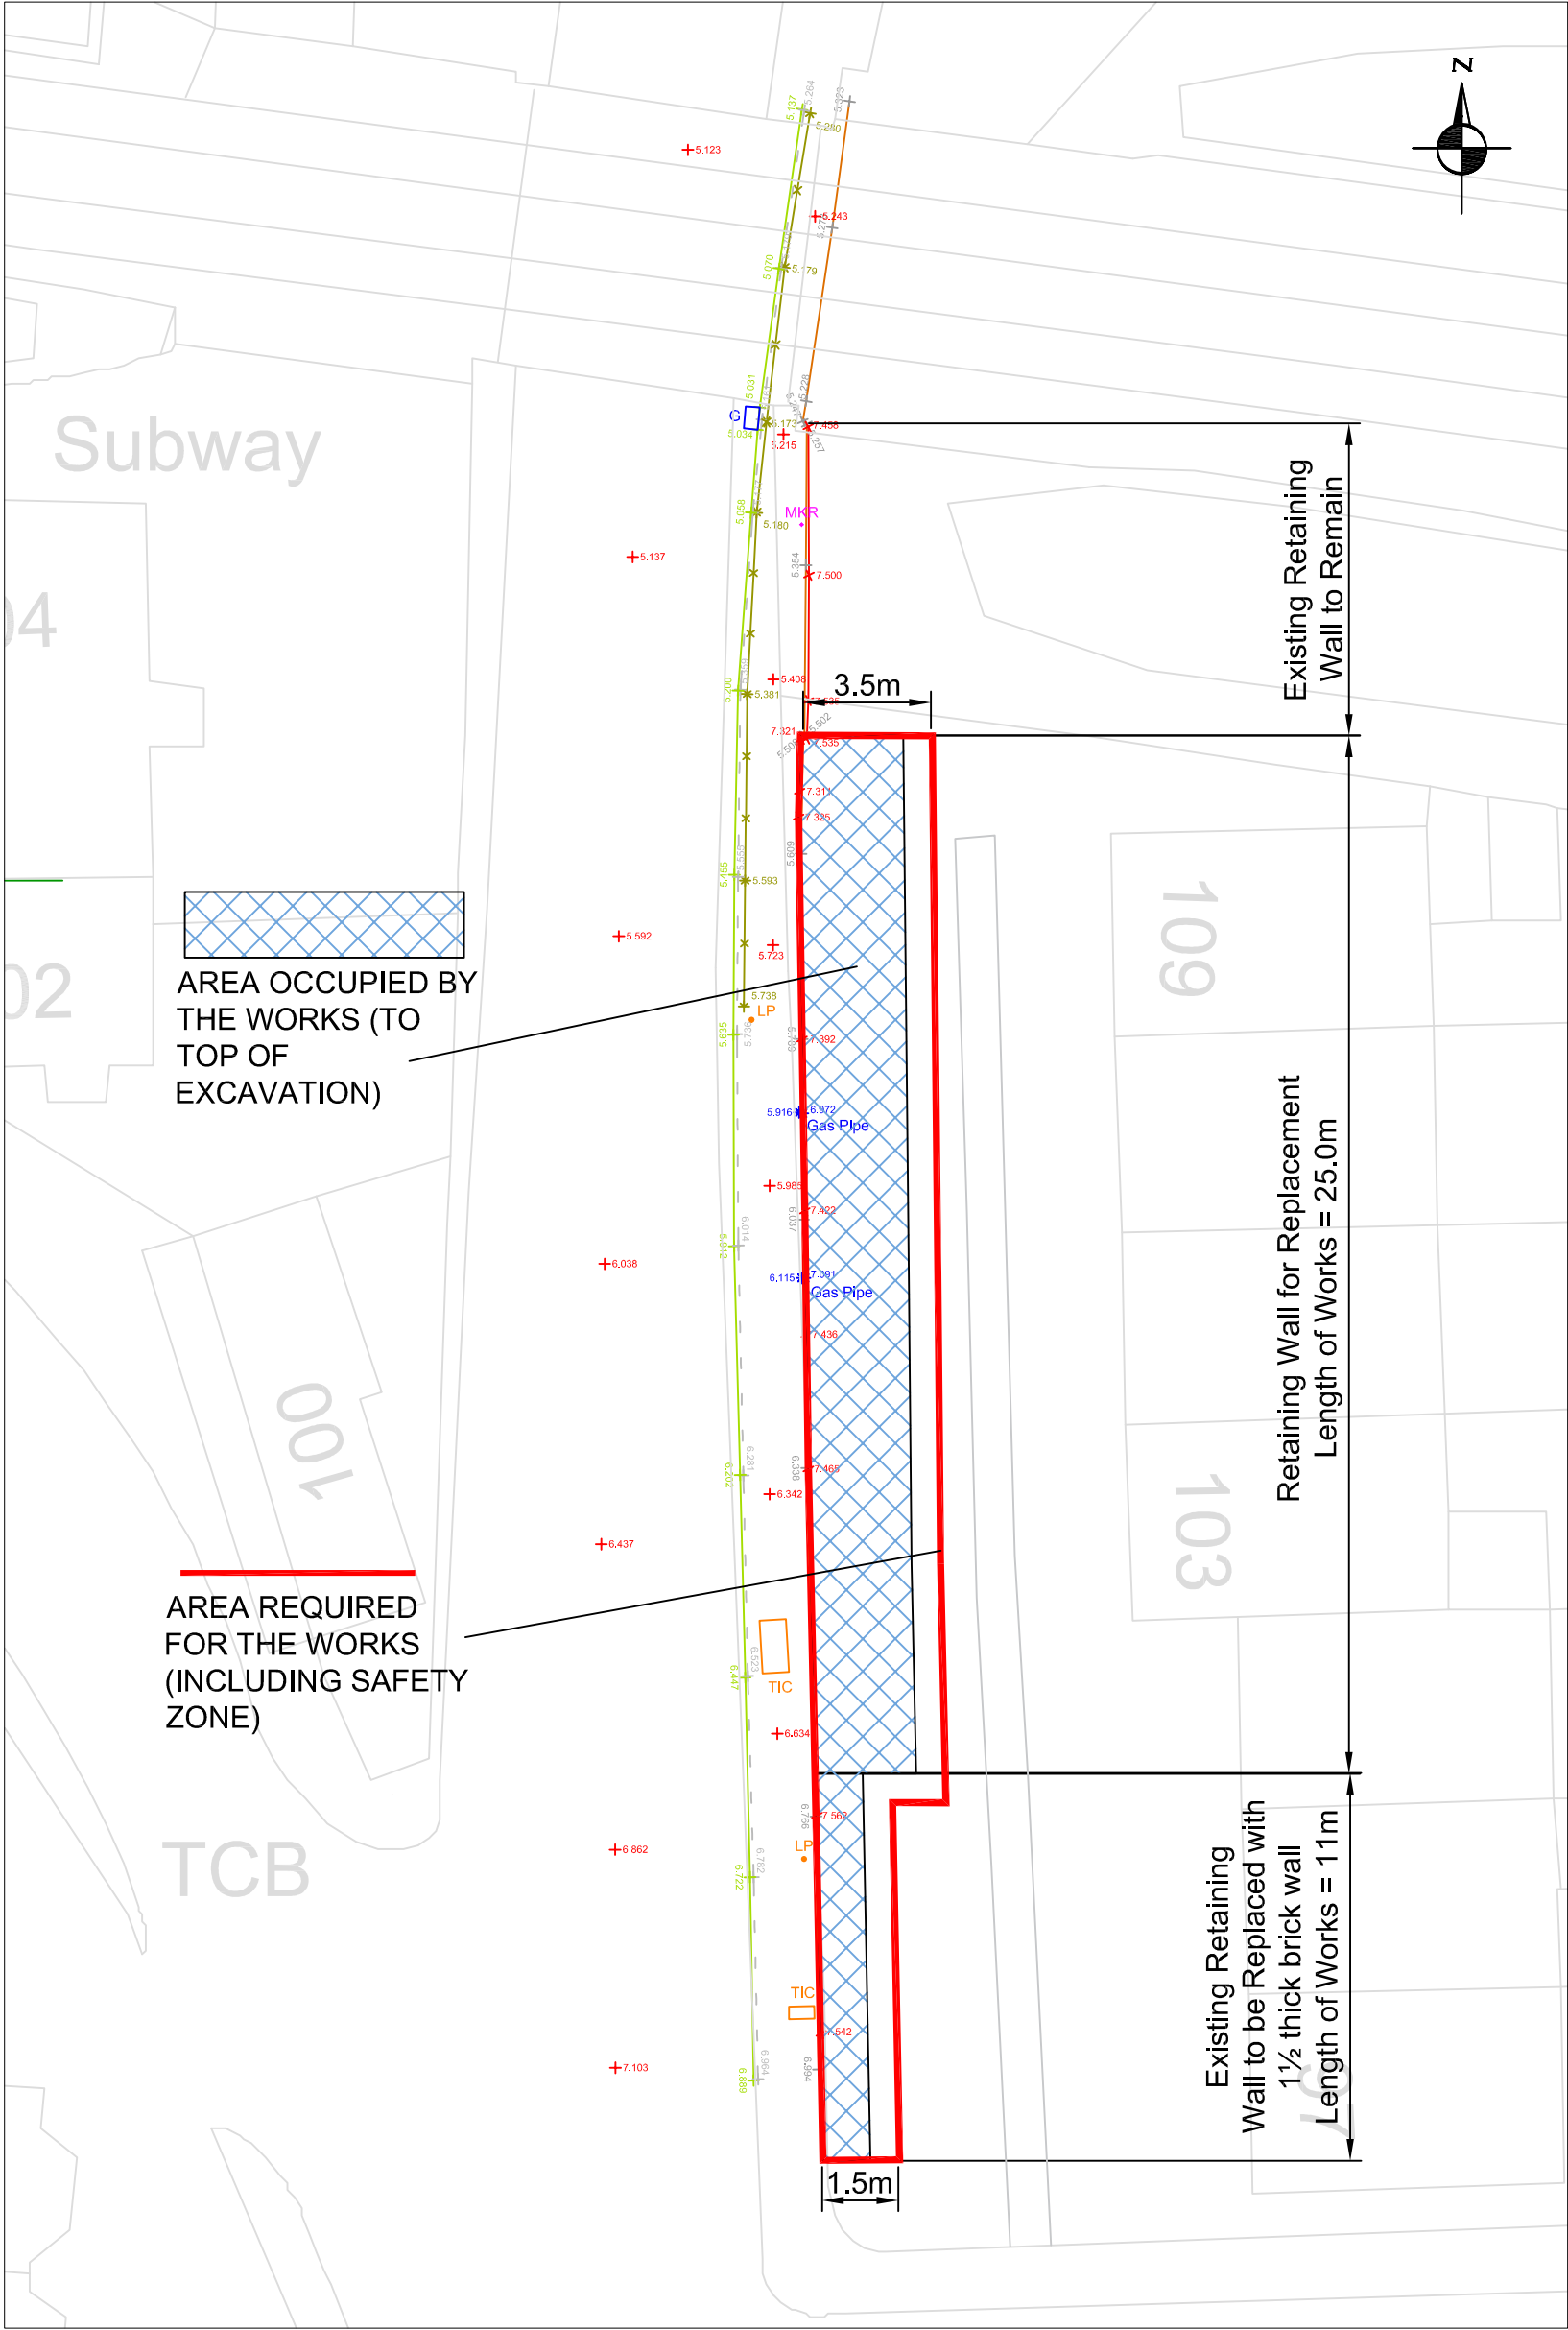

Havant
BOROUGH COUNCIL

Public Service Plaza, Civic Centre Road,
Havant. Hants. PO9 2AX
Telephone: (023) 9247 4174
Email: customer.services@havant.gov.uk
Internet: www.havant.gov.uk

DIMENSIONS ARE
INDICATIVE ONLY
AND WILL DEPEND
ON GROUND
CONDITIONS
ENCOUNTERED

TITLE
NORTH STREET, EMSWORTH
RETAINING WALL RECONSTRUCTION
AREA REQUIRED FOR THE WORKS

DRAWN BY SJM CHECKED BY DRG No. 2015_11/004

DATE 21 JULY 2015 DIR NAME

SCALE 1:200 @ A3 CAD NAME

REV	DESCRIPTION	DATE	INITS
-----	-------------	------	-------