



PHYSICAL SCALE IN METERS @ 1:100

NOTES:
This drawing has been produced solely for PLANNING/DESIGN.
Do not Scale from this Drawing except for planning purposes.
Any drainage shown is presumed and to be checked on site
before commencement of works.

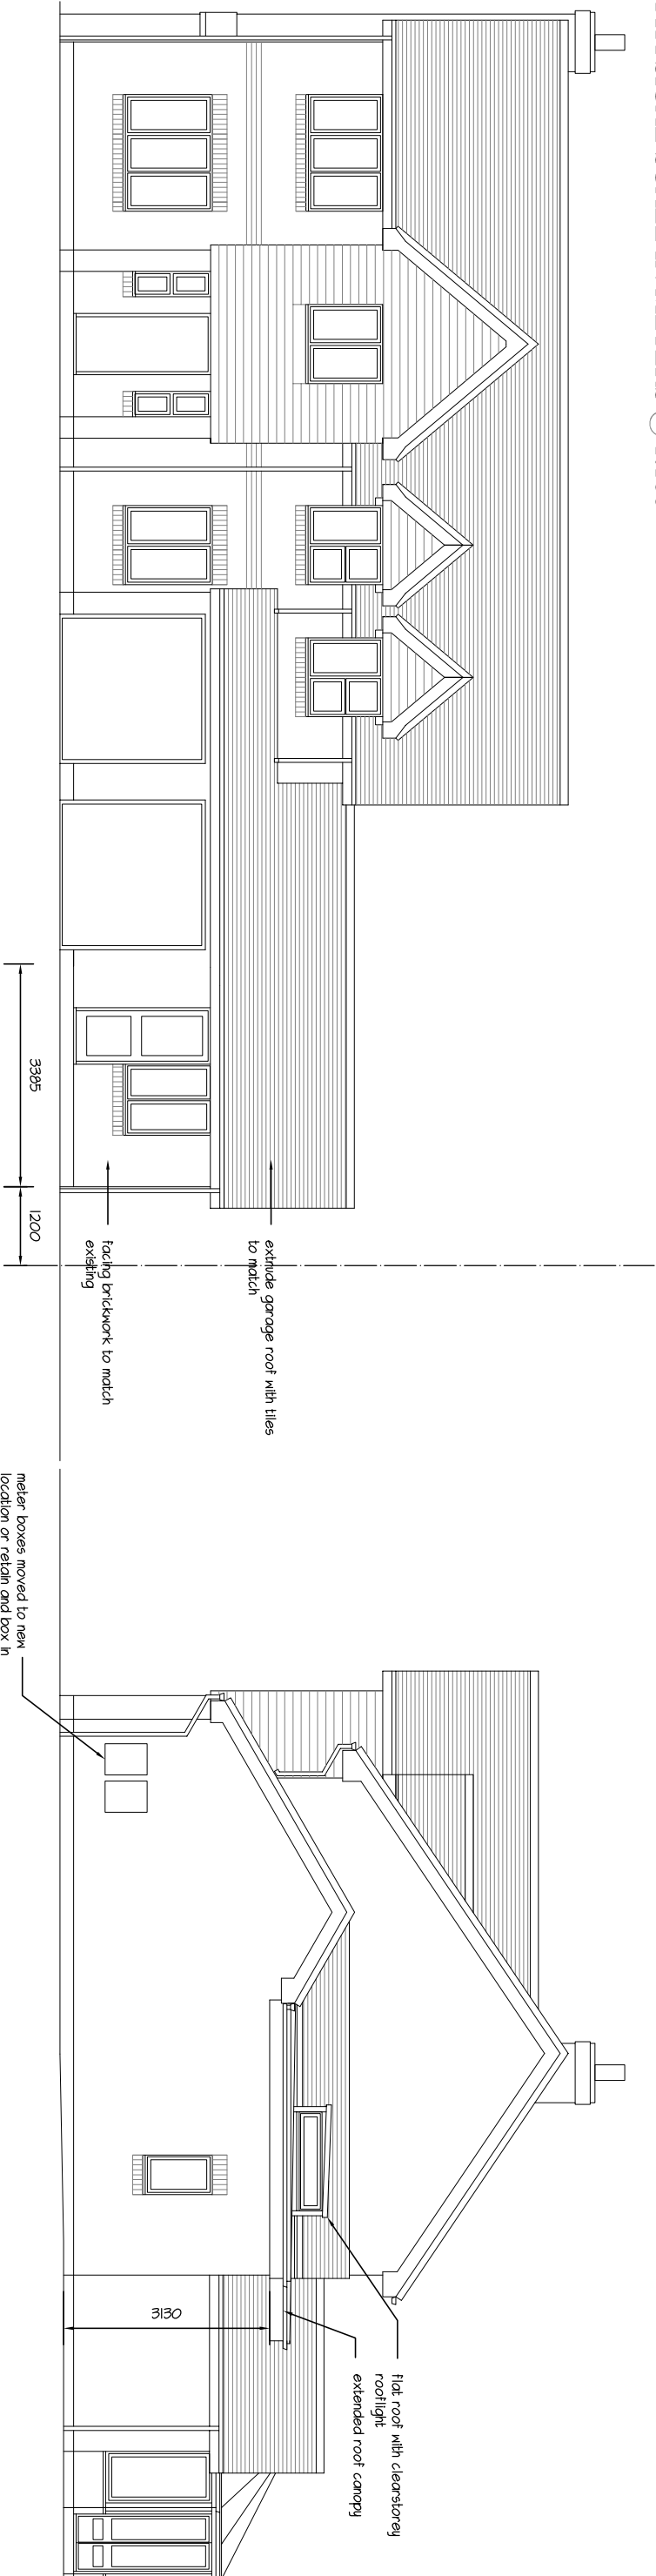

Proposed South

Proposed East

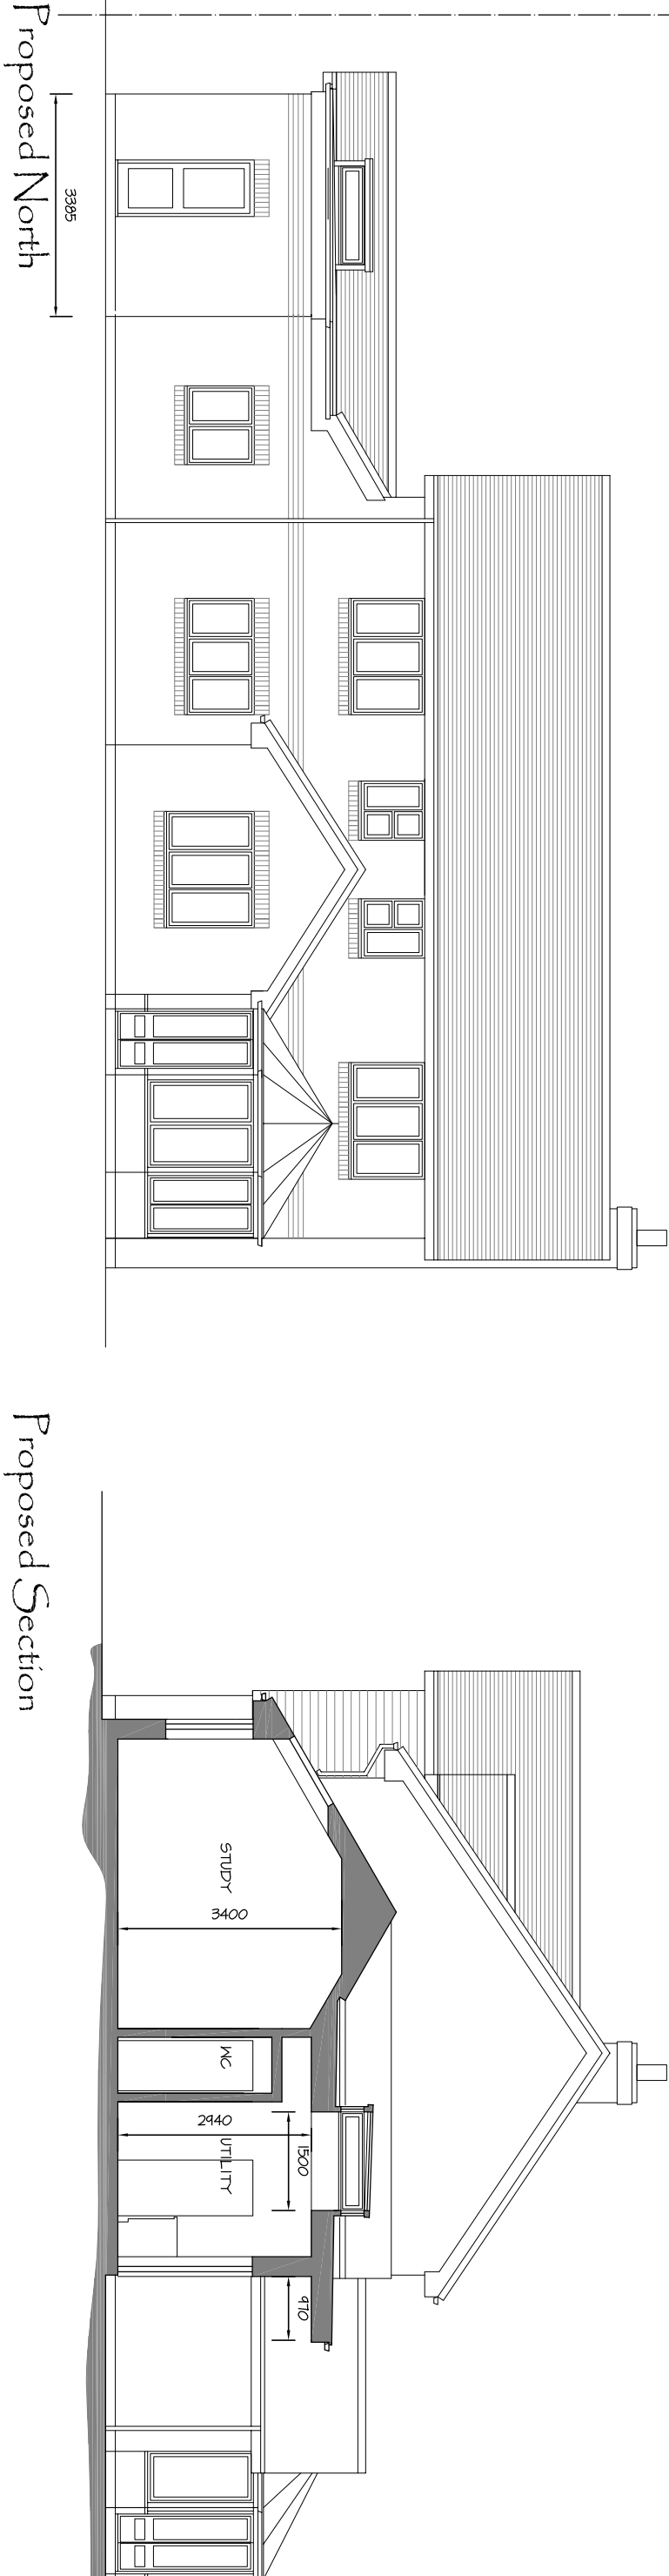

Proposed North

Proposed Section

SINGLE STOREY SIDE EXTENSION - 18a Park Crescent, Emsworth. PO10 7NT

A: 05.10.2015 - window to utility/ rooflight removed to front

mf designs ltd

Chartered Architects



52 King Street • Emsworth • Hampshire • PO10 7AZ
Director: Martin Farrer RIBA • Co Registration No.4507379

Uff 01243 377766
e admin@mfdesigns.org.uk

Date: Oct 2015
Scale: 1:100

Job No: 3119
Dwg No: P_02A