


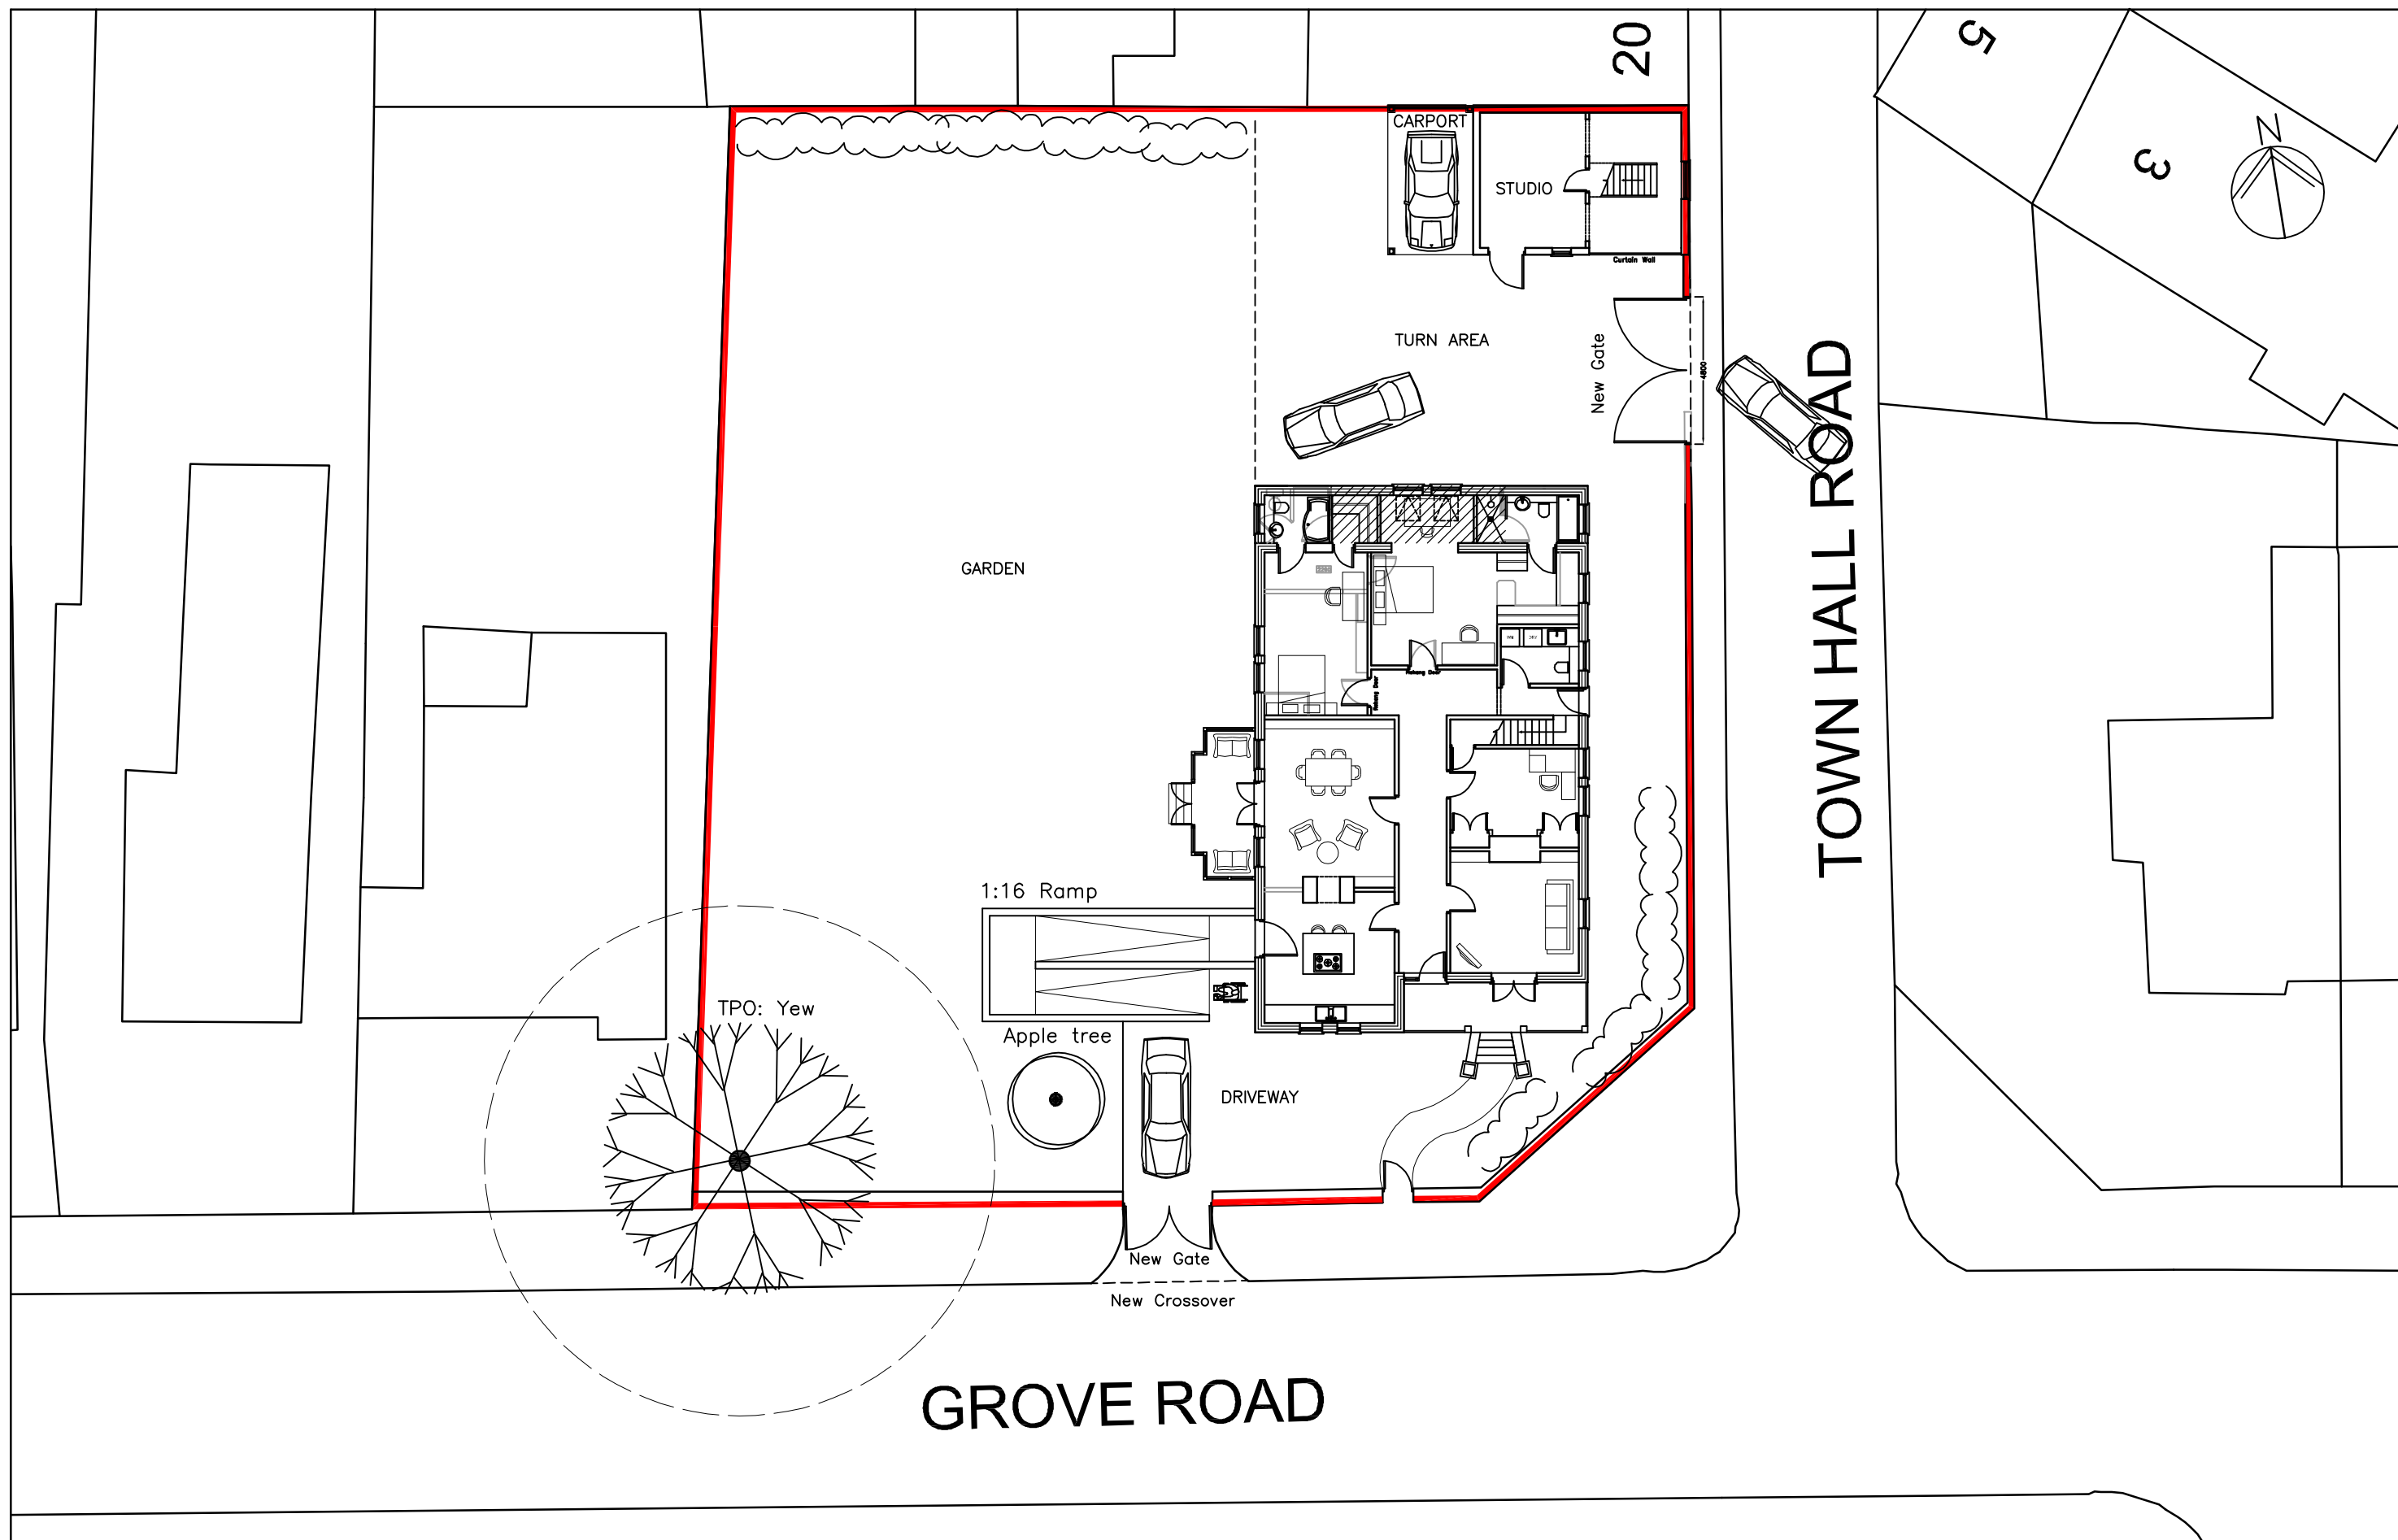


21 Grove Road
Havant
P09 1AR

Proposal Site Plan

Revisions

- A. Driveway Amendments 23/02/16
- B. Ramp removed and gate moved west 30/03/16
- C. Ground floor plan amendments 06/04/16
- D. Chimney stack removed 07/04/16
- E. Desk space added in master suite 19/04/16
- F. New 4.8m back gate 20/04/16

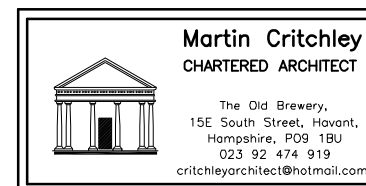

Scale A1 = 1:100, A3 = 1:200
Drawn SAR/NKM
Date 19/04/16

1607-401^F

metres 10 20 30 40 50 60 70