


© Crown copyright.
All rights reserved.
Reproduced by permission.
Licence No. 100046837

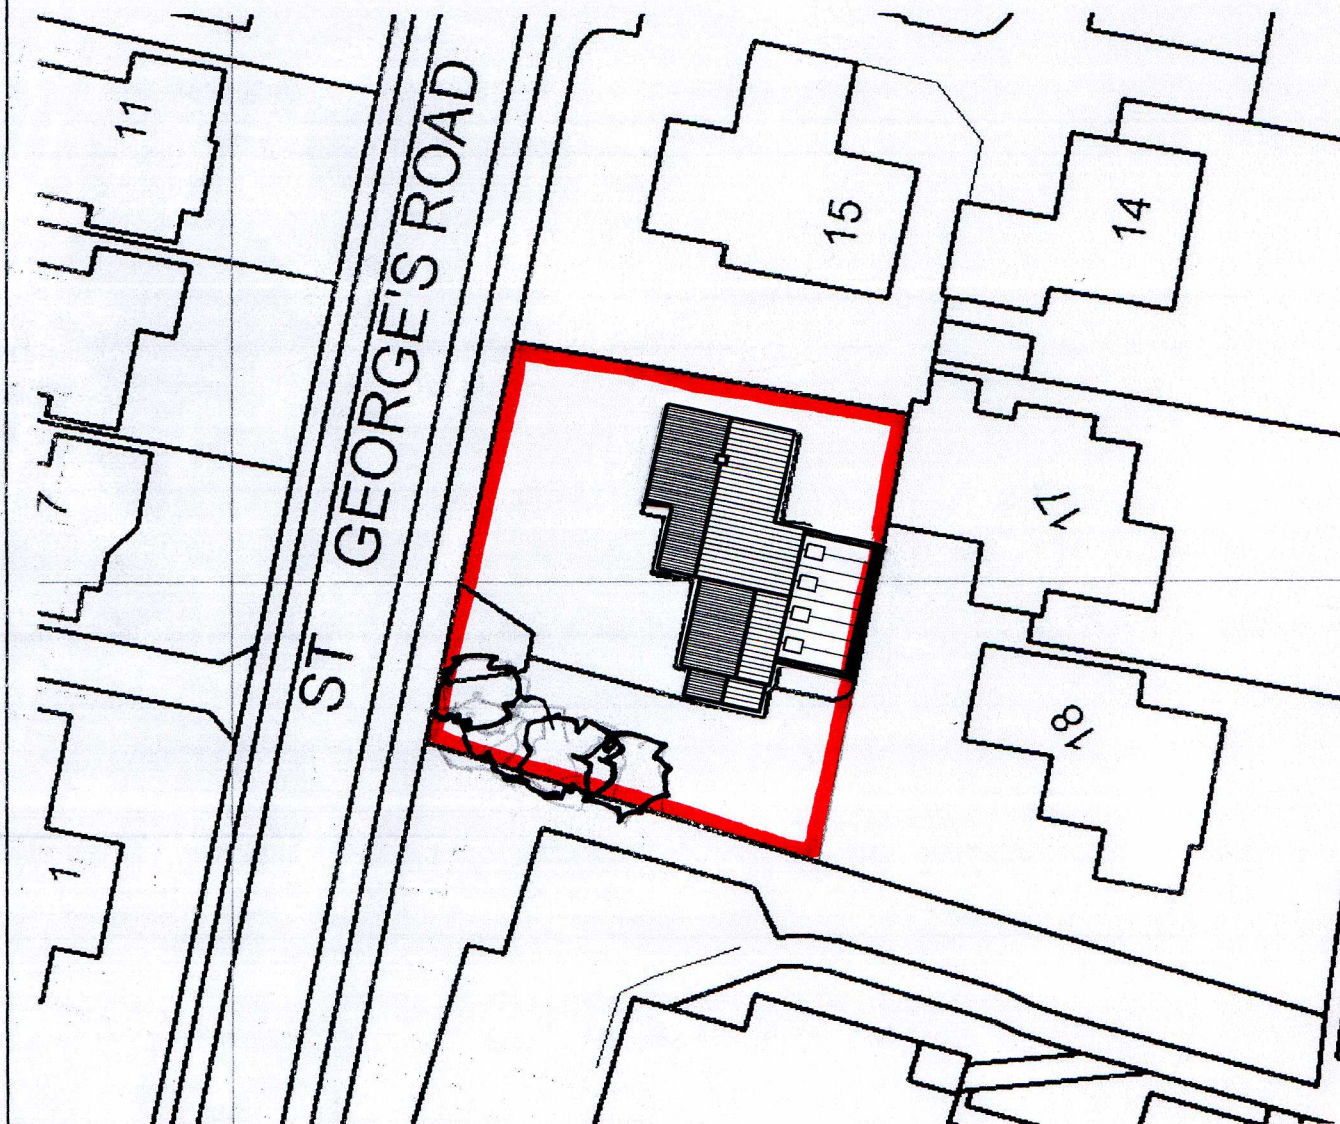

Martin Critchley
CHARTERED ARCHITECT
15E South Street, Havant,
Hampshire, PO9 1BU

DATE: 29/07/15

SCALE: 1:500

DRAWN: O.S.

JOB

16 The Gorseway, St. Georges
Road, Hayling Island

Job No.

1507

DRAWING

BLOCK PLAN

Drg No.

202^A