North view

South view

West View

South view

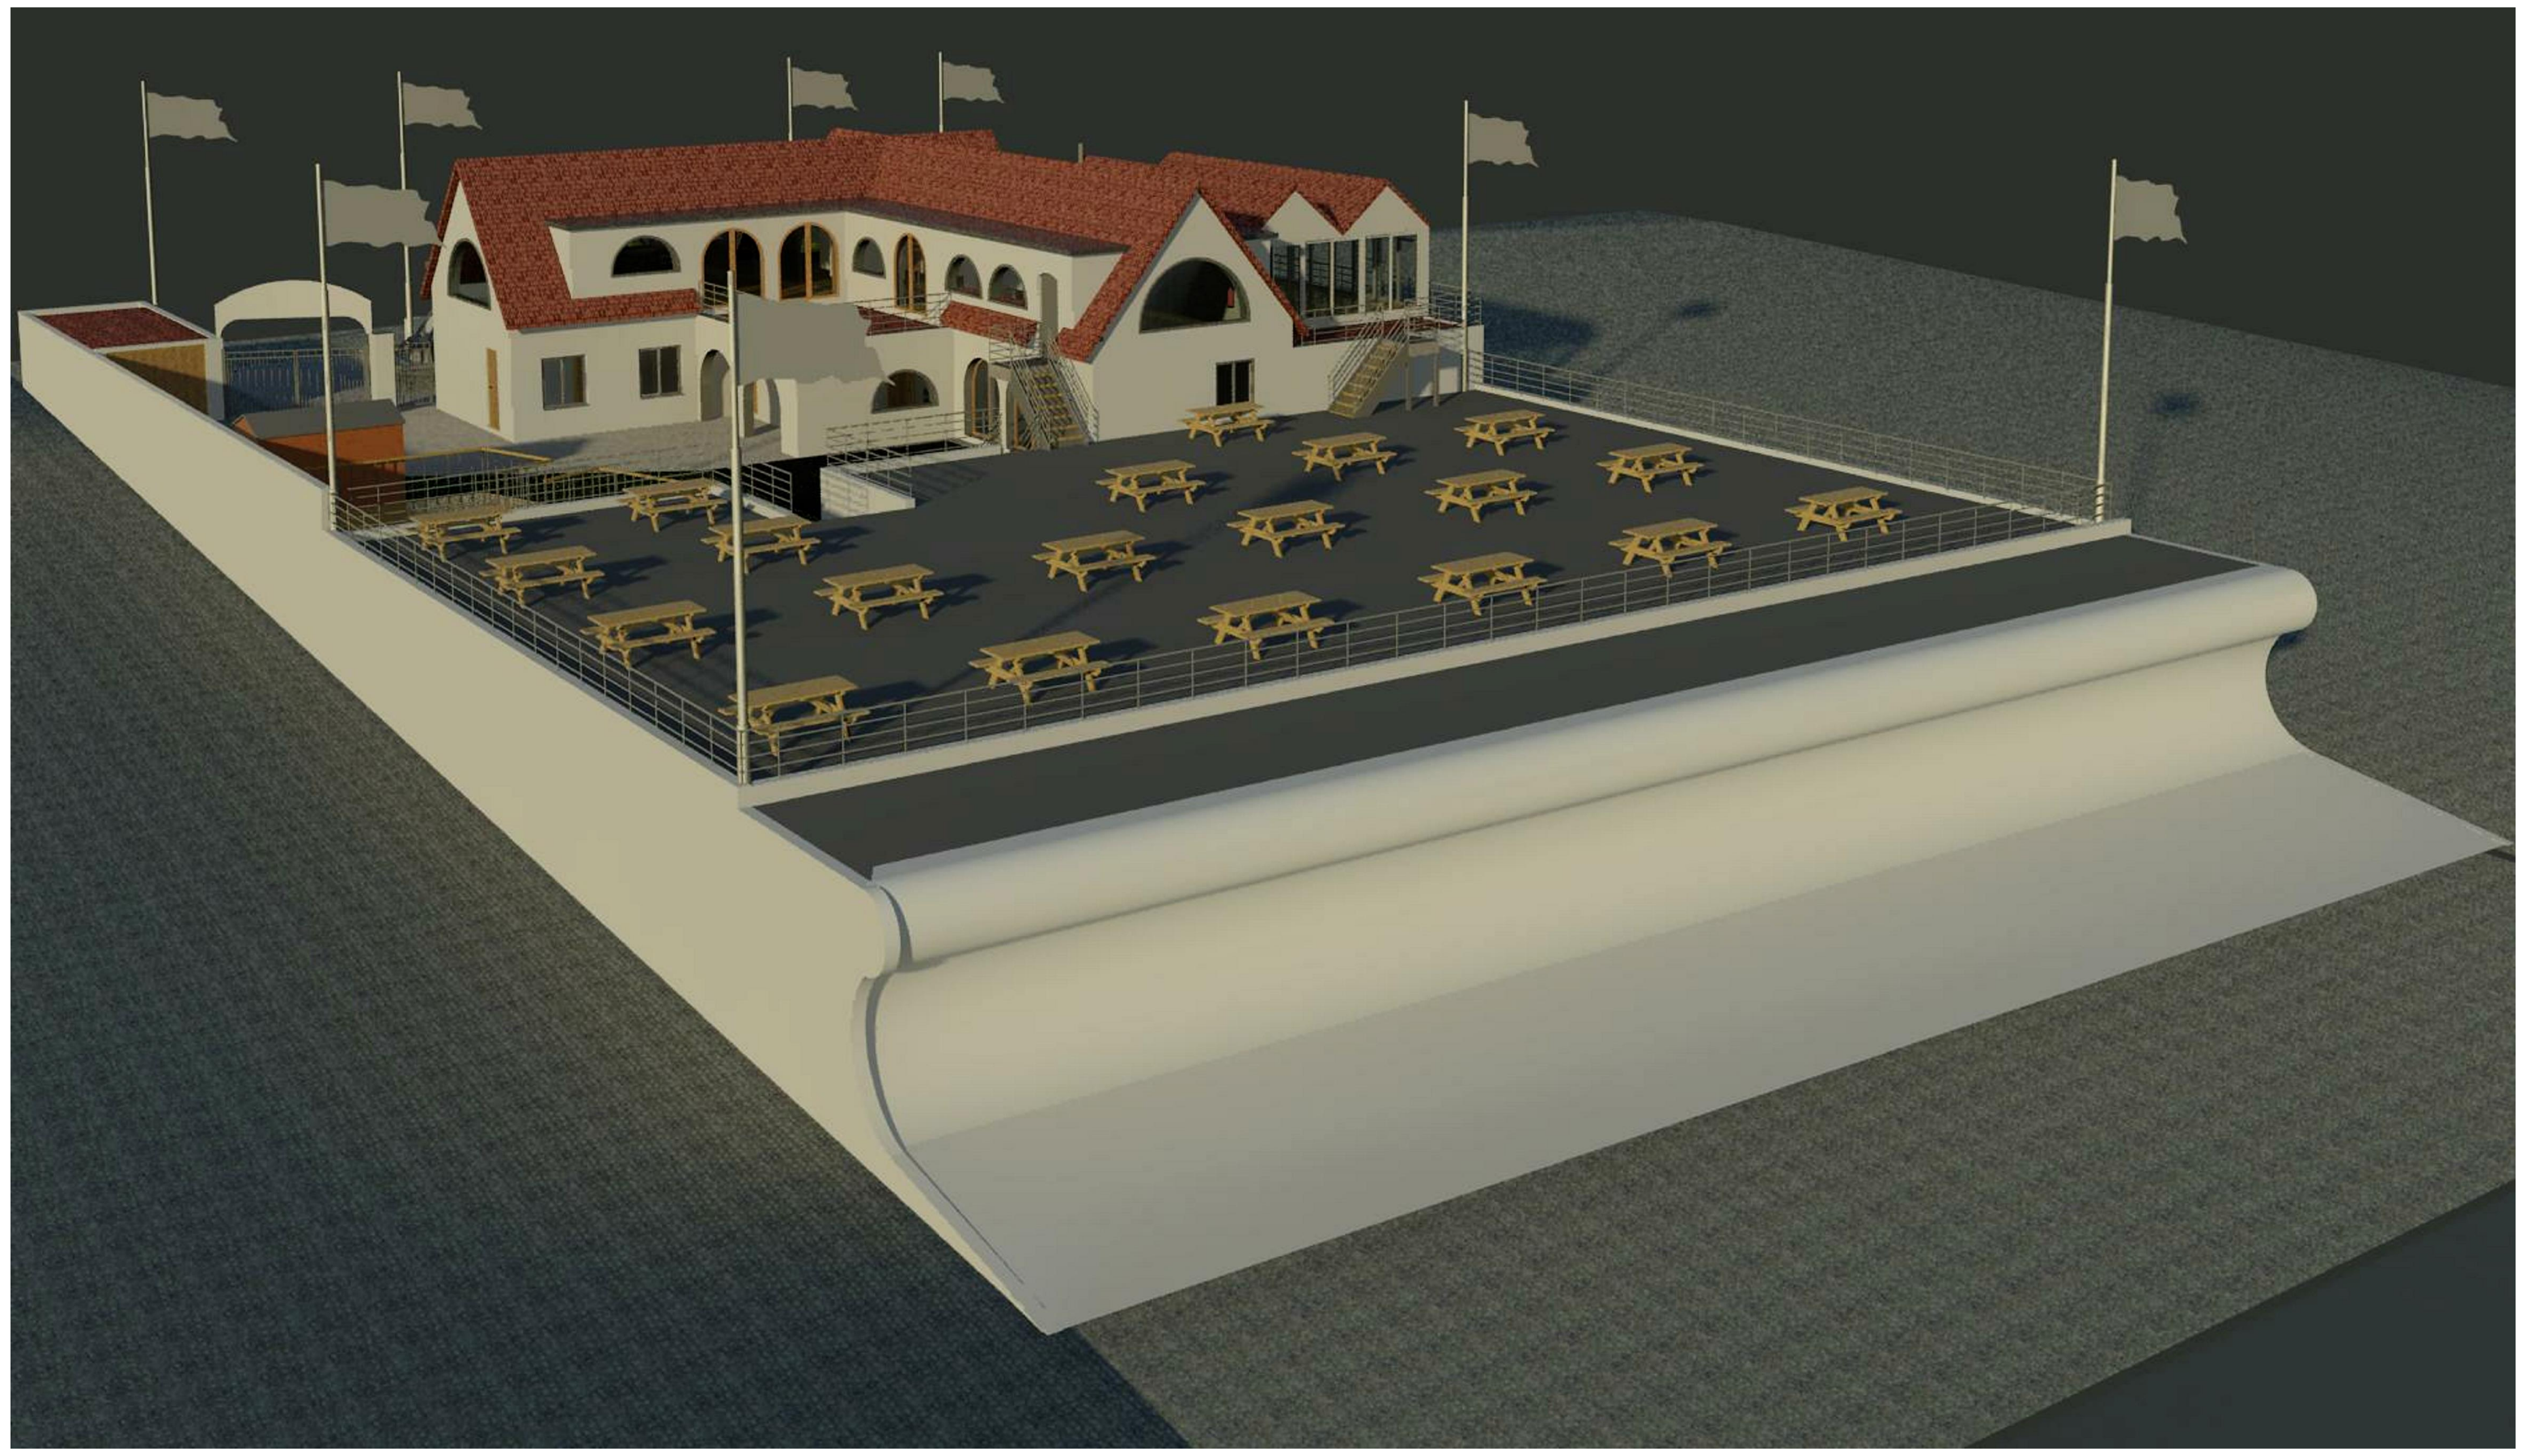

South overview

IJ Murray
Associates

www.ijma.co.uk

IJ Murray Associates
173 Havant Road
Hayling Island
Hampshire
PO11 0LF
Phone 02392469004
Mob 07779 246915
e-mail ian@ijma.co.uk

No.	Description	Date

Inn on the Beach

97 Seafront HI

Existing Views

Project number	Project Number
Date	Issue Date
Drawn by	Author
Checked by	Checker

A103 Ex

Scale	1 : 1

12/12/2015 17:49:11