





PHYSICAL SCALE IN METERS @ 1:100

NOTES:
This drawing has been produced solely for PLANNING/DESIGN.
Do not Scale from this Drawing except for planning purposes.
Any drainage shown is presumed and to be checked on site
before commencement of works. Internal rooms apart from
Utility/Store and Garage are not measured and information has
been taken from record drawings

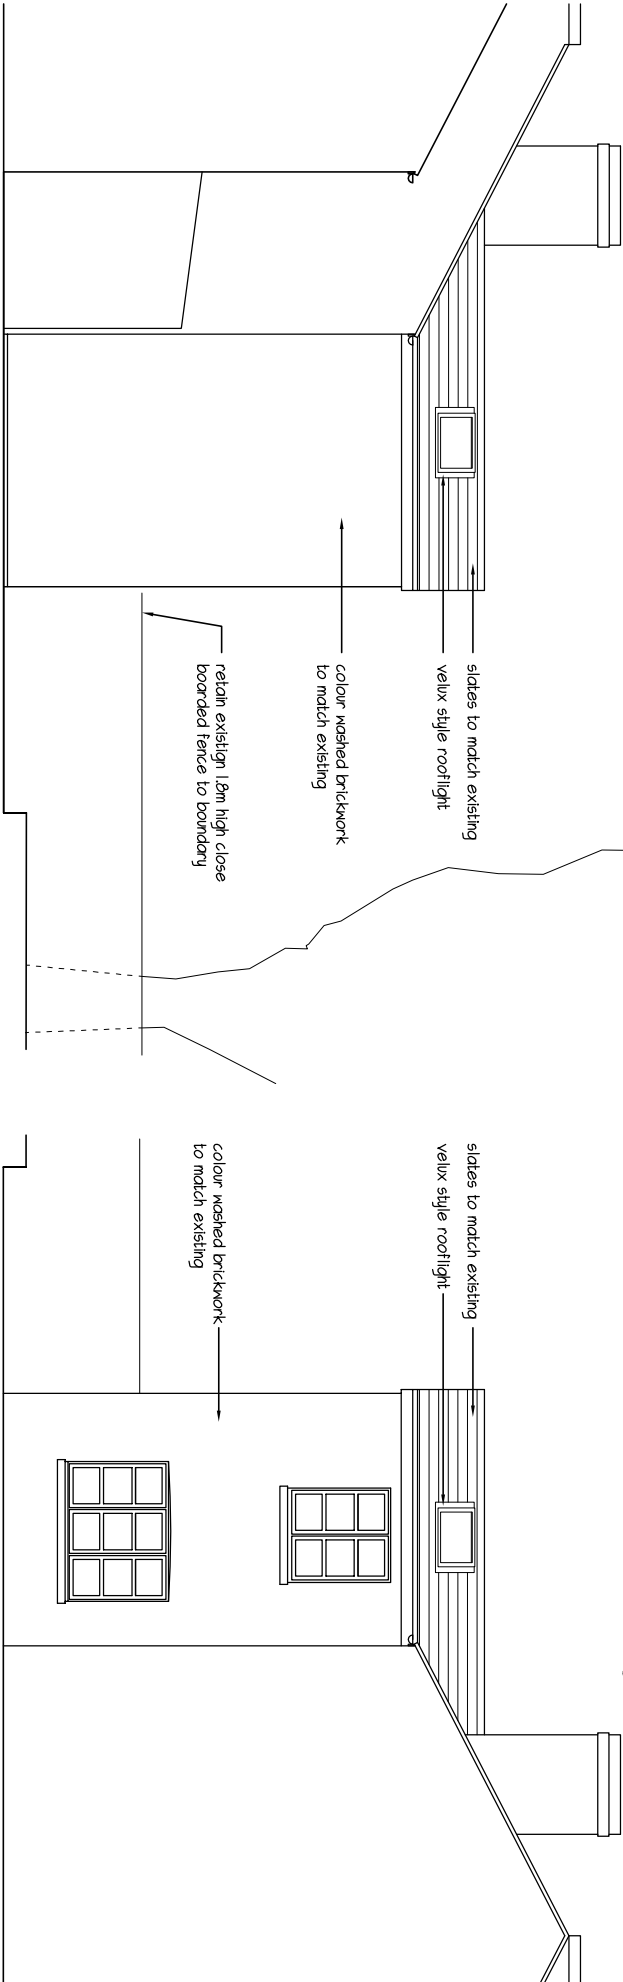

Proposed South

Proposed North

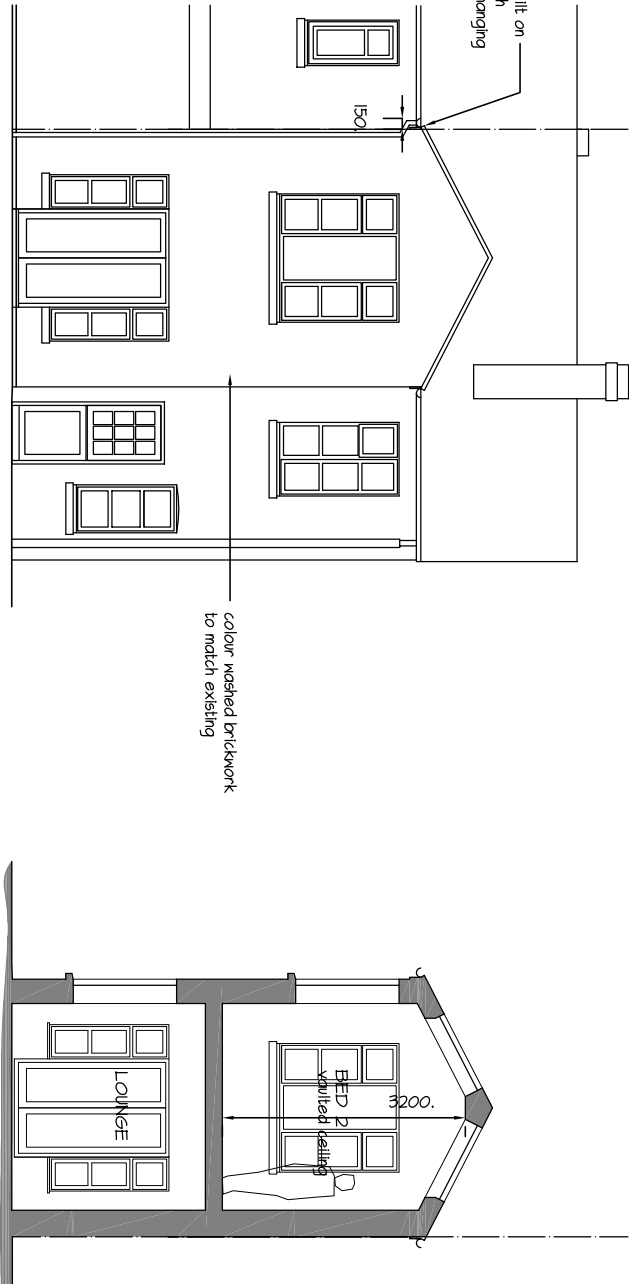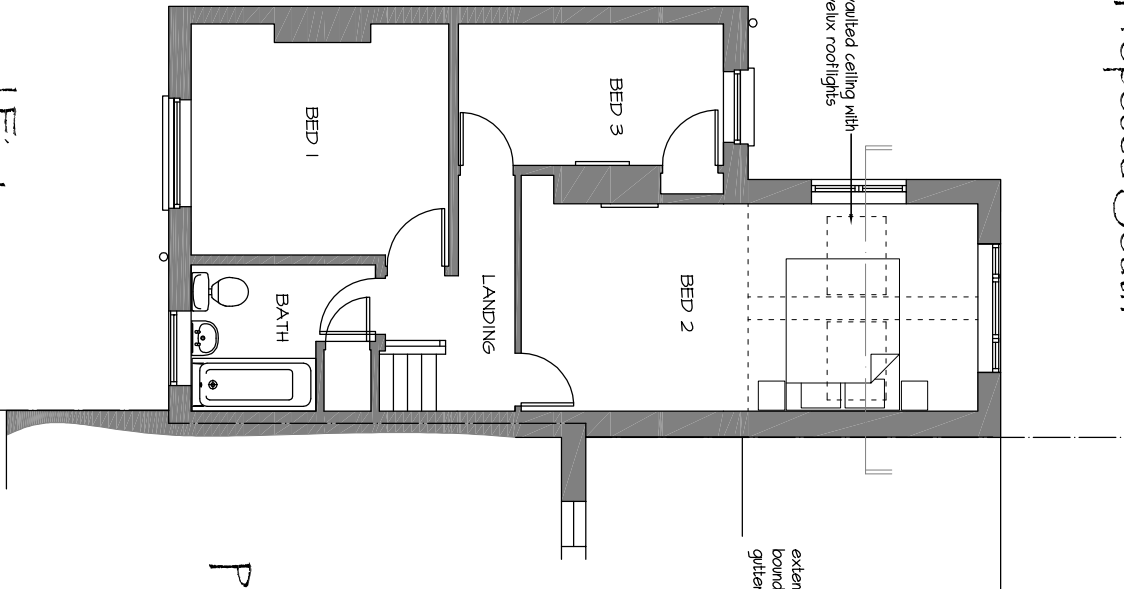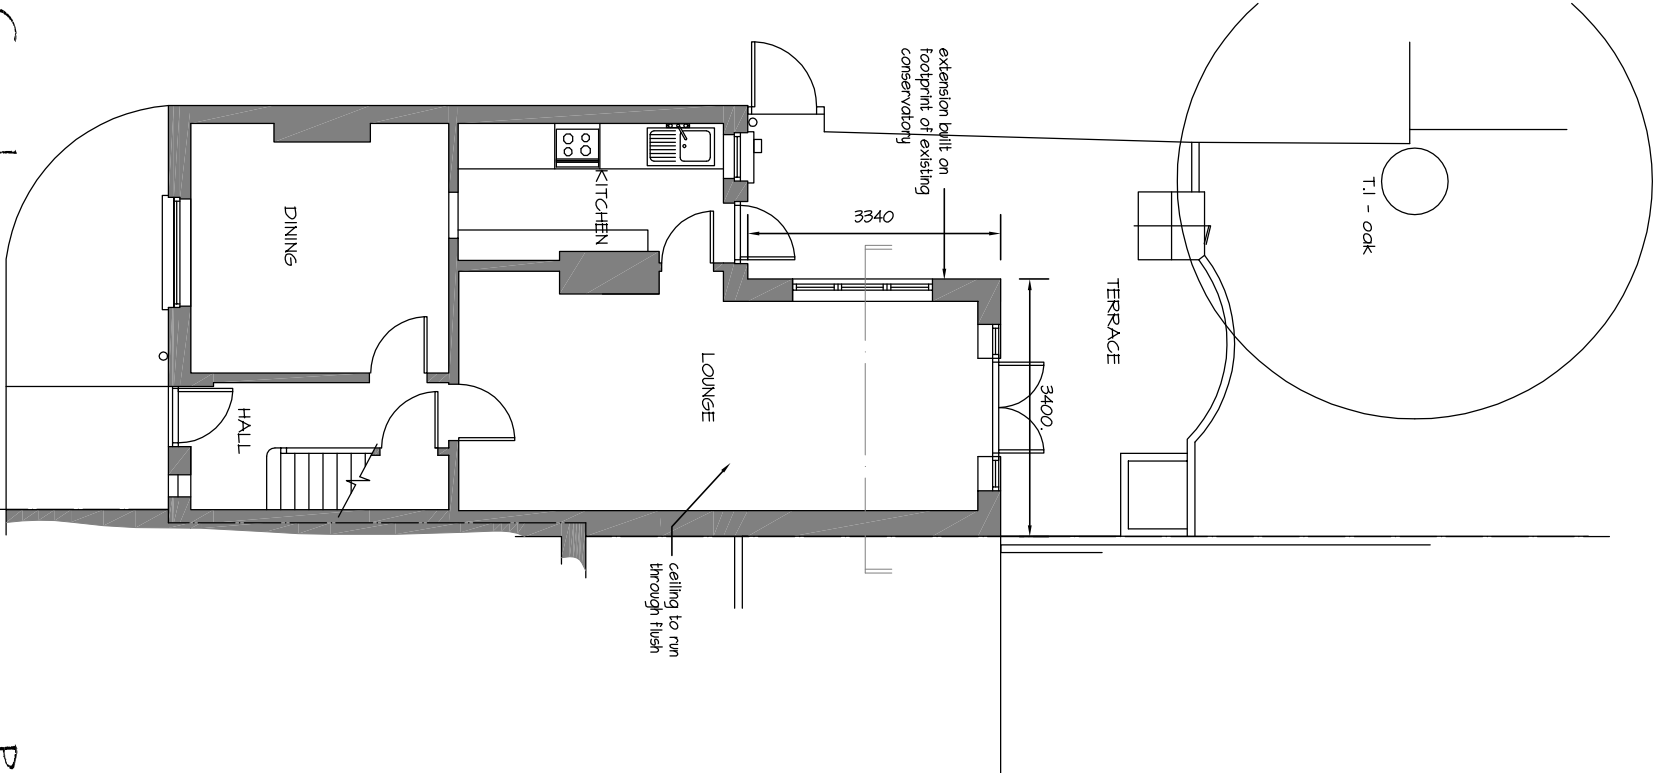

Proposed East

Typical Section



EXTENSION TO REPLACE CONSERVATORY - 17 Church Path, Emsworth. PO10 7DP

mf designs ltd
Chartered Architects



52 King Street • Emsworth • Hampshire • PO10 7AZ
Director: Martin Farrer RIBA • Co Registration No.4507379

Date: April 2015
Scale: 1:100

Job No: 3122
Dwg No: P_01