




NEW RETAINING WALL PLAN SCALE 1 : 50

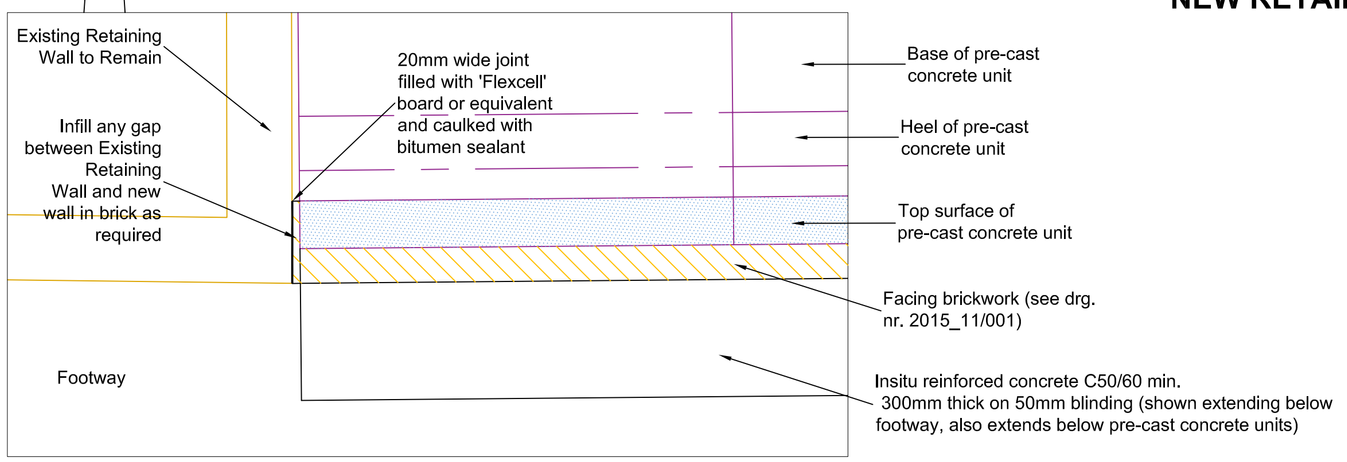

DETAIL PLAN AT INTERFACE WITH EXISTING WALL SCALE 1 : 10

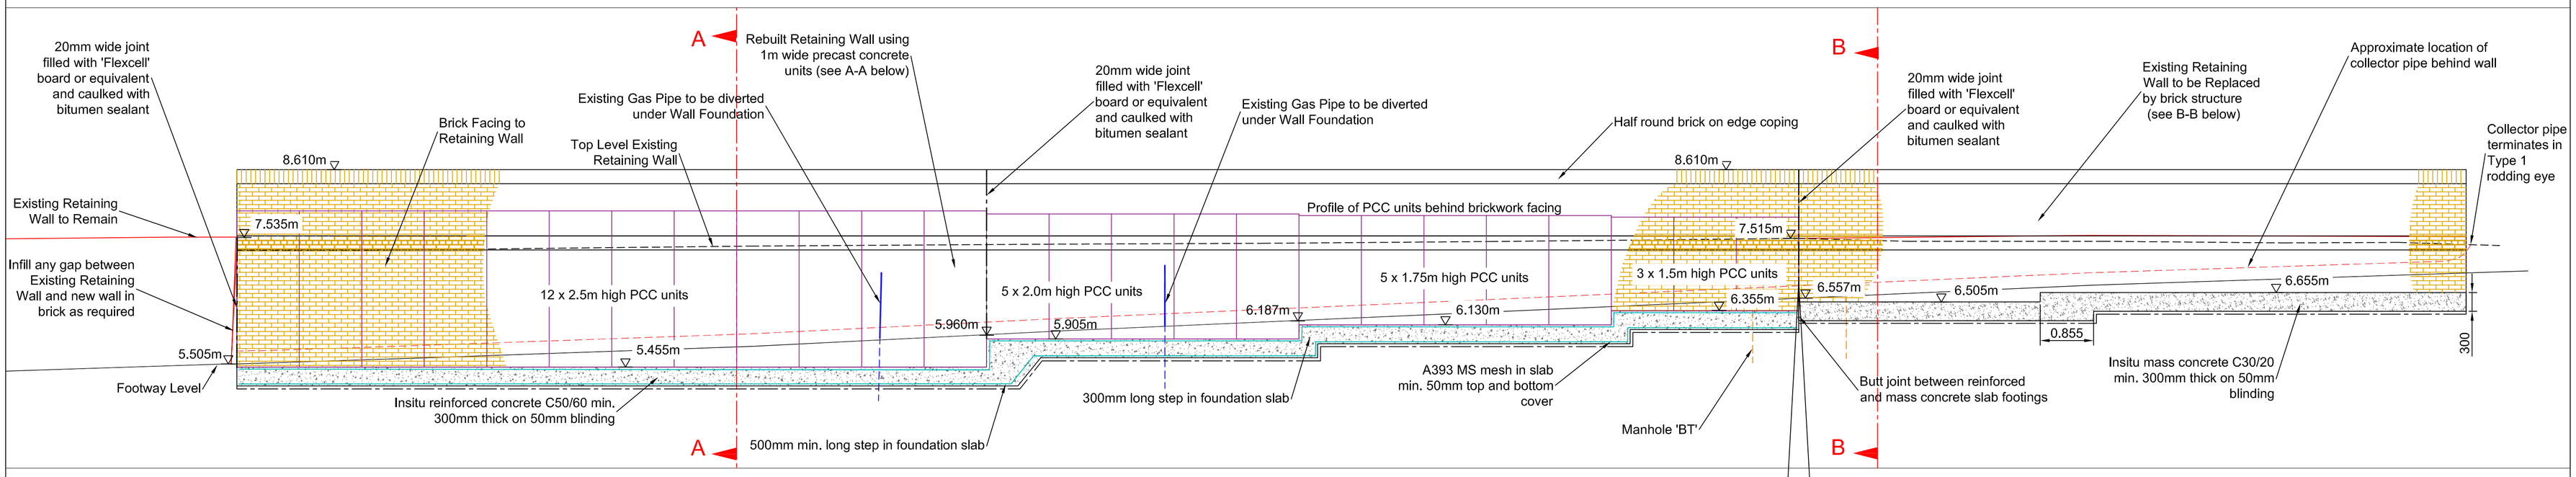

NEW RETAINING WALL LONG SECTION SCALE 1 : 50

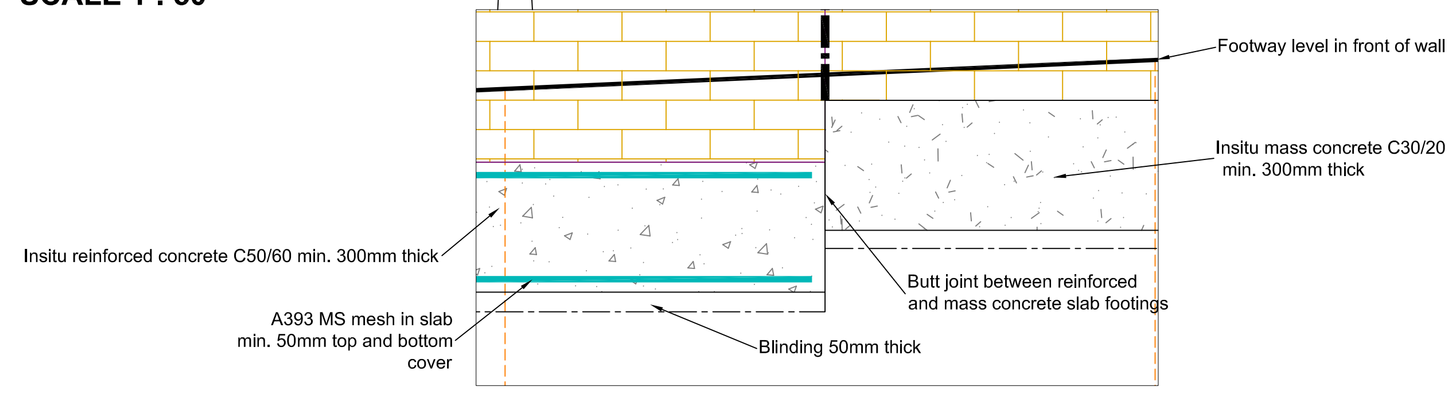

DETAIL SECTION AT SLAB JOINT SCALE 1 : 10

Havant BOROUGH COUNCIL
Community: Neighbourhood Quality
Transport & Implementation Team

Public Service Plaza
Civic Centre Road
Havant. Hants. PO9 2AX
Telephone: (023) 9247 4174
Email: customer.services@havant.gov.uk
Internet: www.havant.gov.uk

NOTES:-

- All dimensions in metres unless otherwise specified.
- All Levels are metres AODn.

Reproduced from the Ordnance Survey Digital Data with the permission of the Controller of HMSO, Crown Copyright Reserved 2015, Licence No 0100019217

REV	DESCRIPTION	DATE	NAME	CHECK
A	Concrete grade	21/7/15	SM	

TITLE: NORTH STREET, EMSWORTH RETAINING WALL REPLACEMENT PLANS AND LONG SECTION

DRAWN BY	CHECKED BY	DRG No.
SJM	SW	2015_11/003A

DATE	DIR NAME
13/07/2015	

SCALE	CAD NAME
AS SHOWN	