


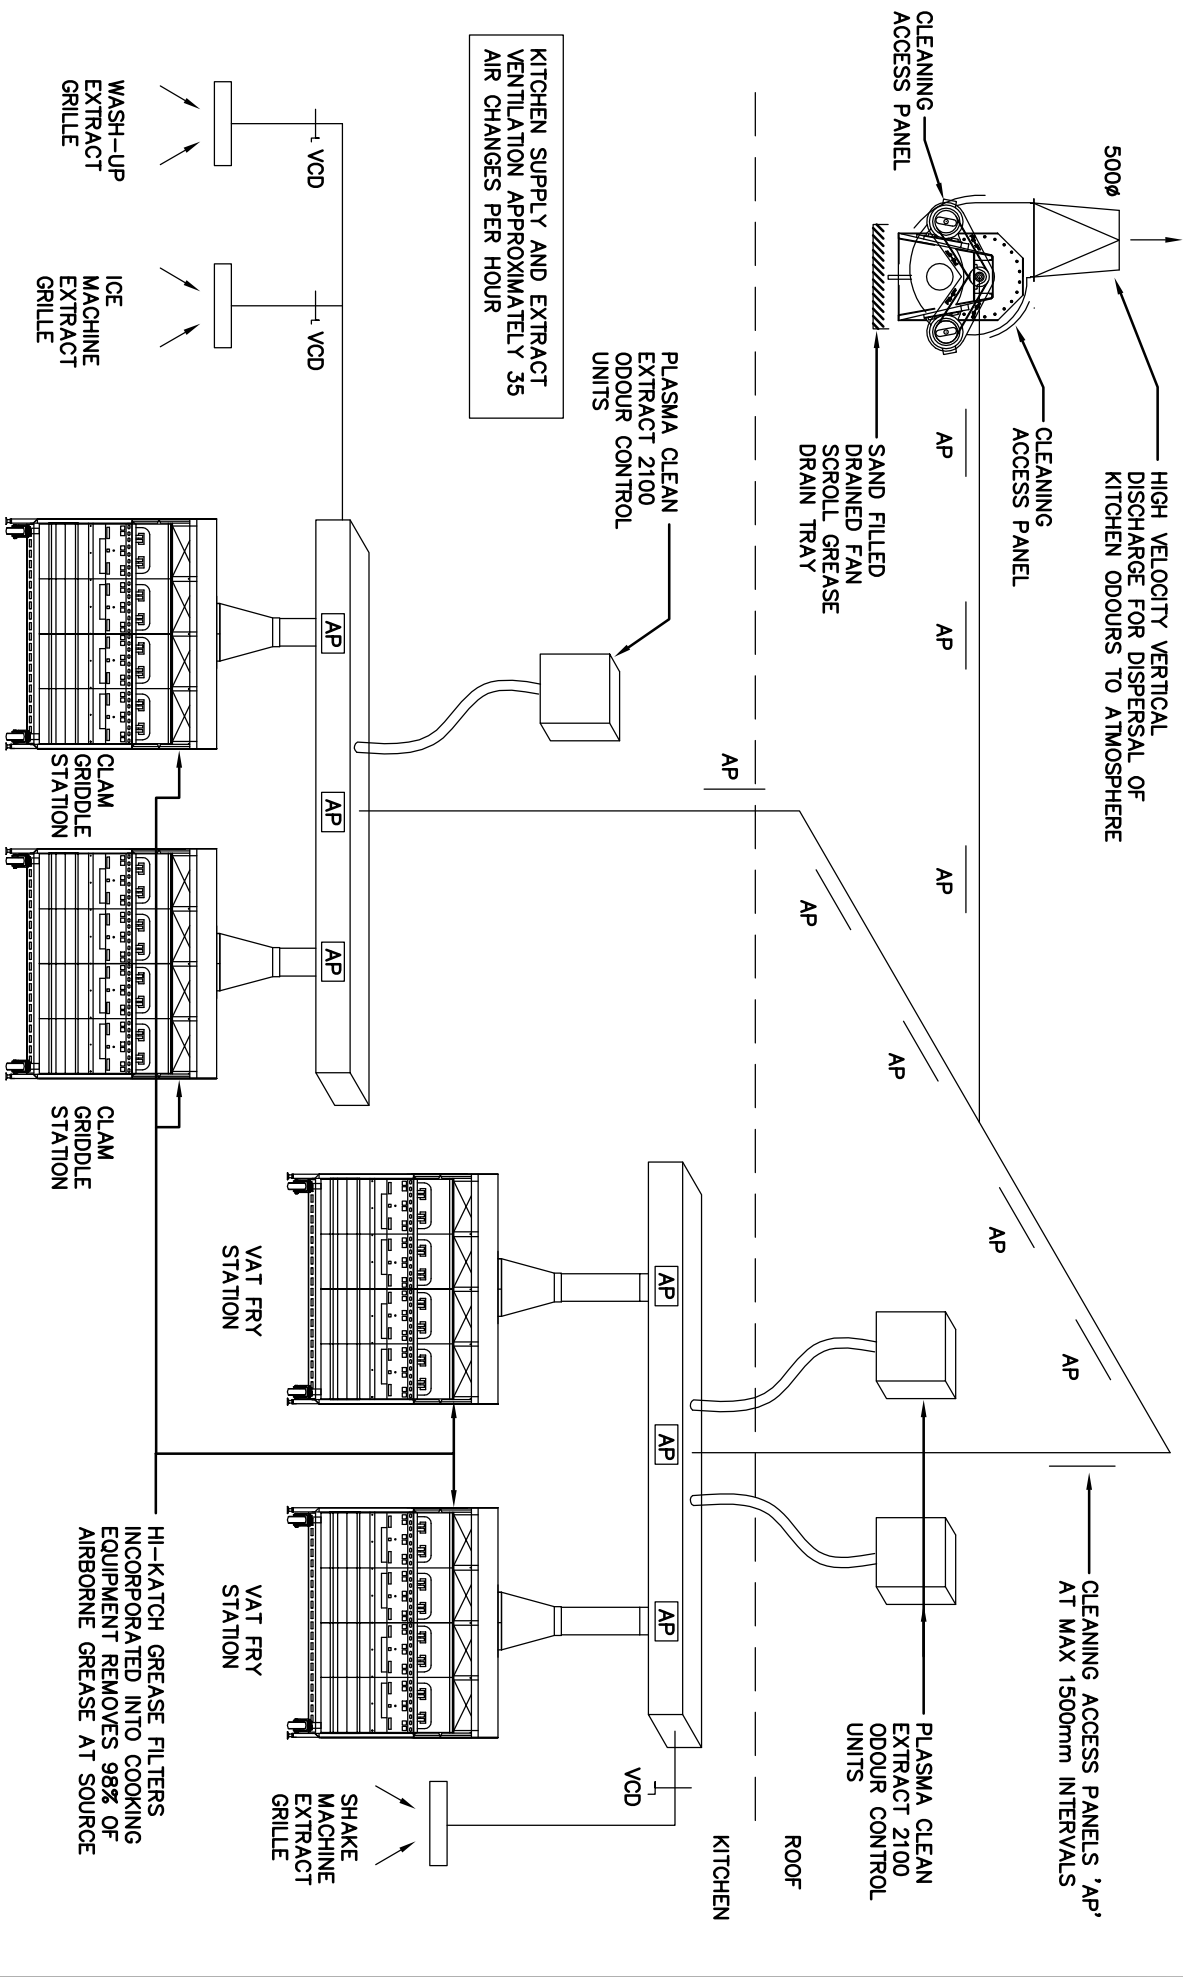

	REVISIONS RE DATE DESCRIPTION	
	PROJECT McDONALDS RESTAURANT BROOMWOOD PUB ORPINGTON	
	TITLE KITCHEN EXTRACT SCHEMATIC	DATE DECEMBER 2011
SCALE NTS	DWG No. MCD/SCH/1001	