
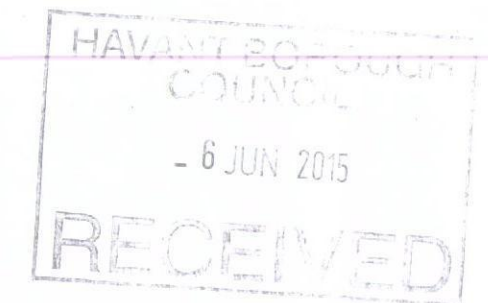


PROPOSED REAR ADDITION
4, NORTHWOOD LANE, HAYLING ISLAND, HANTS.
FOR MR & MRS T. VAN-BEERS.

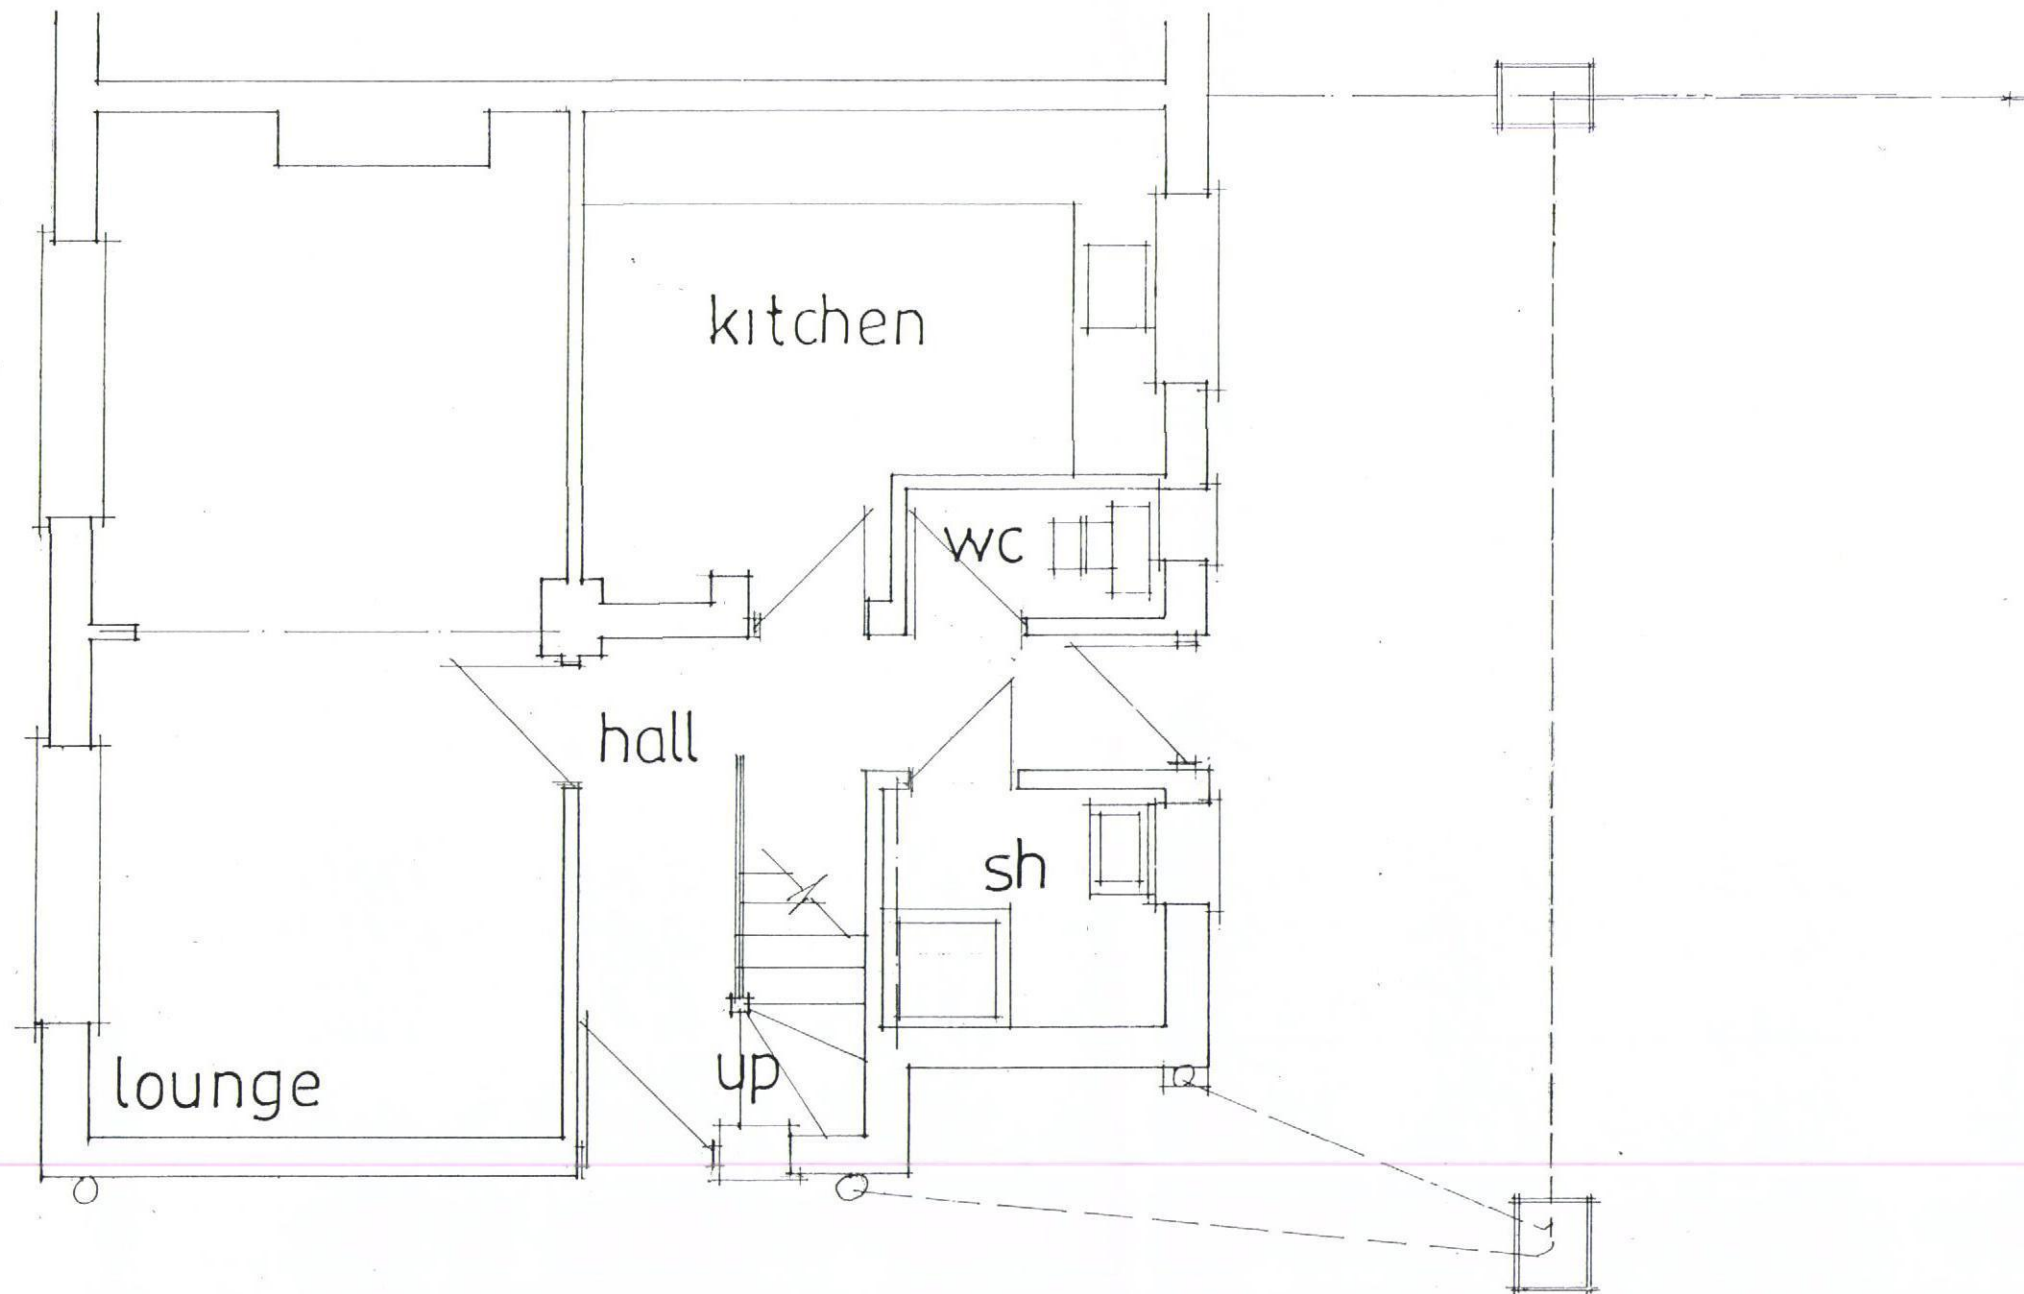

date june 15
scale 1:50

EXISTING GROUND FLOOR

PETER J. WALKER MRICS
CHARTERED SURVEYOR
182 SEAFRONT, HAYLING ISLAND, HANTS
PO11 9 AN

TEL: 02392467571