



Proposed West Elevation at 1:50 scale



SCALE BAR @ 1: 50




Proposed East Elevation at 1:50 scale



Proposed South Elevation at 1:50 scale


SECTION at 1:50 scale

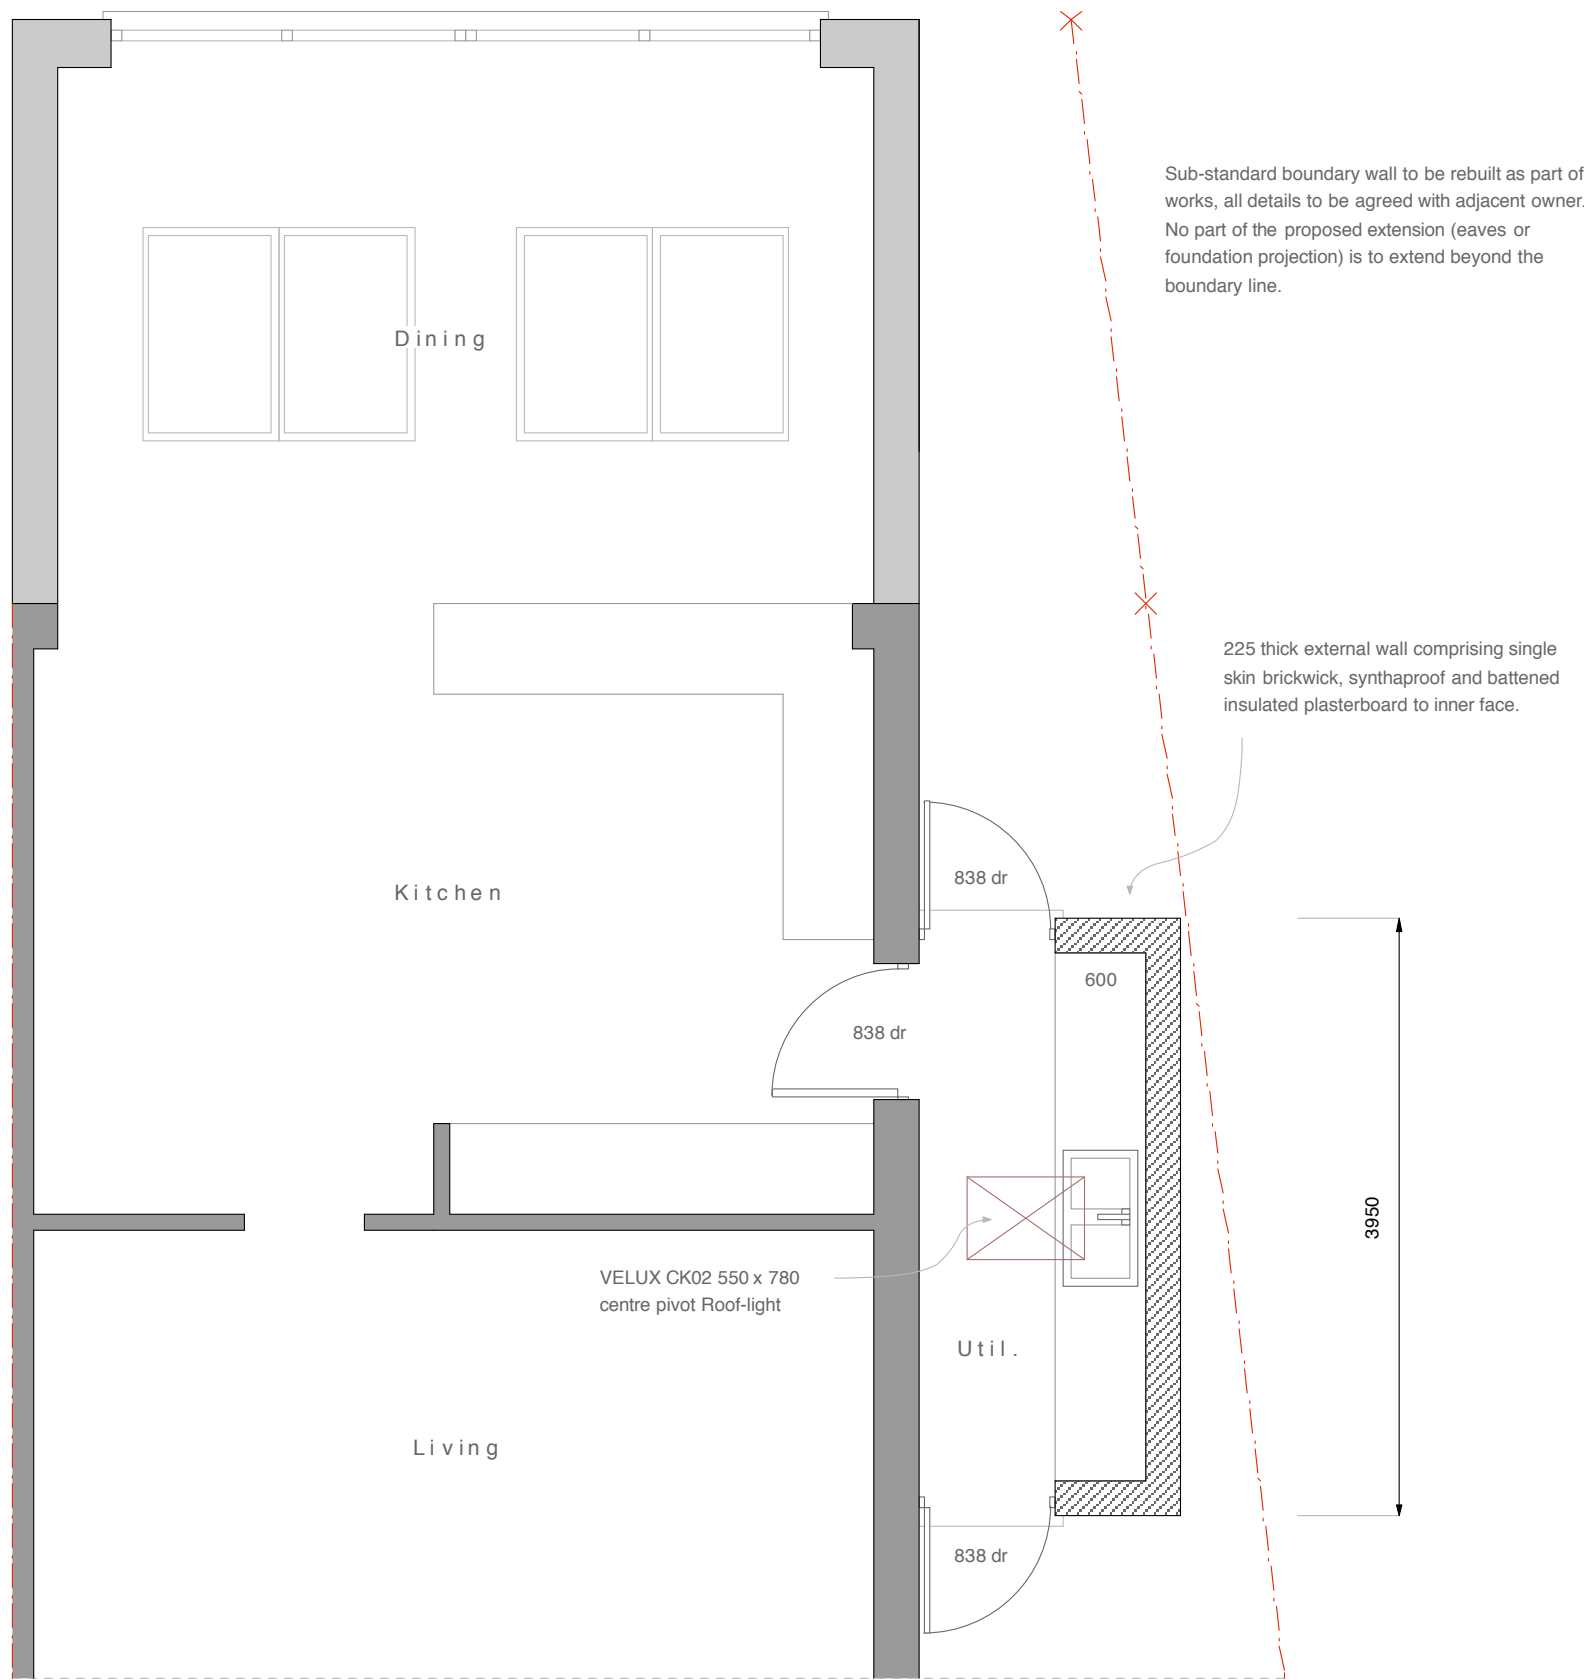

Proposed Partial Ground Floor Plan at 1:50 scale



SCALE BAR @ 1: 50

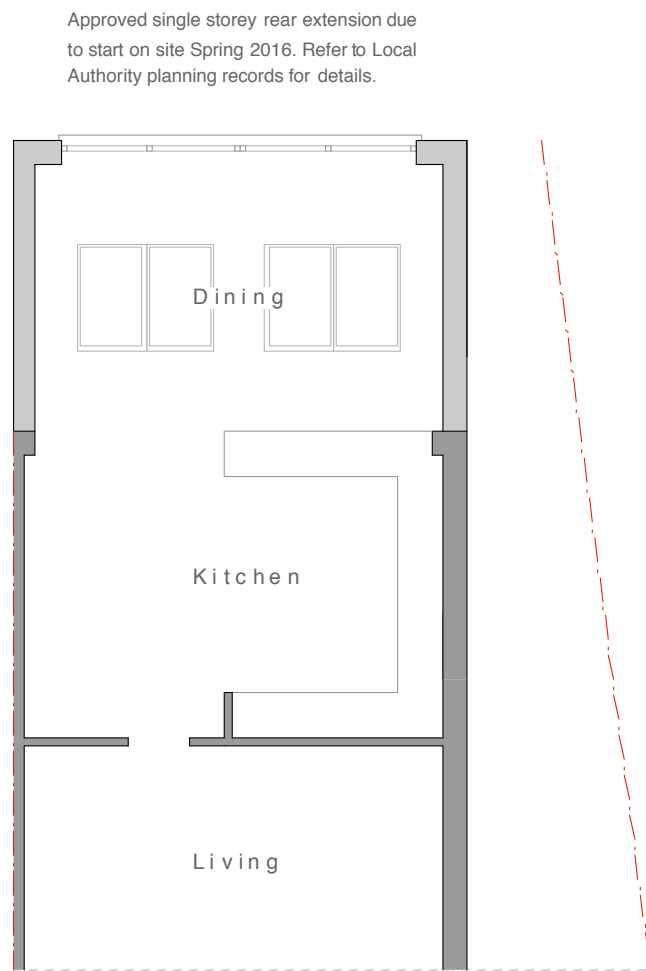


Existing Partial Ground Floor Plan at 1:100 scale




Existing West Elevation at 1:100 scale



Existing East Elevation at 1:100 scale

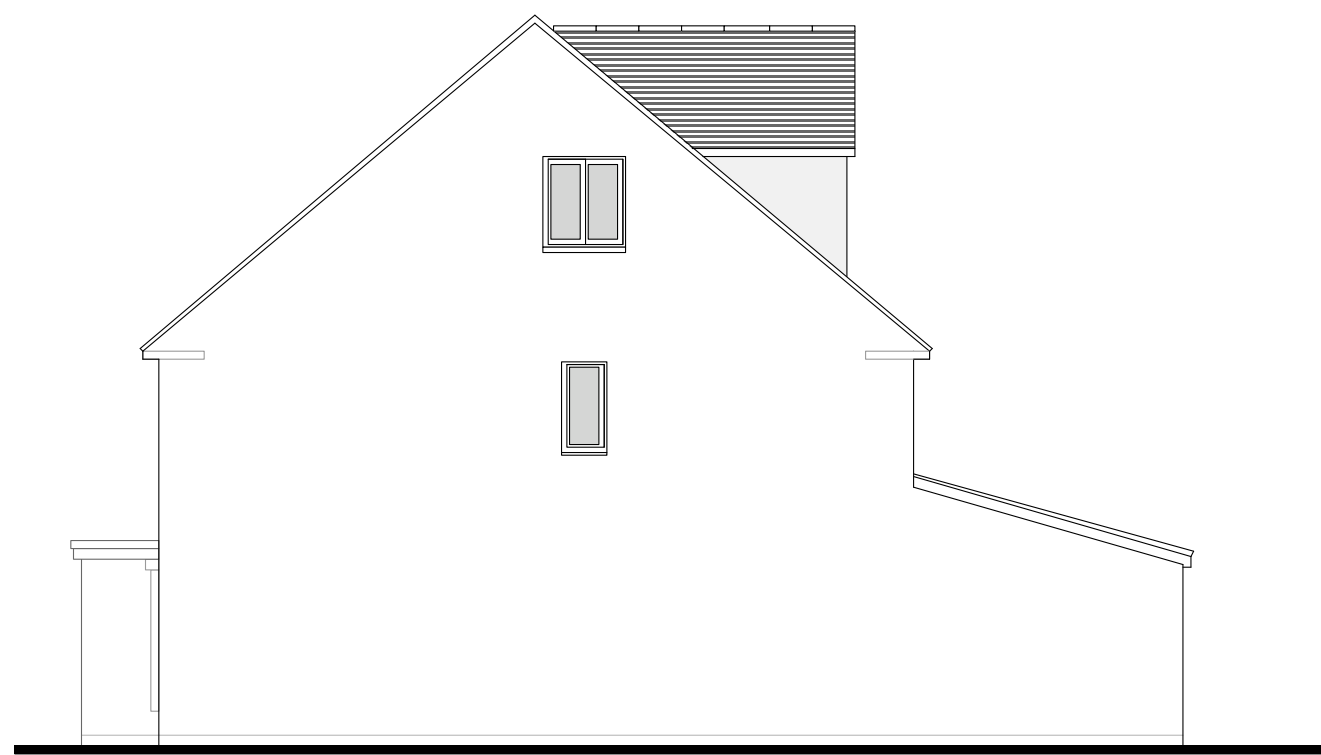

Existing South Elevation at 1:100 scale

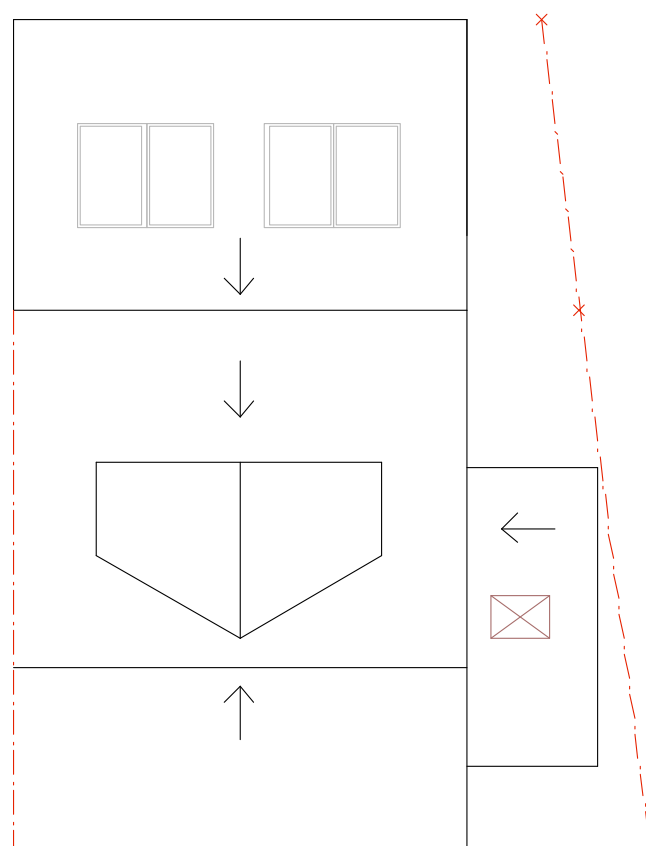

Proposed Roof Plan at 1:100 scale

CLIENT	Complete Construction
SITE	18 Valetta Park, Emsworth
PROJECT	Proposed Single Storey Side Extension
DRAWING	001 Proposed Scheme
DATE	10 03 16
AUTHOR	AH
STATUS	PRE-PL
SCALE	1: 100 / 50 @ A1
1. DRAWINGS ARE NOT TO BE SCALED EXCEPT FOR PLANNING PURPOSES. 2. SCALE BAR FOR PLANNING PURPOSES ONLY. 3. ROOM DIMENSIONS WHERE SHOWN ARE APPROXIMATE. 4. ALL DIMENSIONS TO BE CONTRACTOR-CHECKED ON SITE BEFORE USE. 5. PROPOSED DRAWINGS ARE SUBJECT TO LOCAL AUTHORITY PLANNING / LBC & BUILDING REGULATIONS APPROVAL. 6. ALL DIMENSIONS MUST BE CHECKED AND CONFIRMED BY CONTRACTOR PRIOR TO ANY CONSTRUCTION WORKS TAKING PLACE. 7. THESE ARE NOT SURVEY DRAWINGS. 8. DRAWINGS REMAIN COPYRIGHT OF CORINTHIAN ARCHITECTURAL DESIGN AND CANNOT BE REPRODUCED OR USED BY ANOTHER PARTY WITHOUT PRIOR WRITTEN CONSENT.	
CORINTHIAN ARCHITECTURAL DESIGN	
8 Days Court, Funtington, Chichester, West Sussex. PO18 9LG 01243 576 078 > contact@corinthianad.co.uk > www.corinthianad.co.uk	