



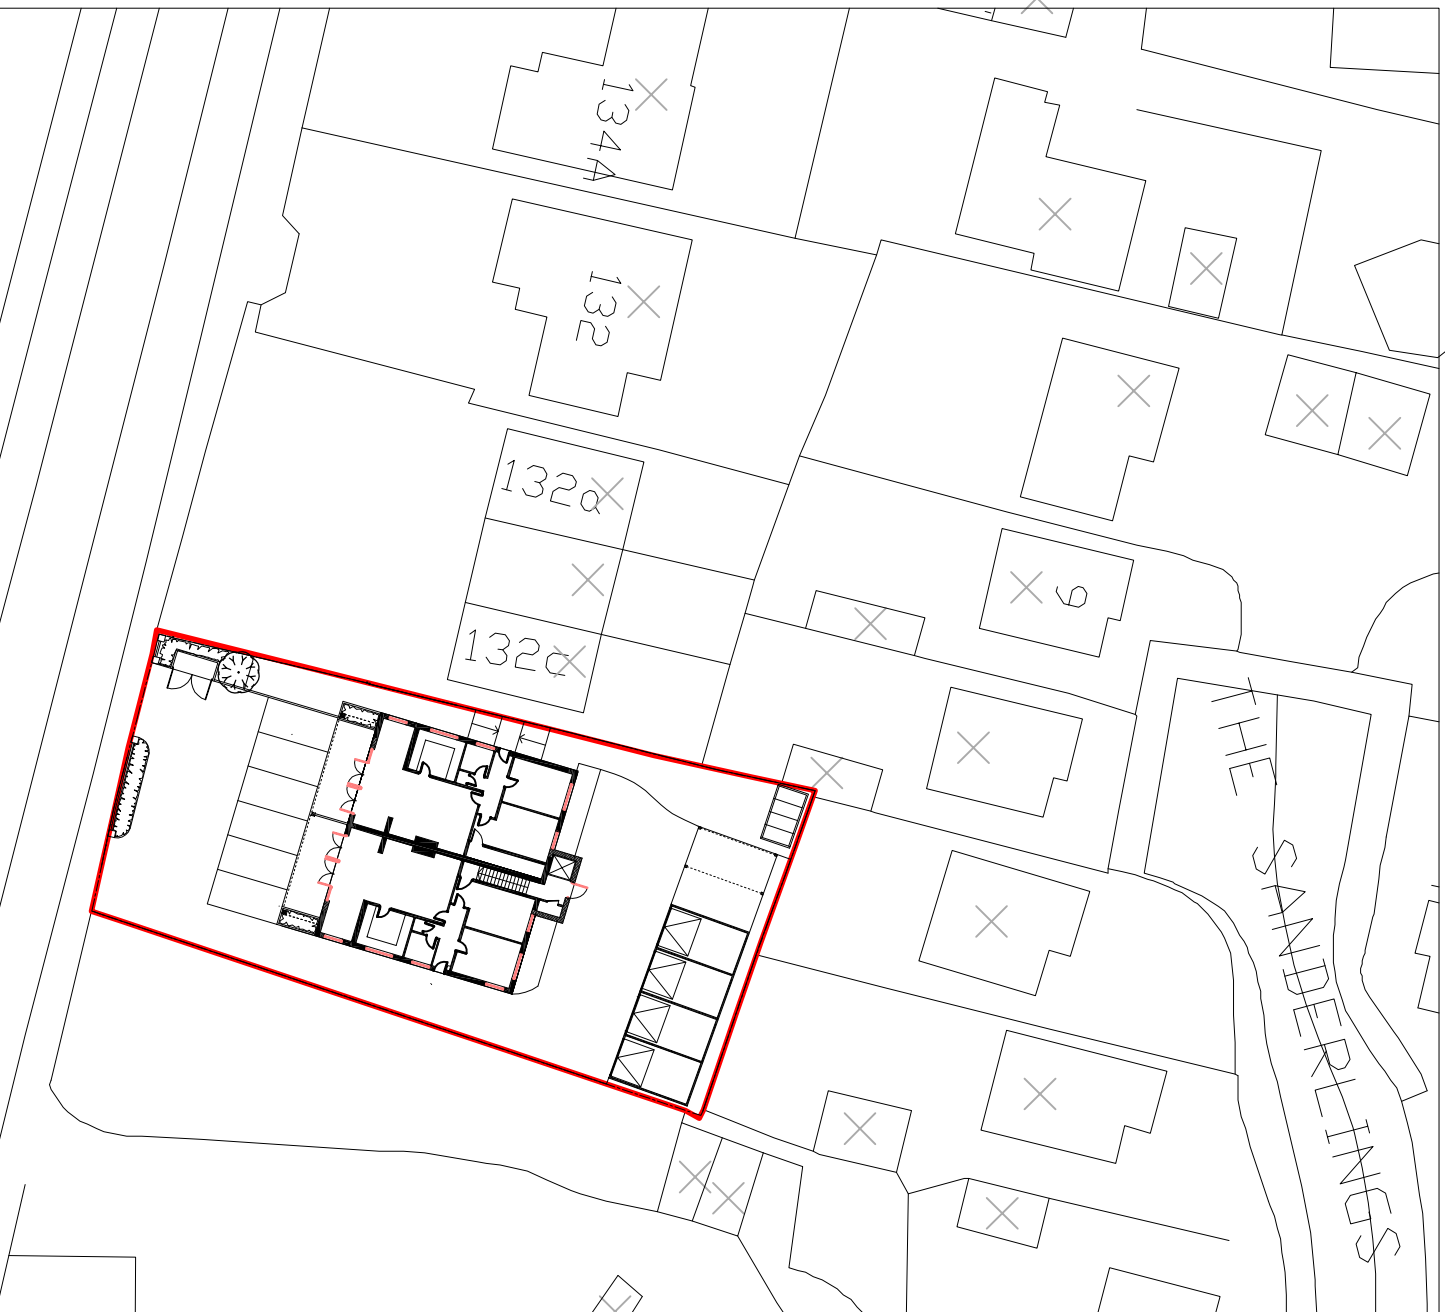

Location Plan @ 1:1250

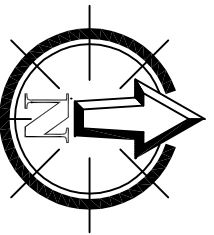

	
GRAHAM ASH ARCHITECTS	
CHARTERED ARCHITECTS TOWN PLANNING CONSULTANTS	
Graham Ash Architects Ltd 65 Leigh Road, Eastleigh, Hampshire SO50 9DP TELEPHONE: 01794 518706 Or 07768 453105 EMAIL: info@grahamasharchitects.com WEBSITE: www.grahamasharchitects.com	
CLIENT:	Mr D Aylward
PROJECT:	Lama Court, Seafront, (128-130) Hayling Island, PO11 9HW
TITLE:	Block / Location Plan
DESIGNED BY	DATE
GA	7-7-15
SCALE	PLOTTED
AS SHOWN	2-9-15
DRWN / DTALD BY:	REV.
JAT	A

PURPOSE OF ISSUE:

☐ information ☒ approval ☐ tender ☐ construction

DWG. NO.

NO: **15:027:01 REV A**