


PROPOSED SINGLE STOREY REAR ADDITION,
4, EASTOKE AVENUE, HAYLING ISLAND, HANTS,
FOR MR & MRS CROBINSON.

24 AUG 1966

PETER J. WALKER MRICS

THIS DRAWING IS THE PROPERTY OF PETER J. WALKER MRICS AND IS NOT TO BE REPRODUCED OR USED IN ANY MANNER WITHOUT HIS WRITTEN PERMISSION. IT IS THE PROPERTY OF PETER J. WALKER MRICS AND IS NOT TO BE REPRODUCED OR USED IN ANY MANNER WITHOUT HIS WRITTEN PERMISSION.

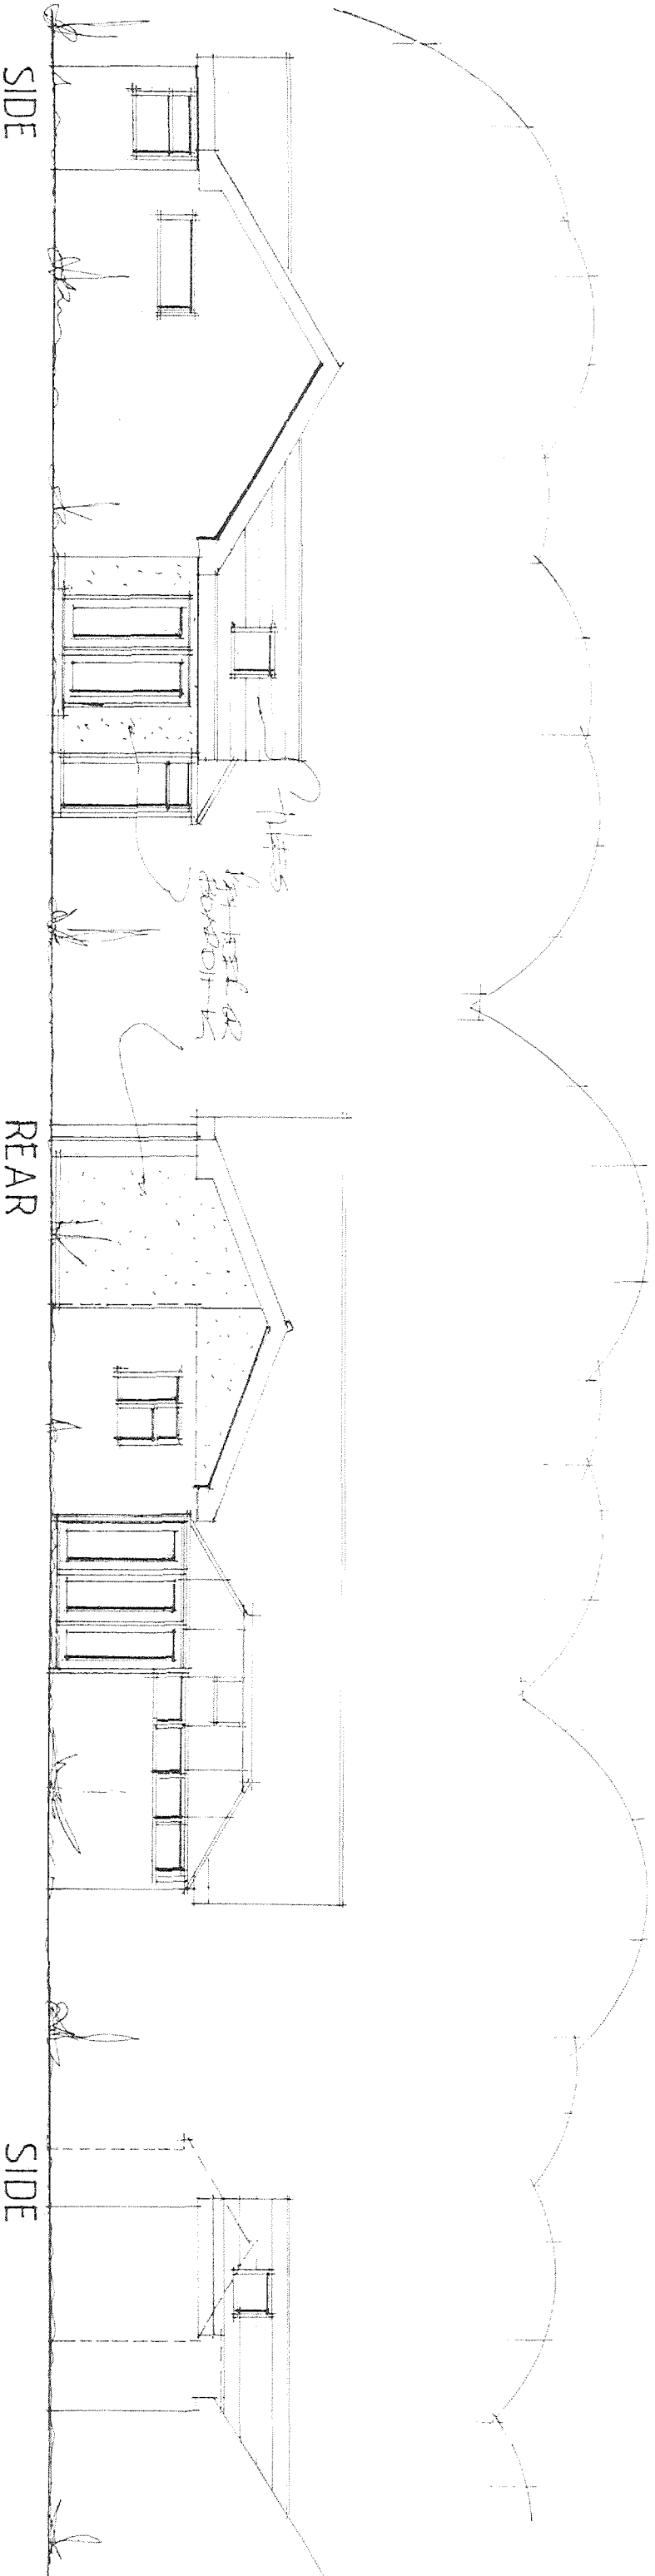

DATE AUG 15
SCALE 1-100

PROPOSED ELEVATIONS

PETER J. WALKER MRICS
CHARTERED SURVEYOR
182 SEAFRONT, HAYLING ISLAND, HANTS
PO11 9 AN

TEL: 02392467571