

Sign 1 & 2

Folded aluminium panels with vinyl applied




(NTS) Proposed

(NTS) Existing



SCALE BAR

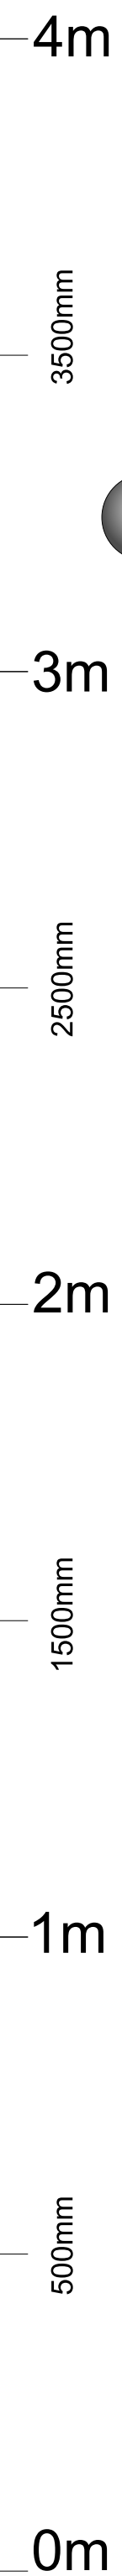

Revision 1.0

Subway
97 Park Lane
Havant
PO9 3HQ

Design:
see drawing

Drawn by: T.J. Date: 19/11/2015

Scale: 1:10@A2

Approved by:



DESIGN - CREATE - INSTALL - MAINTAIN

Legend House, Bradbury Drive, Springwood Ind. Estate
Braintree, Essex. CM7 2SD