


Project 5A Honeysuckle Cottages Victoria Road Emsworth		
Drawing Title Proposed Rear Extension		
Scale 1 : 100	Date 6.2015	Drawing Number SKE 004
Drawn	Checked G.D	



Relocate Garden shed

SCALE BAR

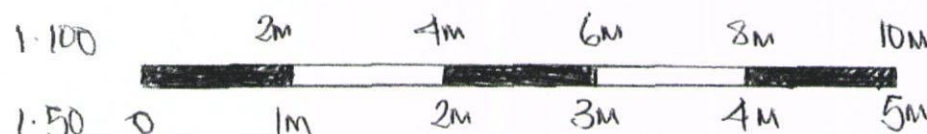

5A Honeysuckle Cottages

Victoria Road

Emsworth PO10 7NH scale 1/100




new fruit trees

1.8 close boarded fence

grass

garden shed

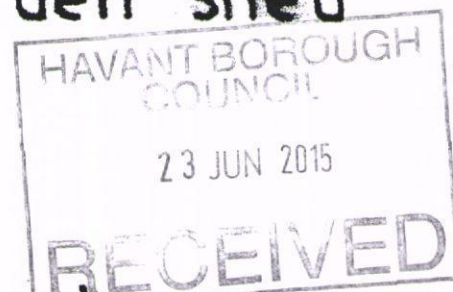

bin store

pea gravel

pea gravel parking
granite sett edging

grass

no. 3

Proposed Family room

