



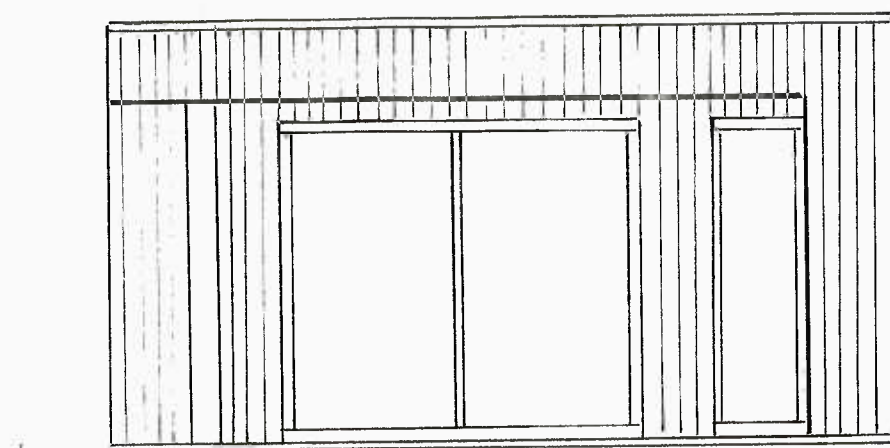

FRONT ELEVATION 1:50

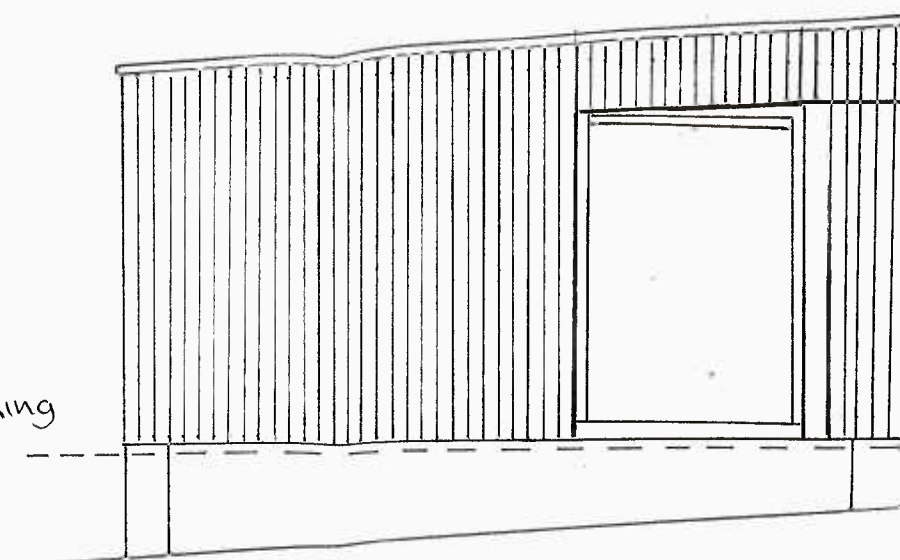

SIDE ELEVATION 1:50


Roof, 3 layers bitumen felt.

Walls, Cedar cladding.


Doors & windows, grey powder coated aluminium.

FLOOD LEVEL


EXISTING GROUND LEVEL

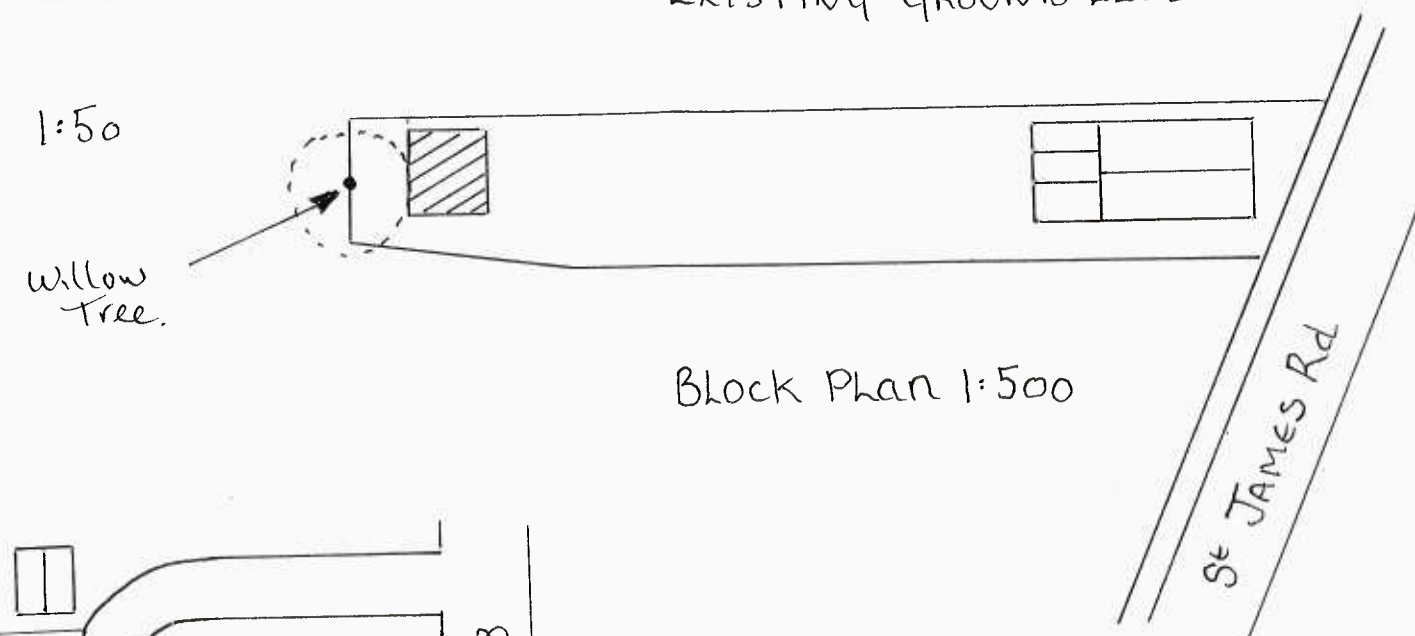

Block Plan 1:500

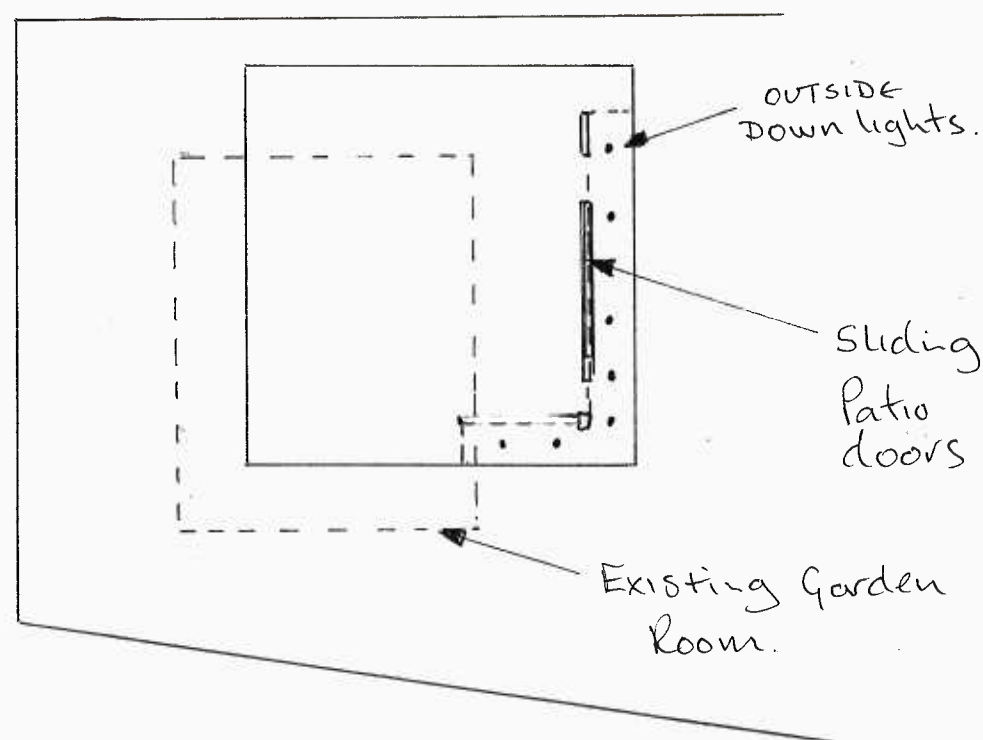

Plan 1:100

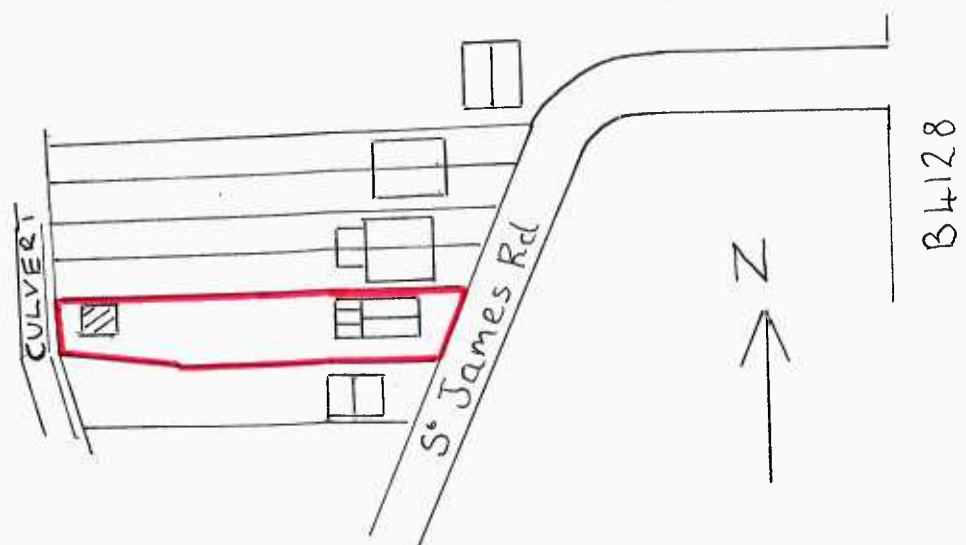

Location Plan 1:1250



Proposed new Garden room to replace existing, due to flooding.
9 St James Rd,
Emsworth, Hants PO10 7DN
Nov 2015.