


Bungalow to be demolished and replaced with
approved house (Ref: APP/15/00325).

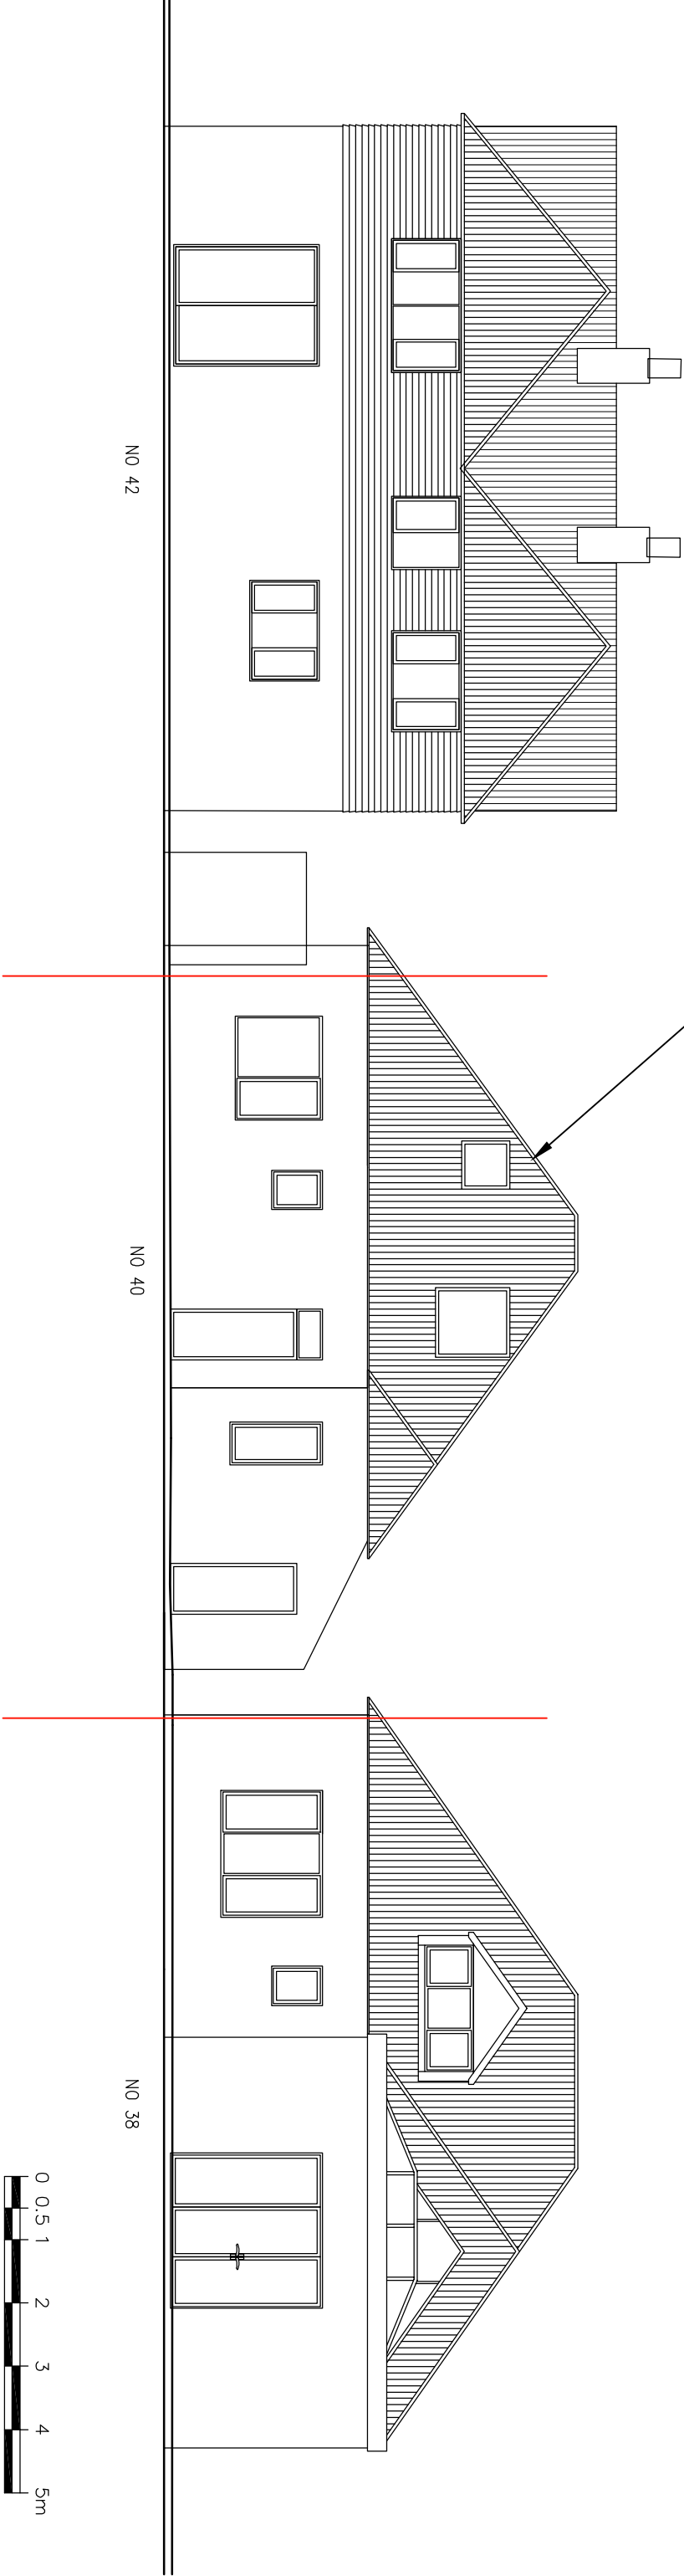

Site as existing 05/08/2015

Notes

ALL DETAILS TO BE CHECKED AND APPROVED BY
SPECIALIST CONTRACTOR AND INSTALLED IN STRICT
ACCORDANCE WITH MANUFACTURERS DESIGN AND
SPECIFICATION

Notes/revisions:

Rev	Date	Dwn	Chkd

PLANNING ISSUE	
Date: August 2015	Client: Mr J. Adams
Drawn: JS	Project: 40 Beach Road, Emsworth
Check:	Title: Existing East Facing Elevation
Scale: 1 : 100 @A3	Dwgno: 14-347 D107
Revision:	