

Client
DR C. OTTY
20 QUEEN STREET
EMSWORTH



Project
INTEGRATION OF
20 AND 22 QUEEN STREET
EMSWORTH

Title
EXISTING
PLANS


PROJECT	DRAWING	amd
2306	02	
scale	date	drawn
1:100 @ A1	04.16	TJS

TIM SAGE
CHARTERED
ARCHITECT
LIMITED


12 Sussex Place
Southsea, PO5 3EZ
t: 023 9282 7386
m: 07773 187 010
e: timsage@tiscali.co.uk

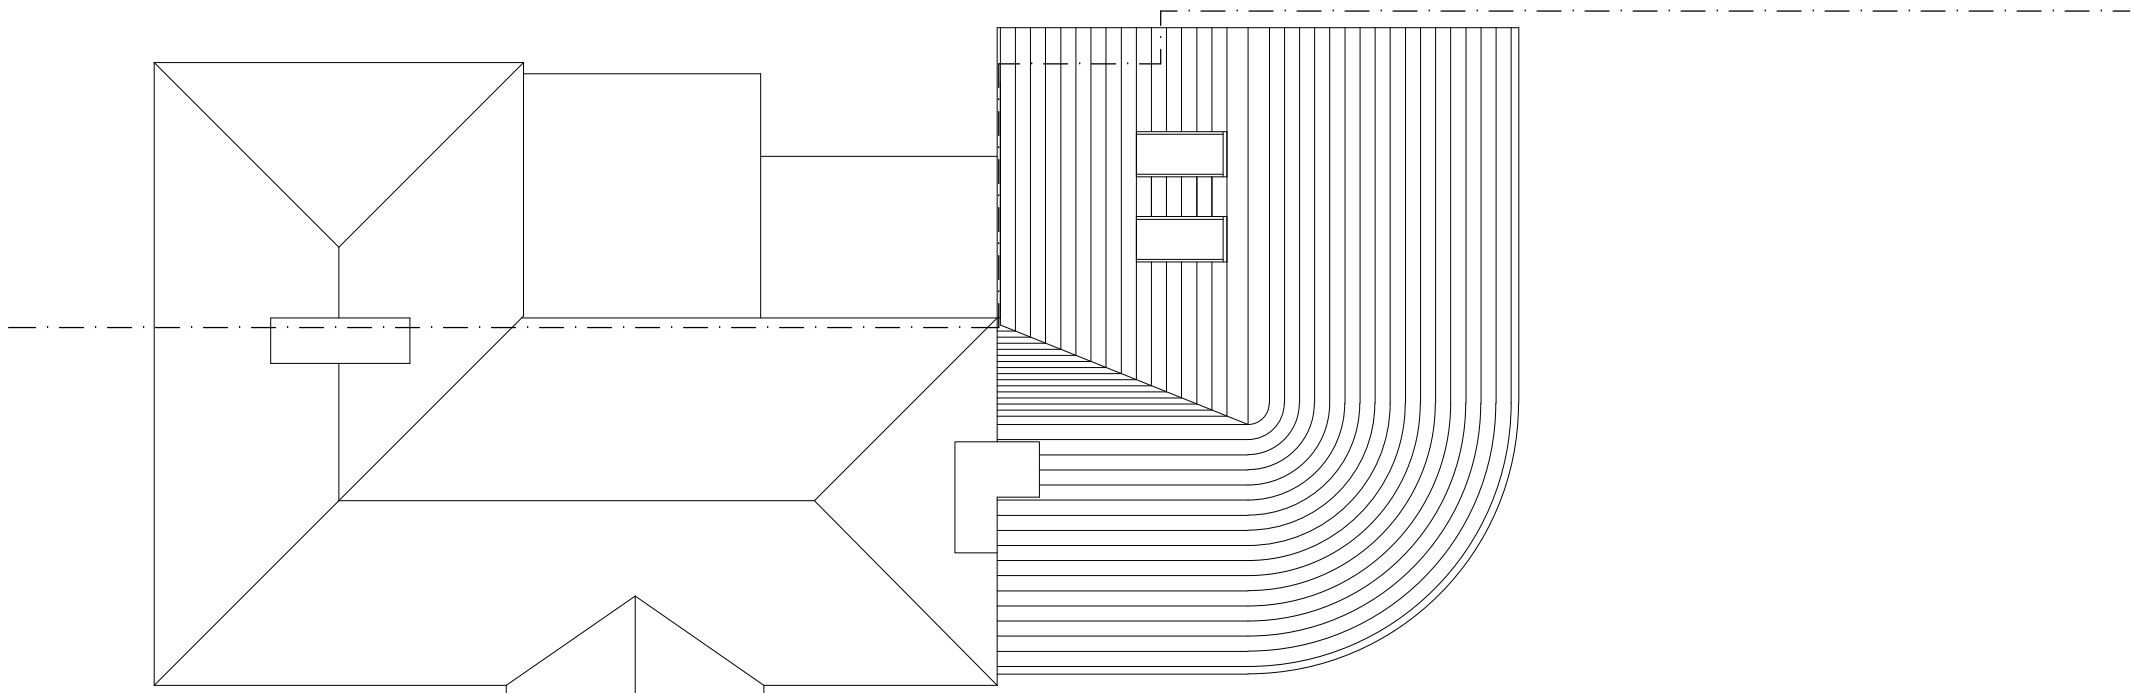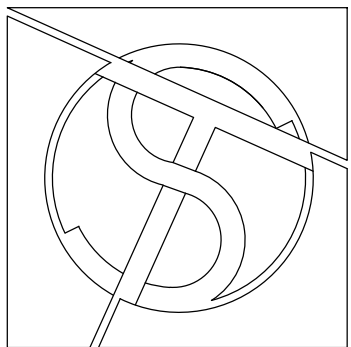

ROOF PLAN

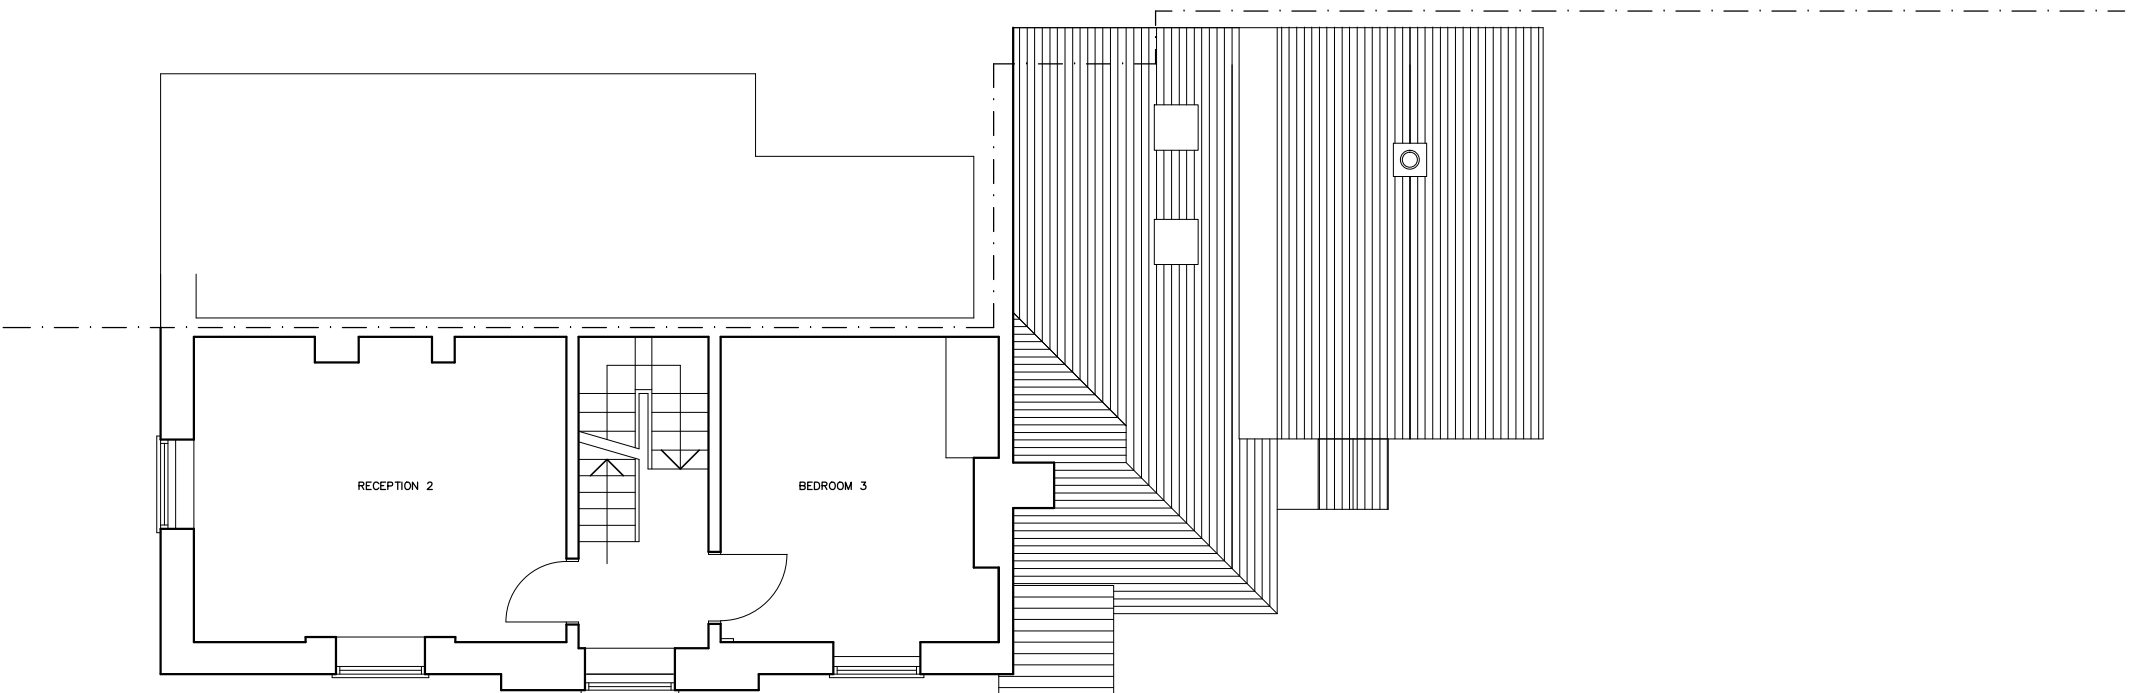


FIRST FLOOR AND ROOF PLAN

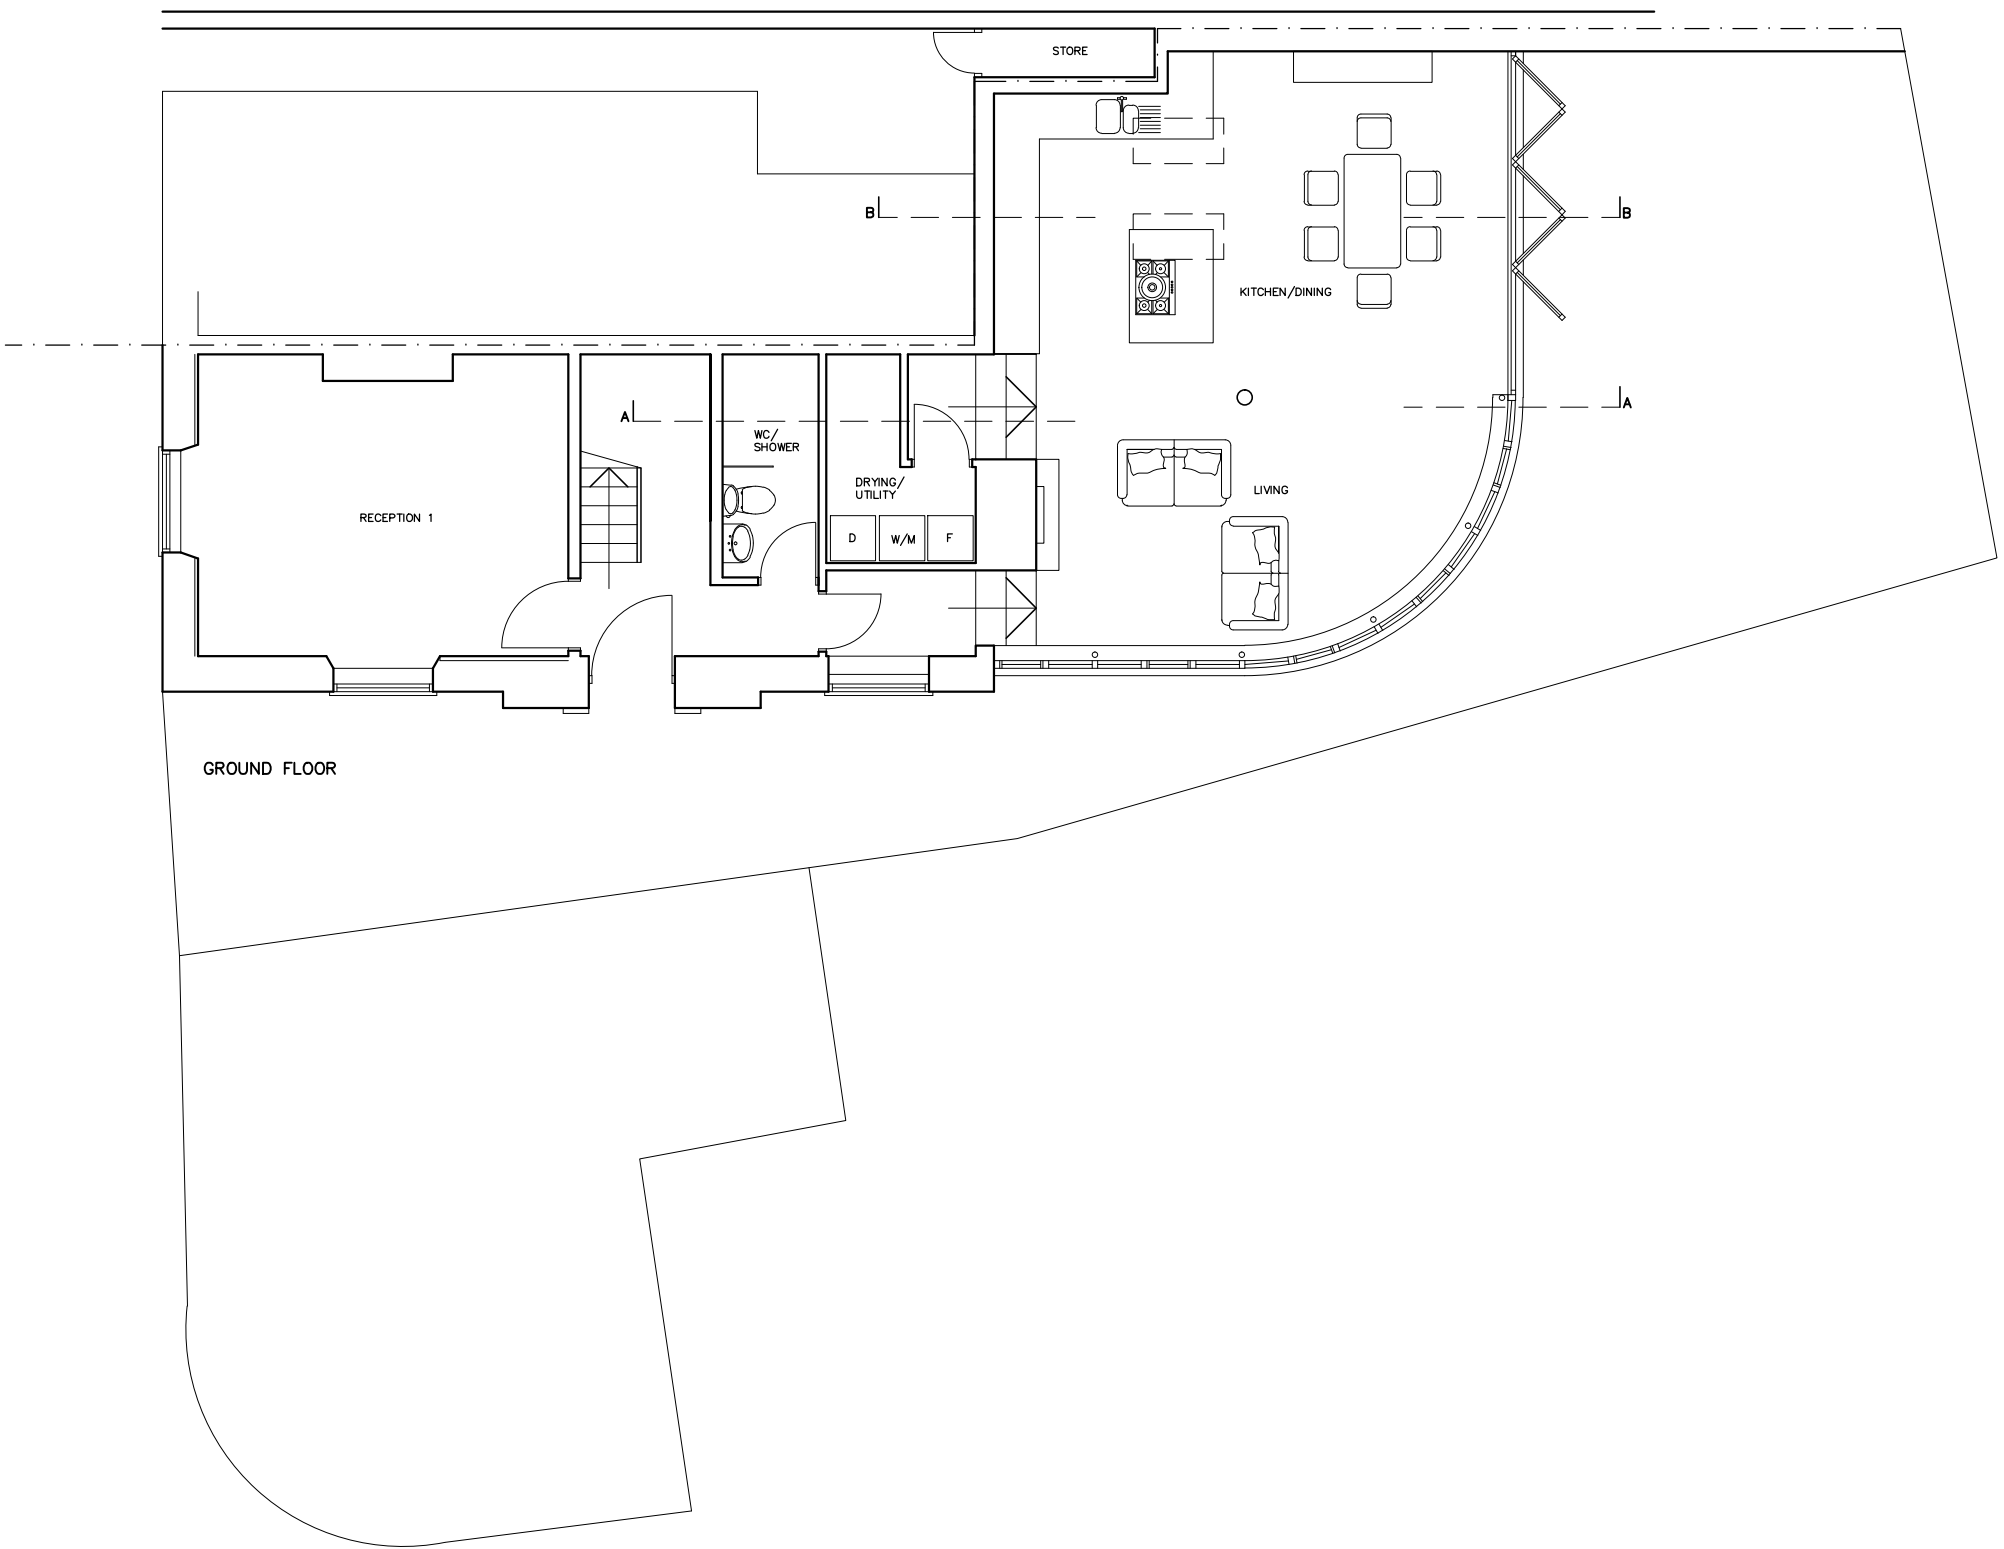

GROUND FLOOR PLAN

PROPOSED

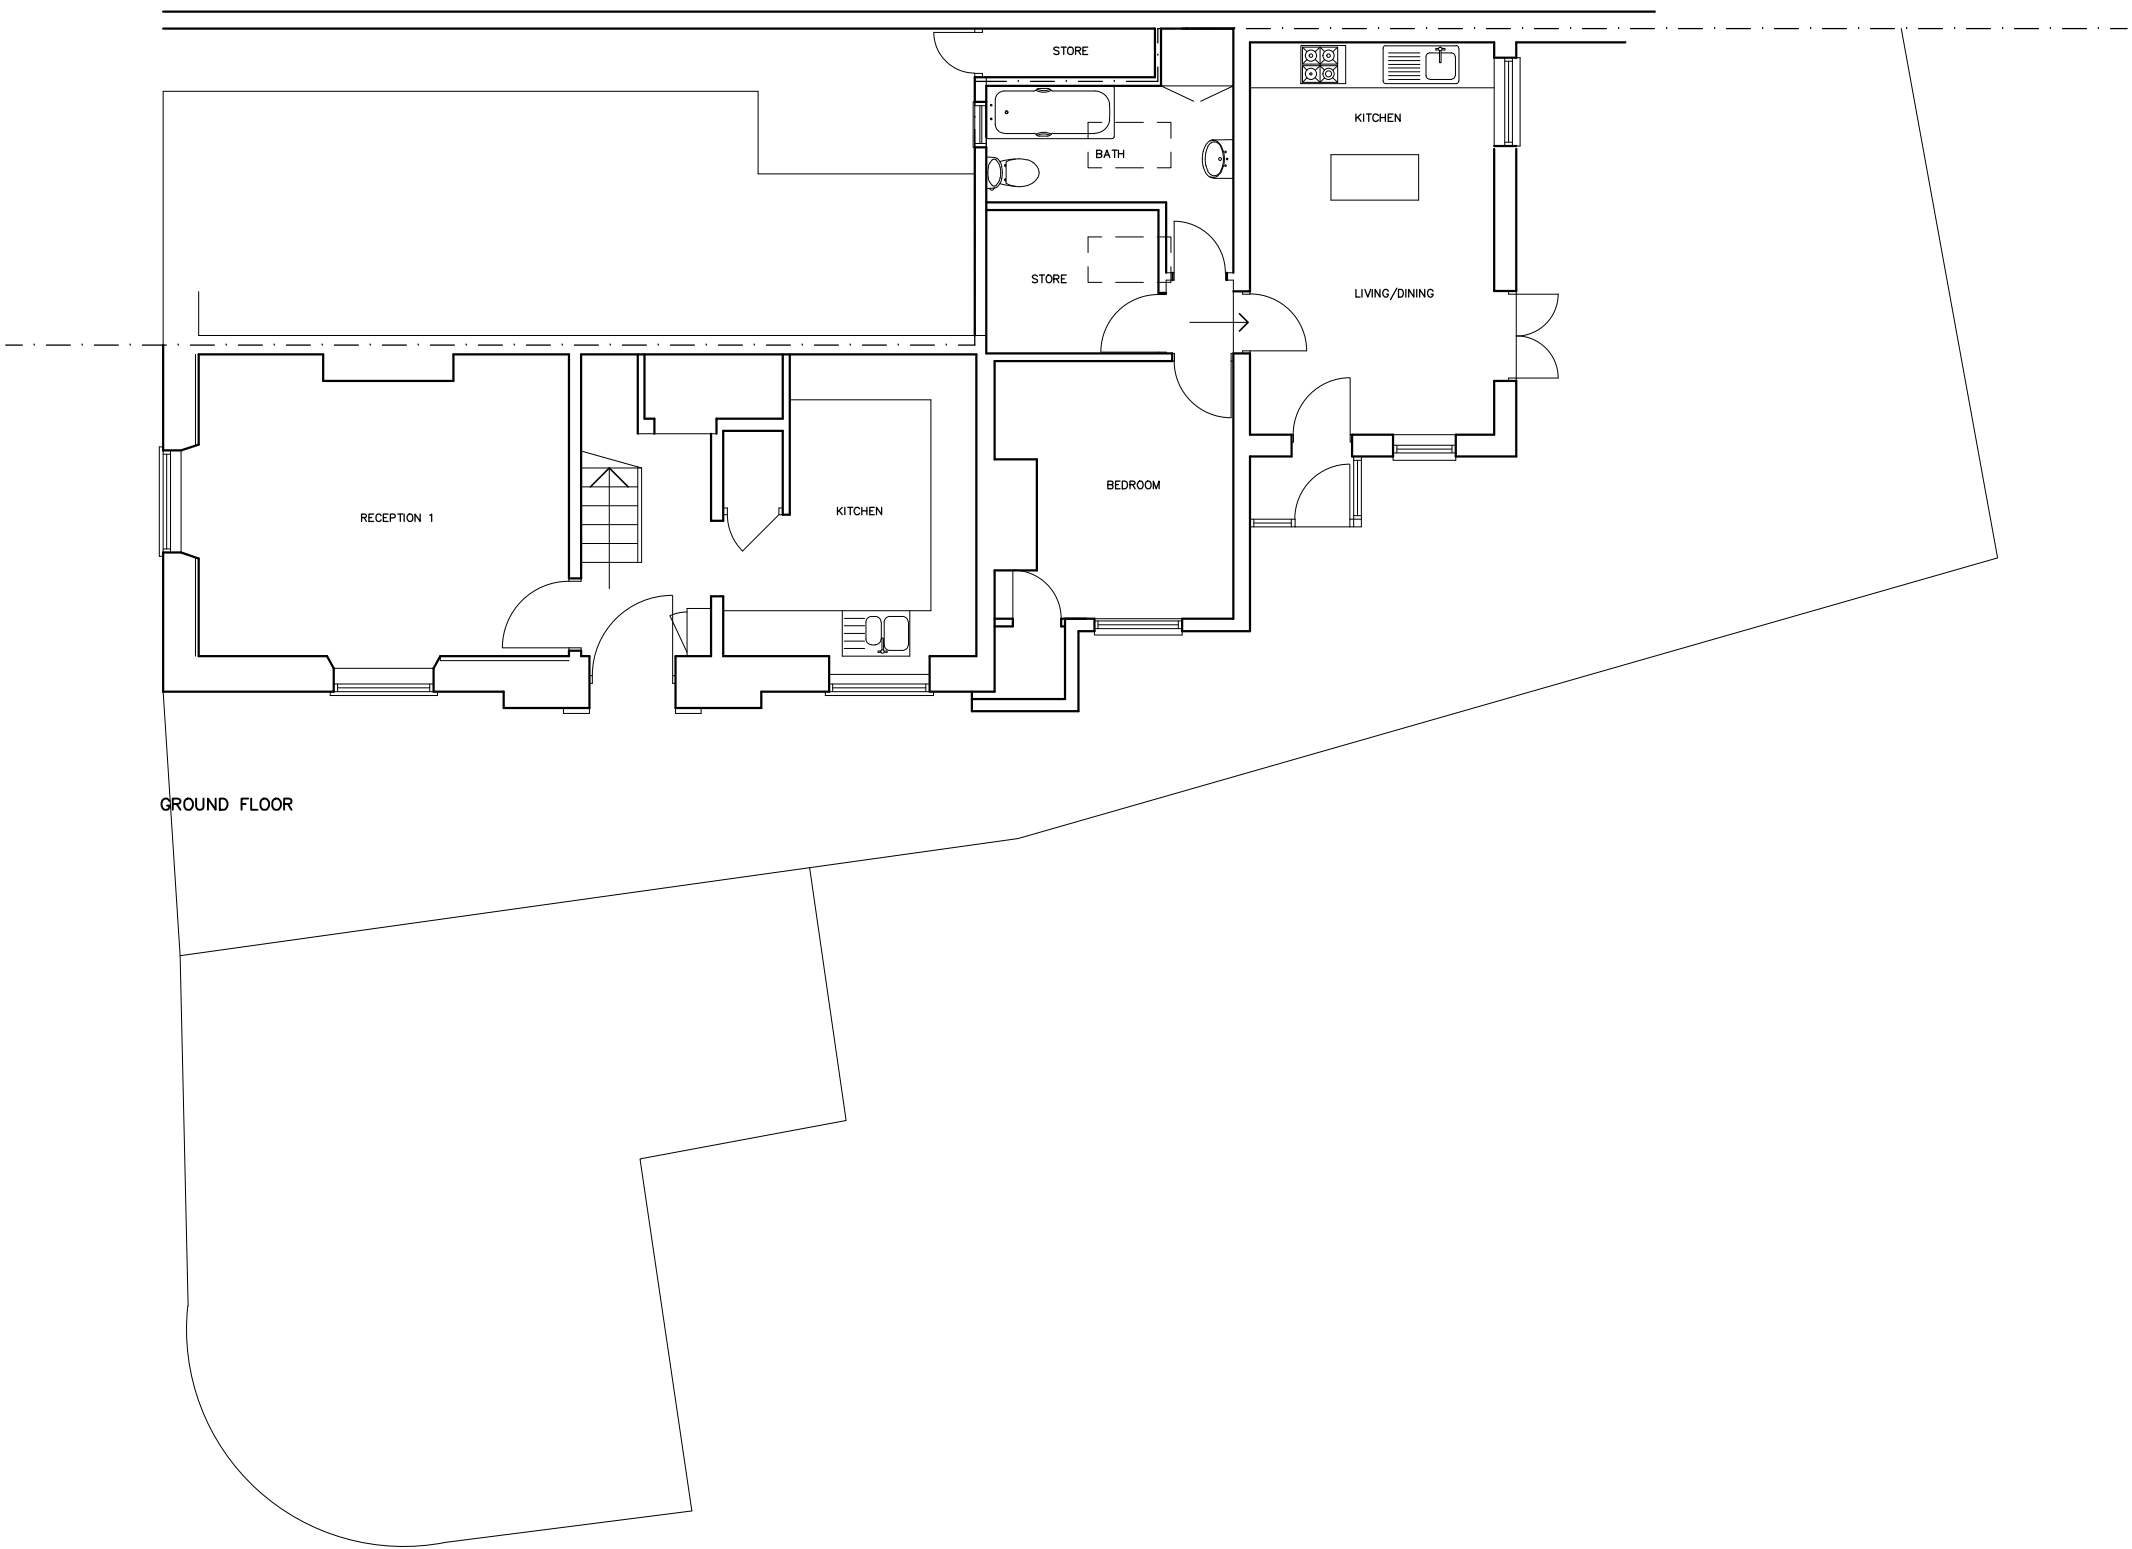

GROUND FLOOR

GROUND FLOOR PLAN

EXISTING