



PHYSICAL SCALE IN METERS @ 1:100

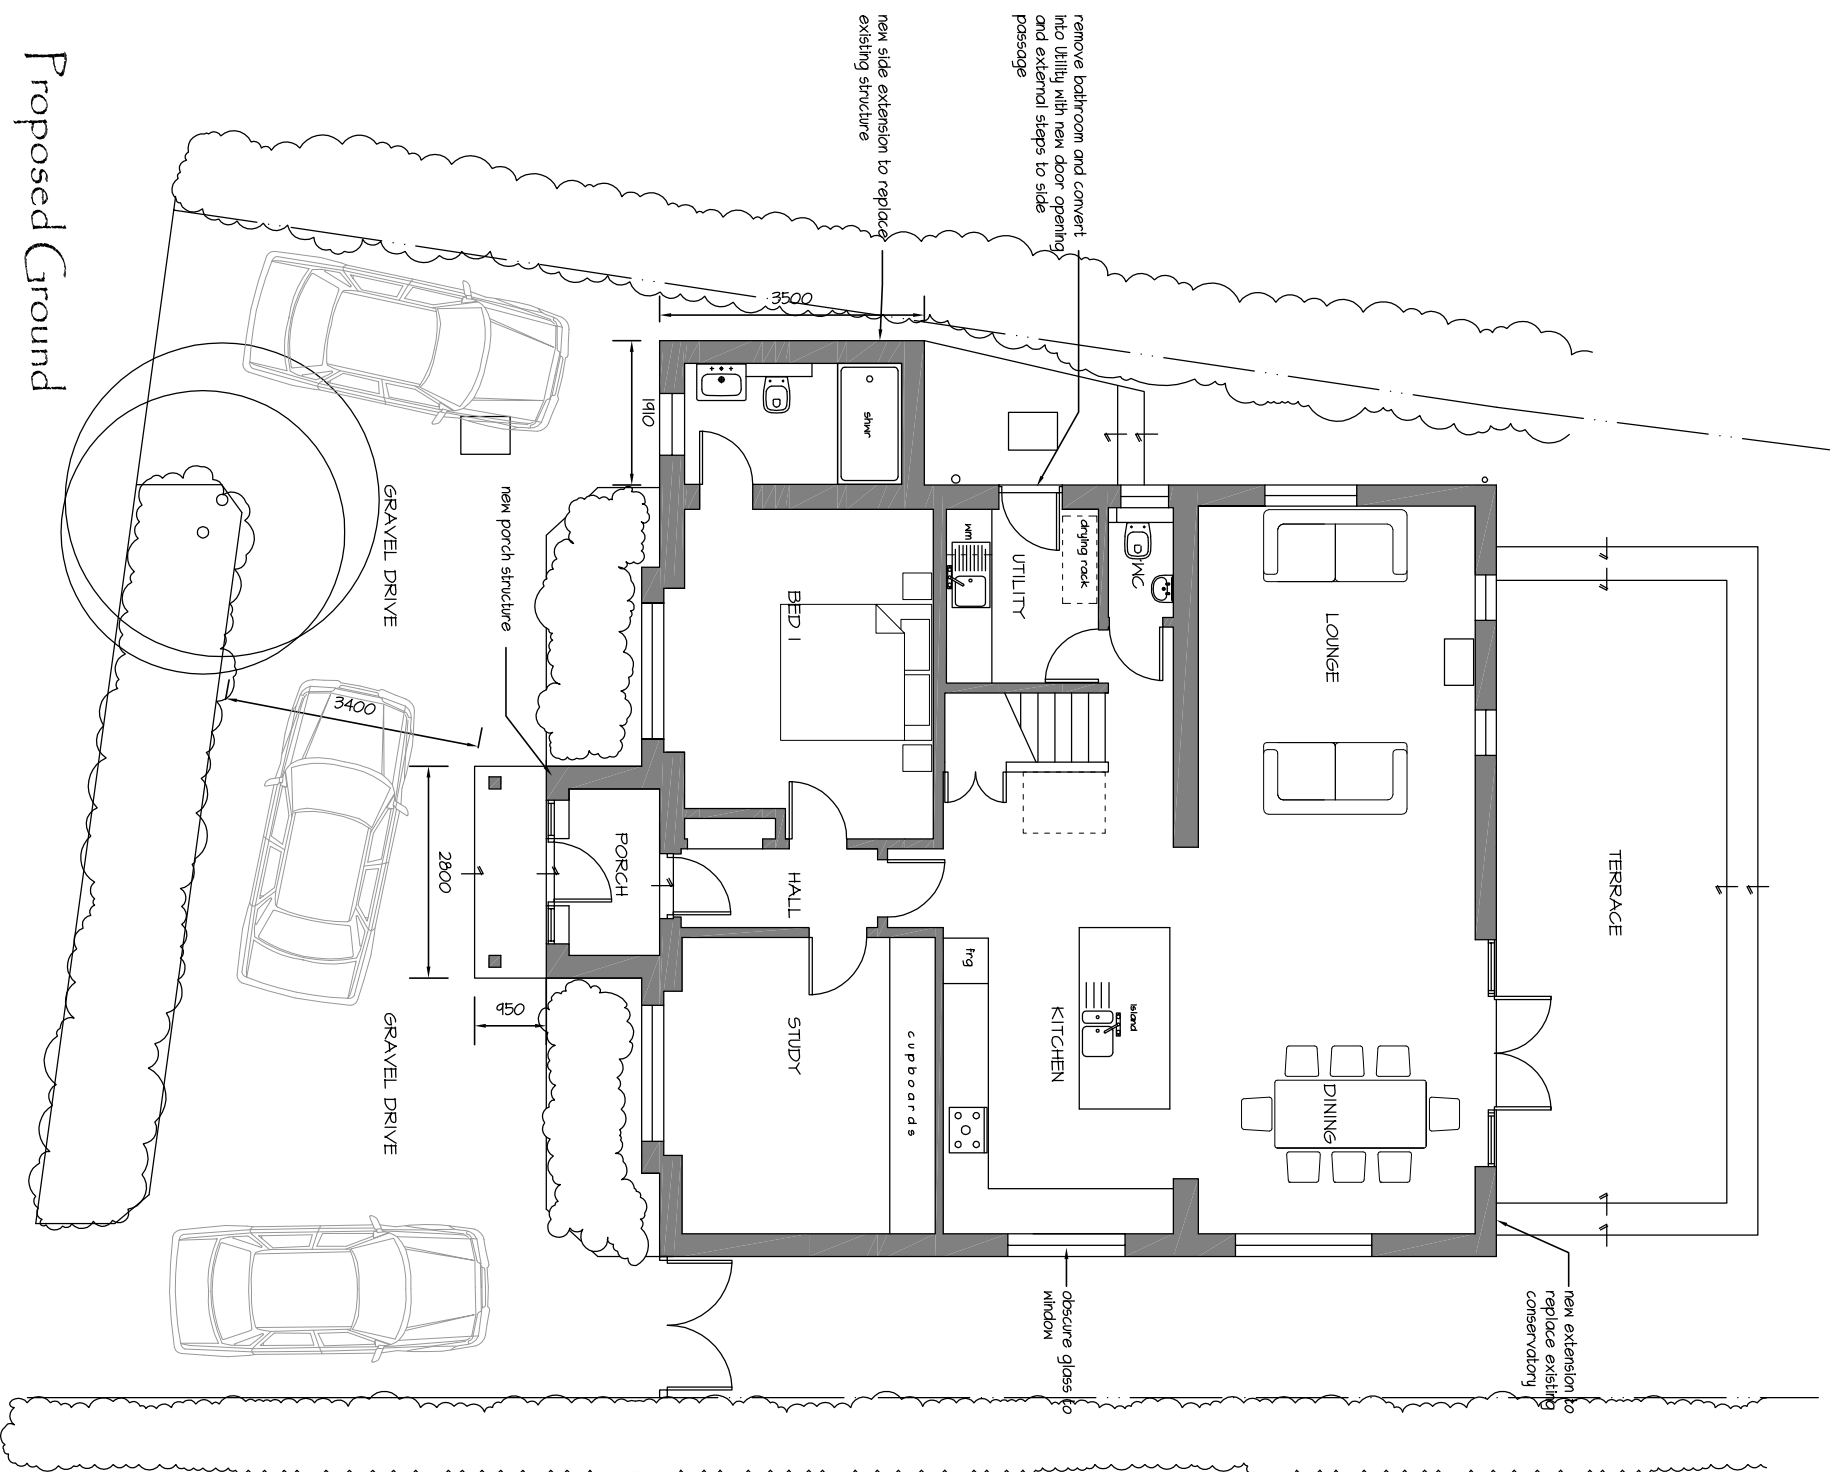

Proposed Ground

EXTENSION & ALTERATIONS - 58 Kings Road, Emsworth. PO10 7NU

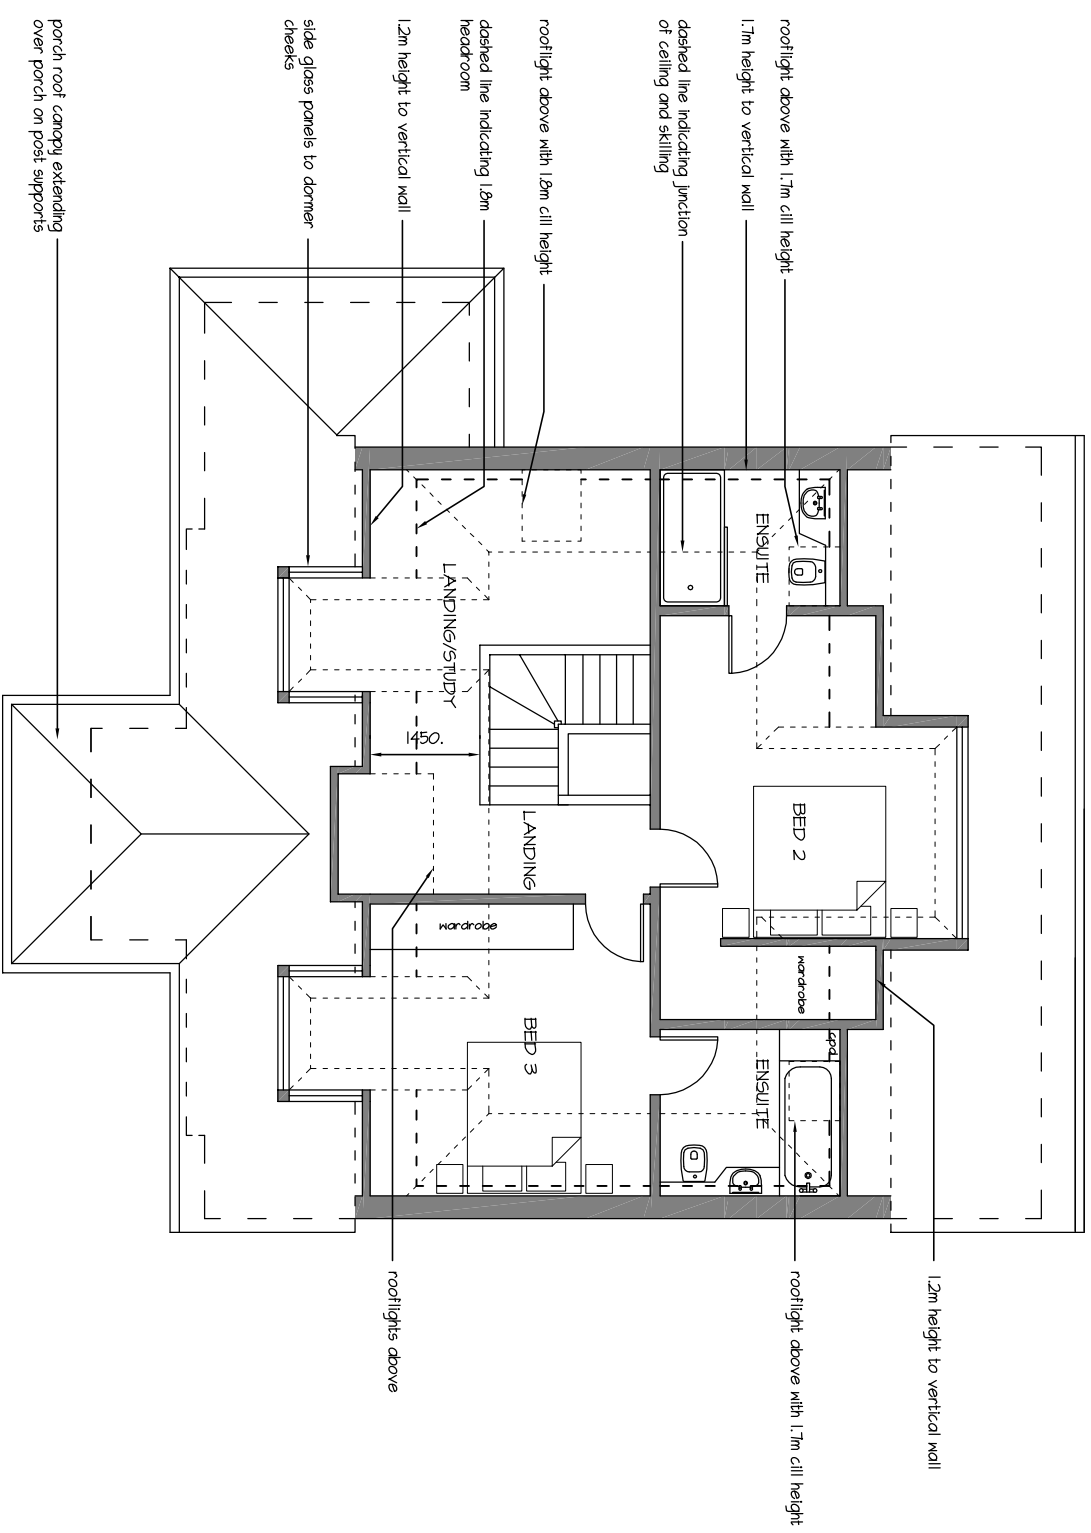

Proposed First



A: 11/01/2016 - Amended annotation/rooflight cill heights

mf designs ltd

Chartered Architects

52 King Street • Emsworth • Hampshire • PO10 7AZ

Director: Martin Farrer RIBA • Co Registration No.4507379



NOTES:
This drawing has been produced solely for PLANNING/DESIGN.
Do not Scale from this Drawing except for planning purposes.
Any drainage shown is presumed and to be checked on site
before commencement of works.
This drawing is the copyright of MF Designs Ltd.

Date: Jan 2016
Scale: 1:100

Job No: 3147
Drg No: P_01A