


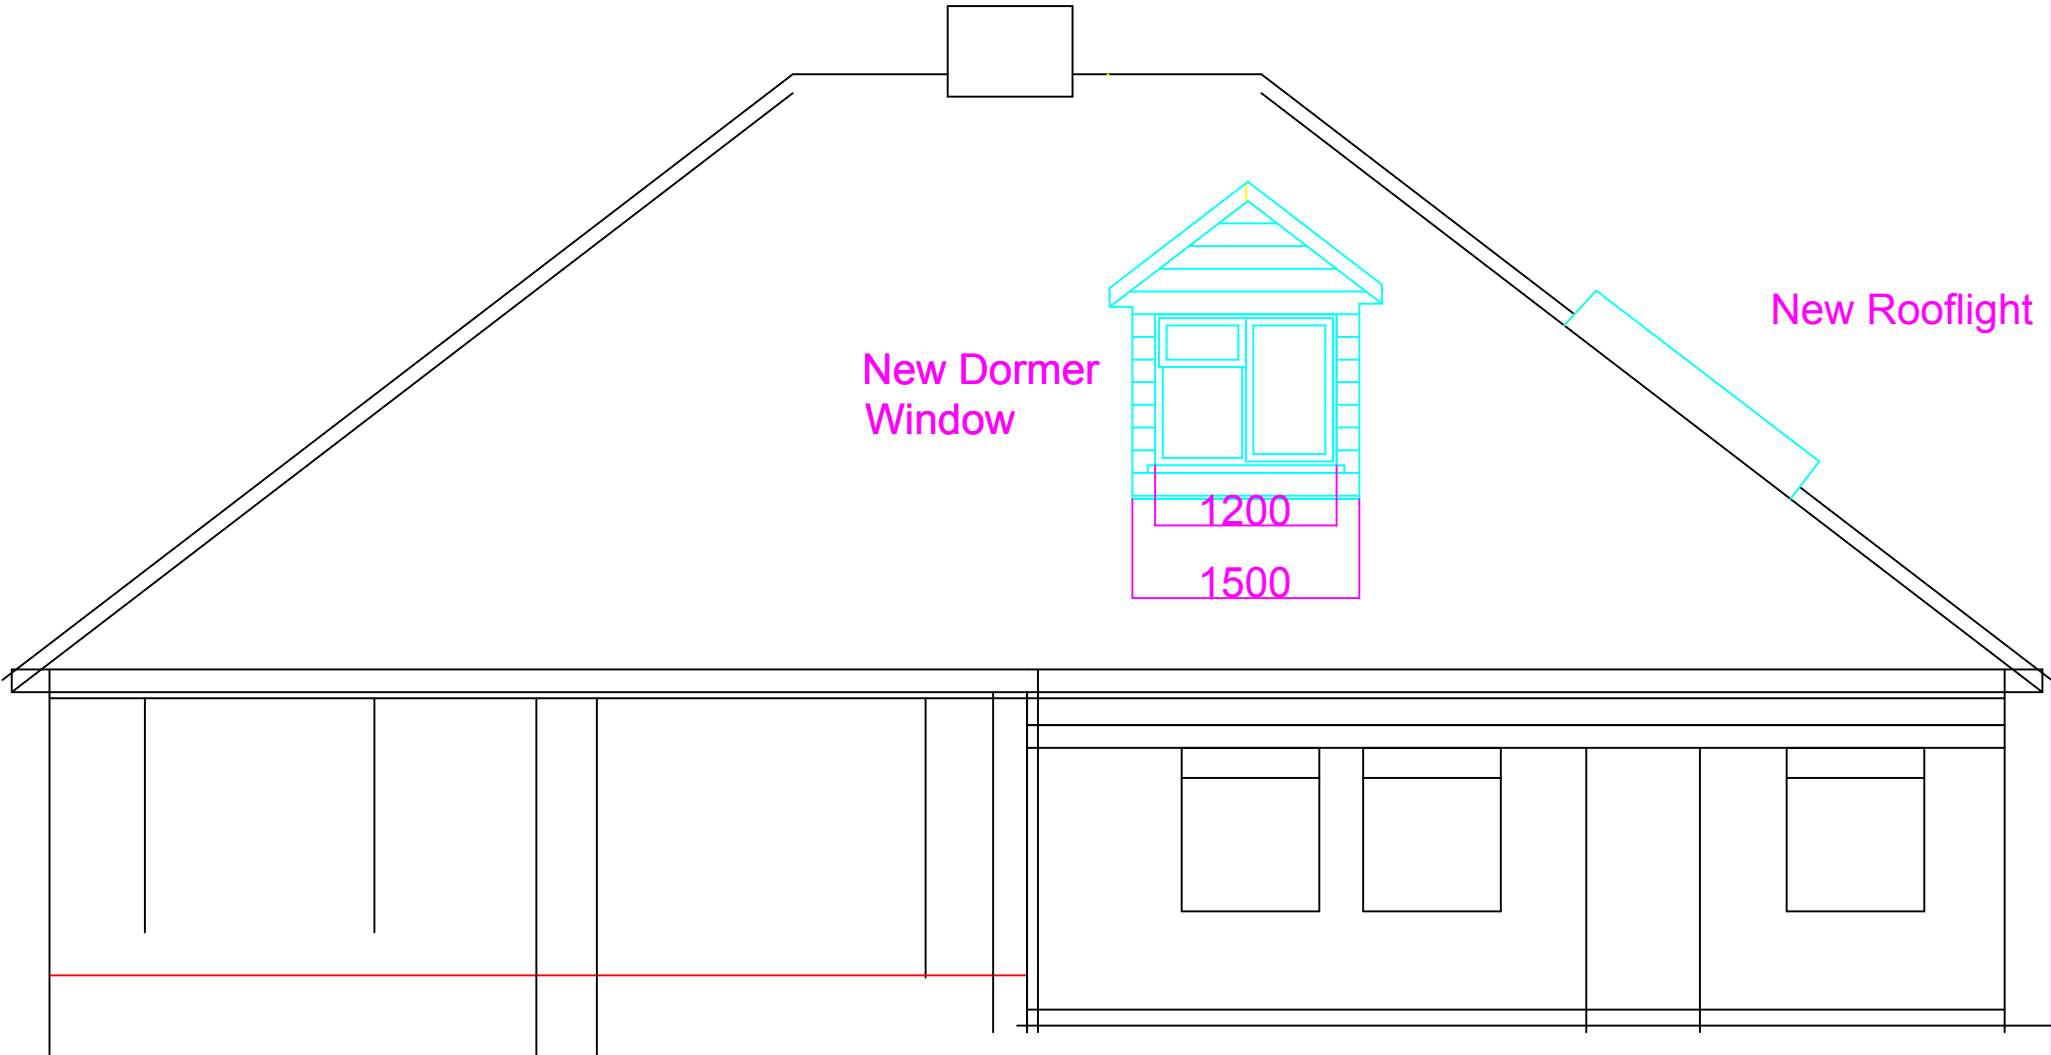



New Dormer Window

1200

1500

New Rooflight

NORTH WEST ELEVATION

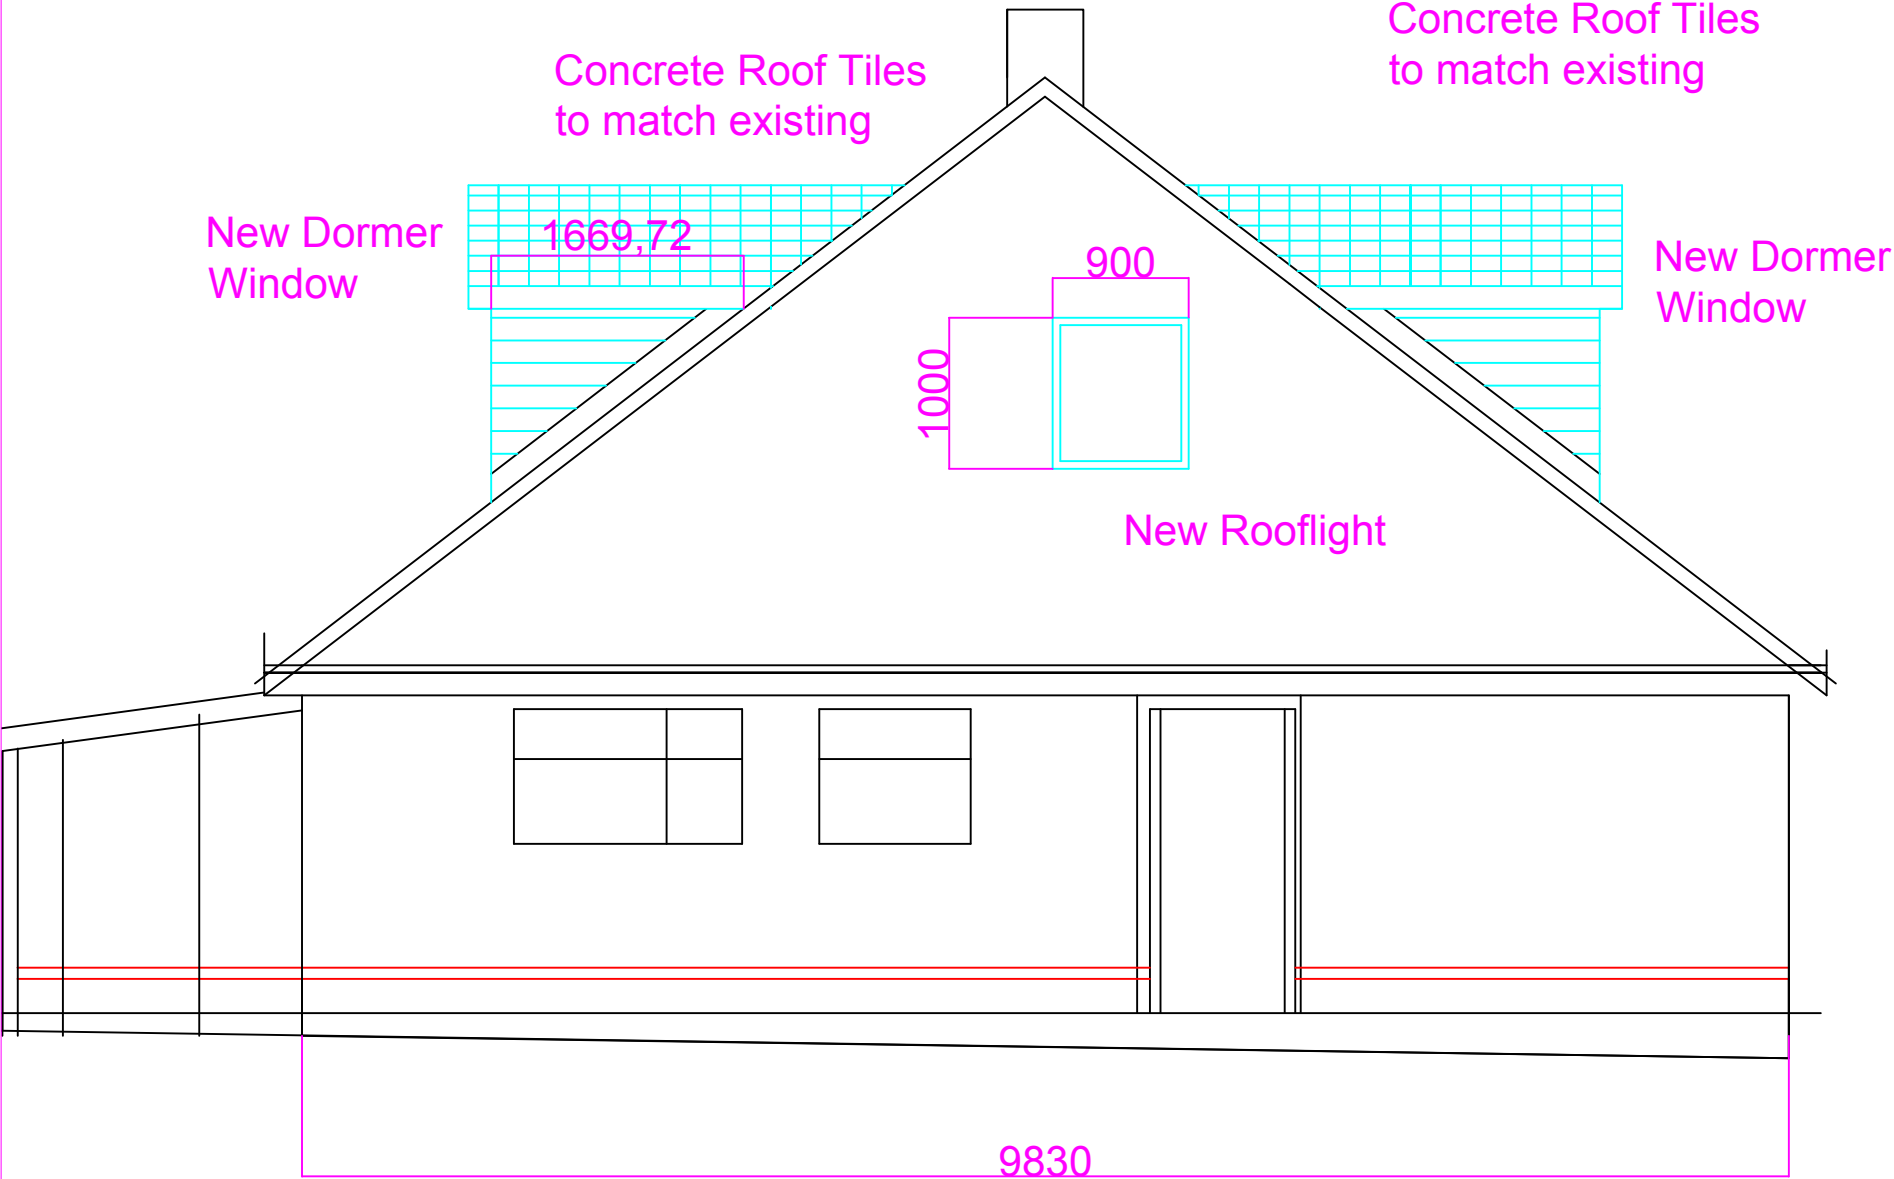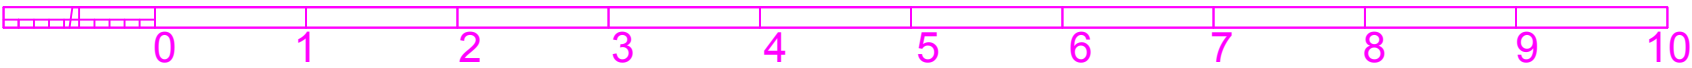

Concrete Roof Tiles to match existing

Concrete Roof Tiles to match existing

New Dormer Window

1669,72

900

New Dormer Window

1000

New Rooflight

9830