


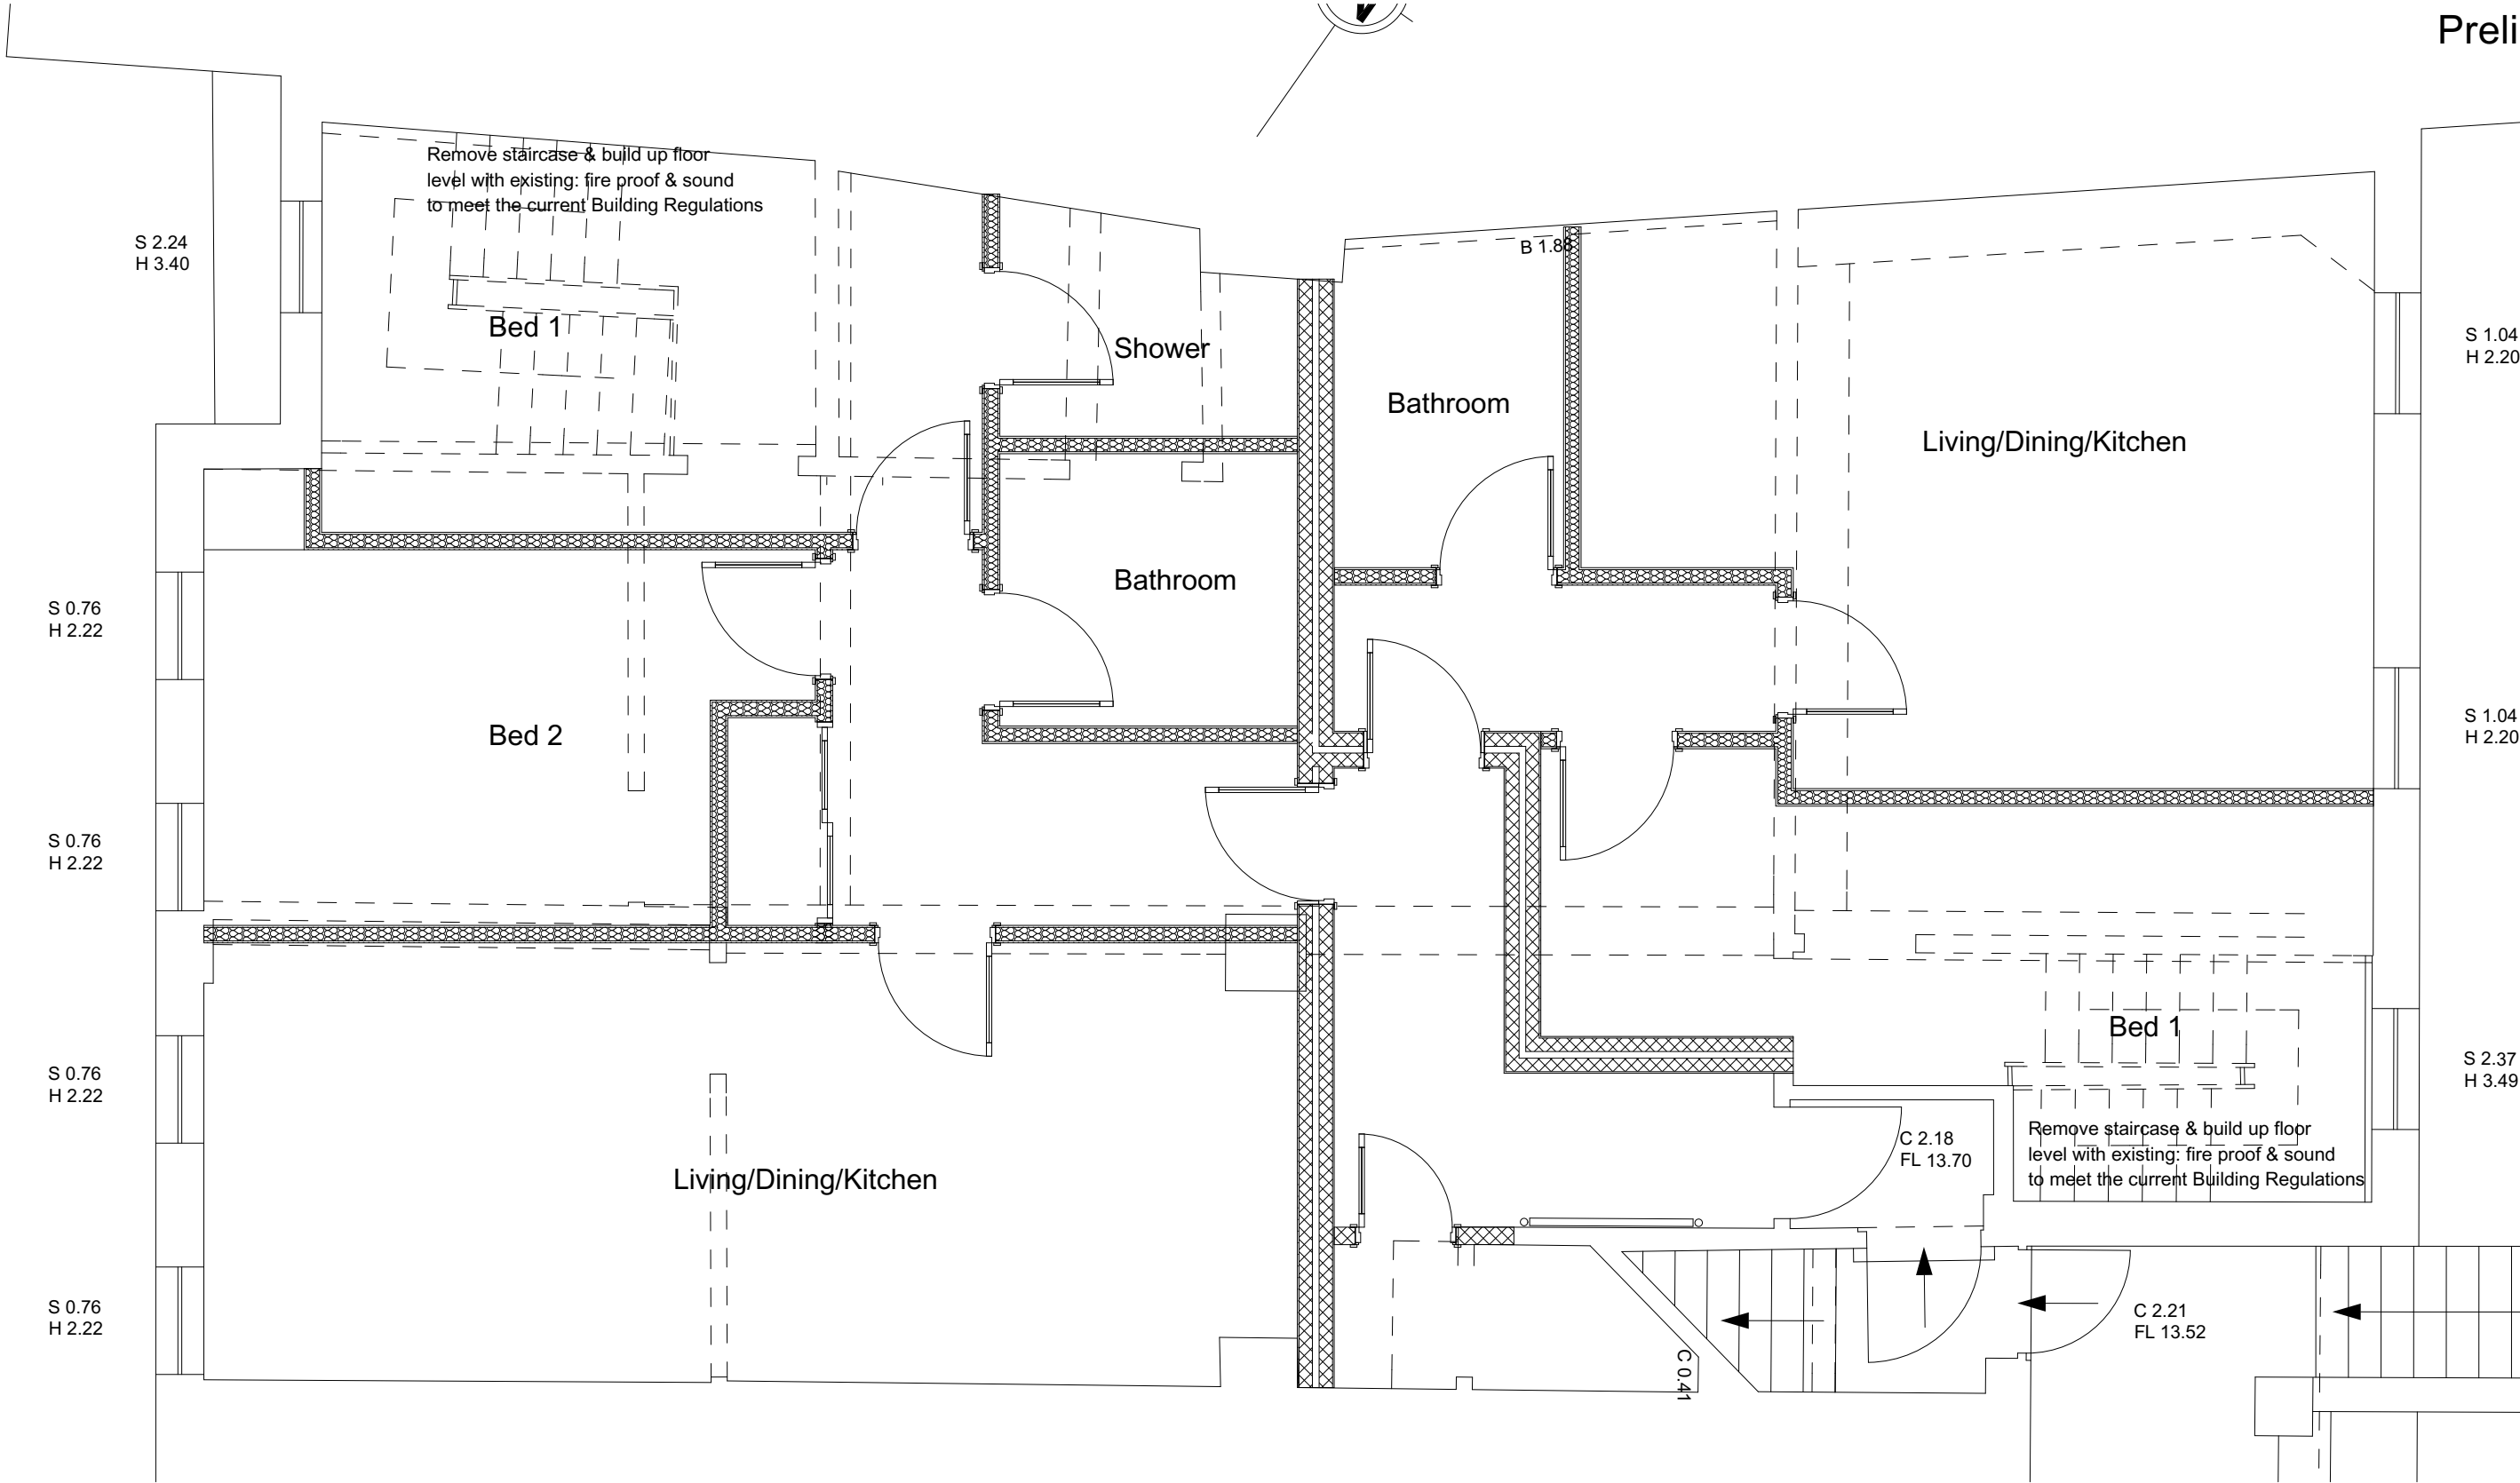

Unit 2, 120 West Heath Road, London NW3 7TX. Telephone: 020 8455 0010, email: mail@citadel-dd.co

10 - 12 High Street, Emsworth Hamshire			
Propose First Floor Plan			
scale	date	drawn	no.
1: 50 @ A3	Feb 2015	MIK	1501-SK- 04

