




Extg North West Elev.



Extg South West Elev.



Extg South East Elev.

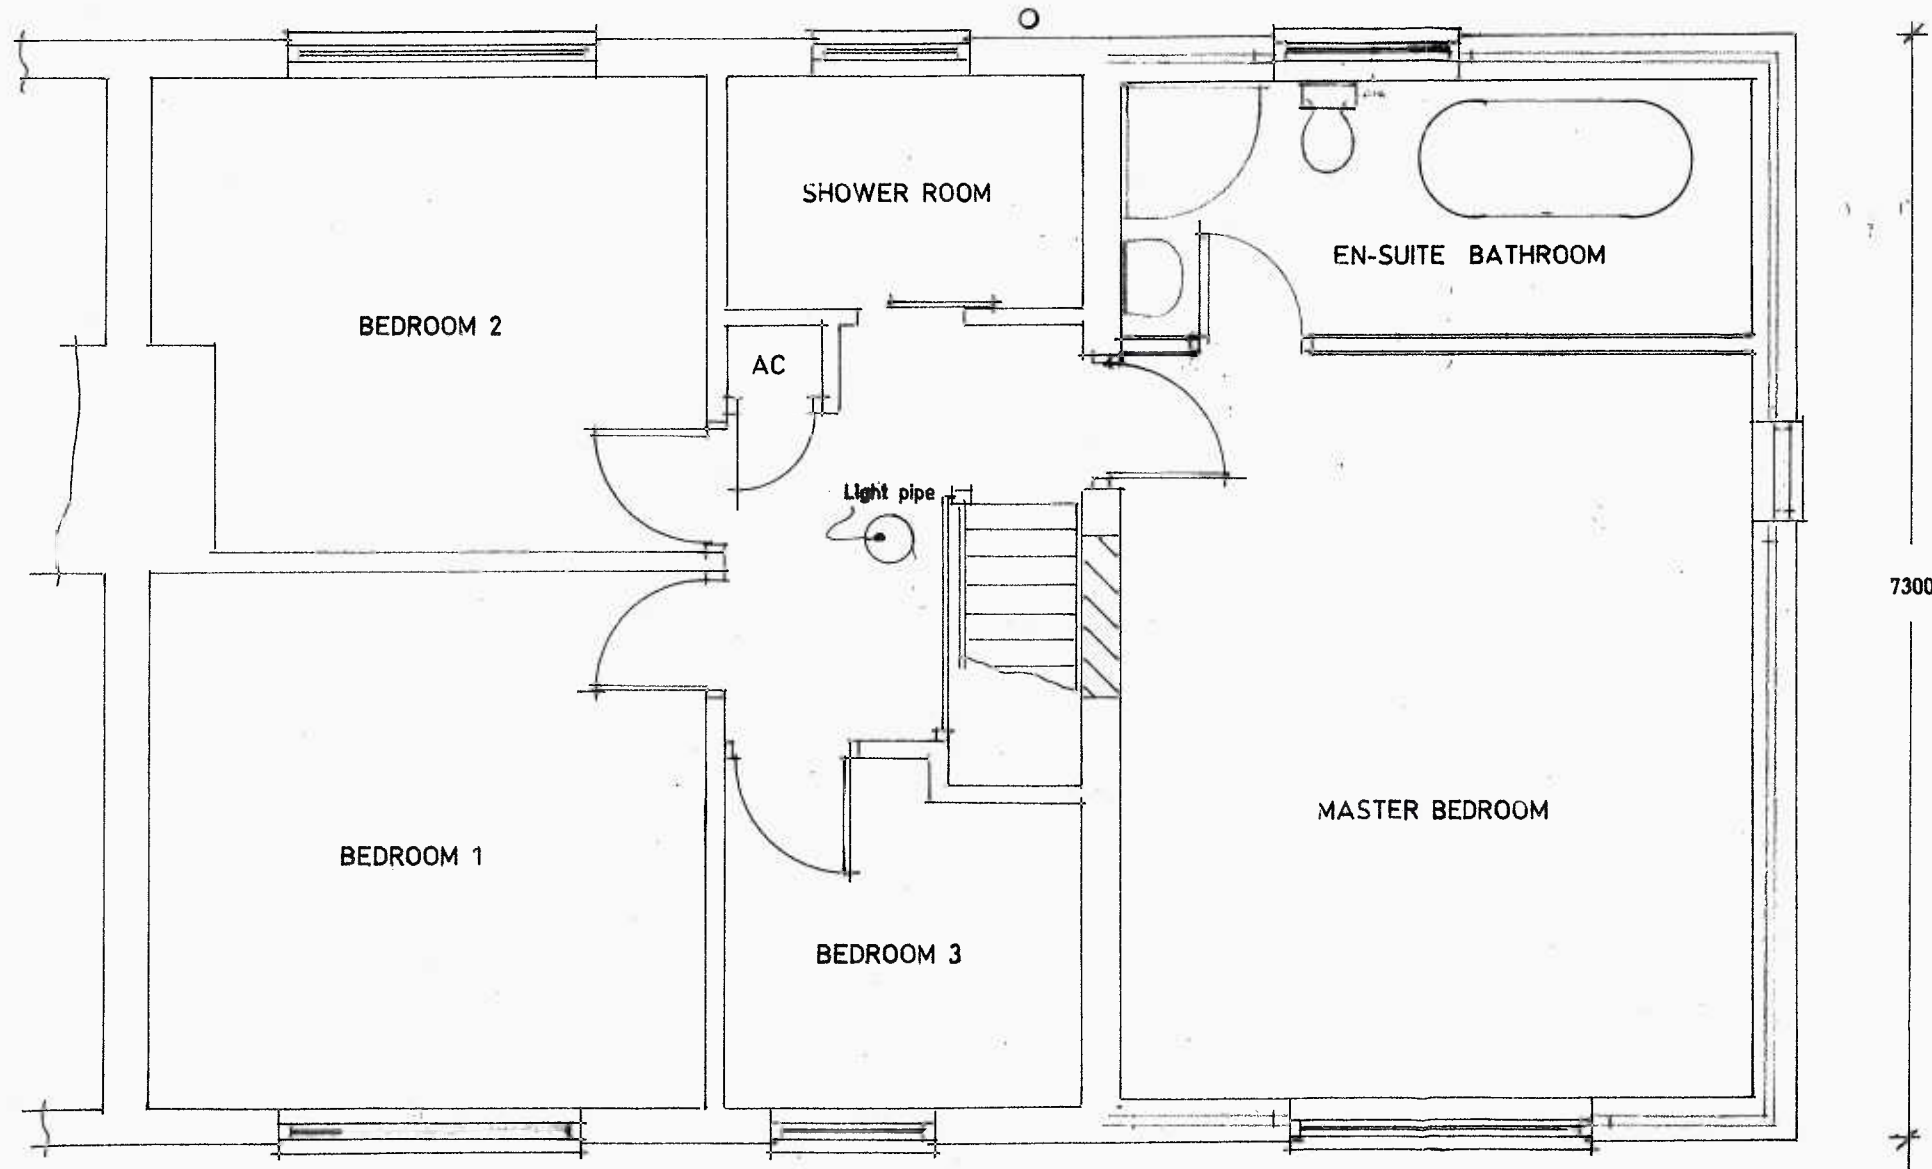

First Floor Layout.

**Proposed 2 storey side extension
at 46 Battens Way, Leigh Park,
Havant, Hants. PO9 2DY**

Mrs S. Chivers

Scale 1:50 1:100

Date September 2014

A3 Drawing Number

2

Revision

A B