34e Aston Road

HAVANT BOROUGH COUNCIL
- 8 JUN 2015
RECEIVED

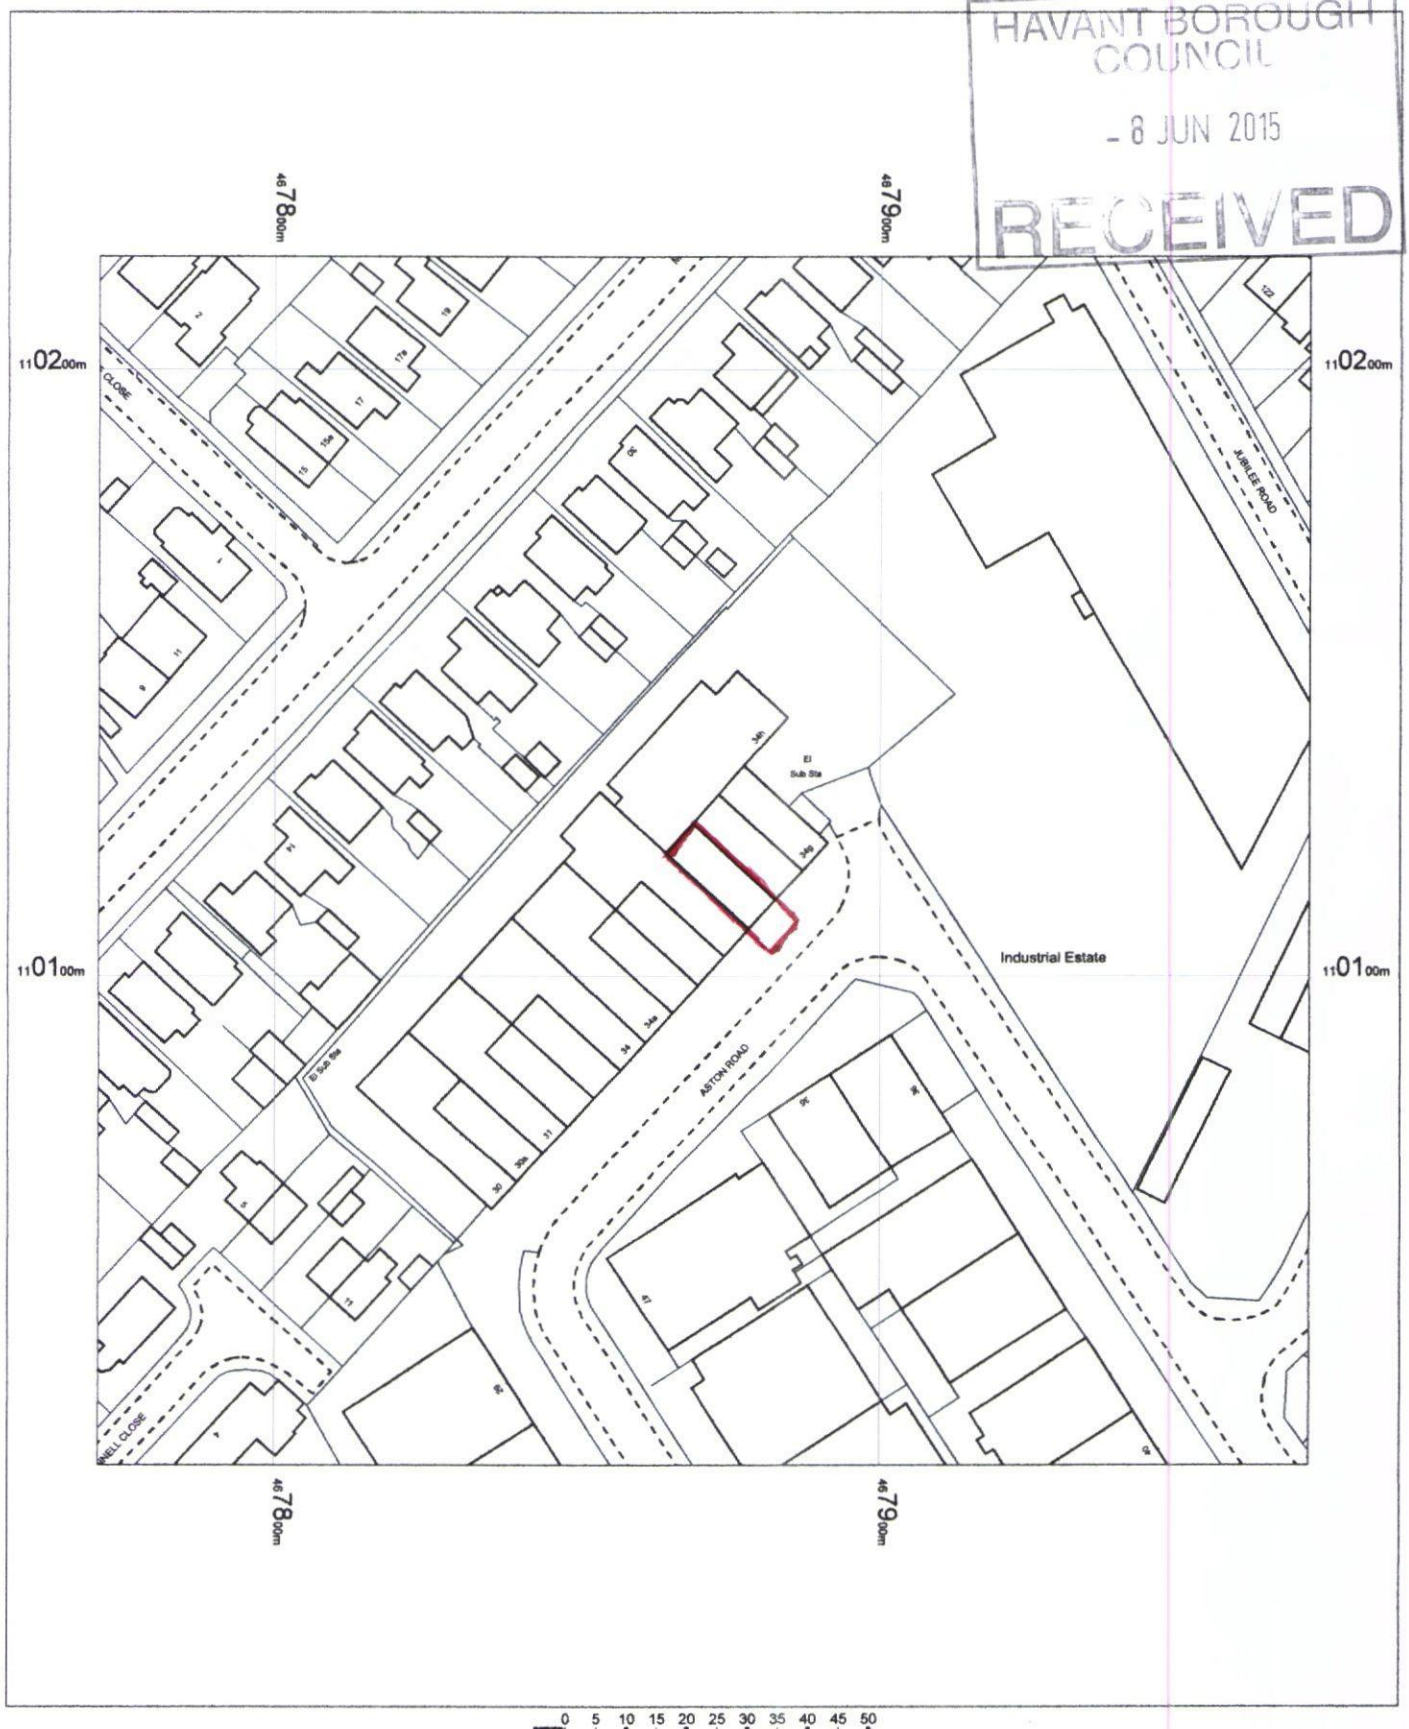

N

OS MasterMap 1250/2500/10000 scale
01 June 2015, ID: BLJT-00433860
www.planningapplicationmaps.co.uk

1:1250 scale print at A4, Centre: 467871 E, 110119 N

©Crown Copyright Ordnance Survey. Licence no. 100051661

Mapping sourced from Ordnance Survey

bluejet mapping