

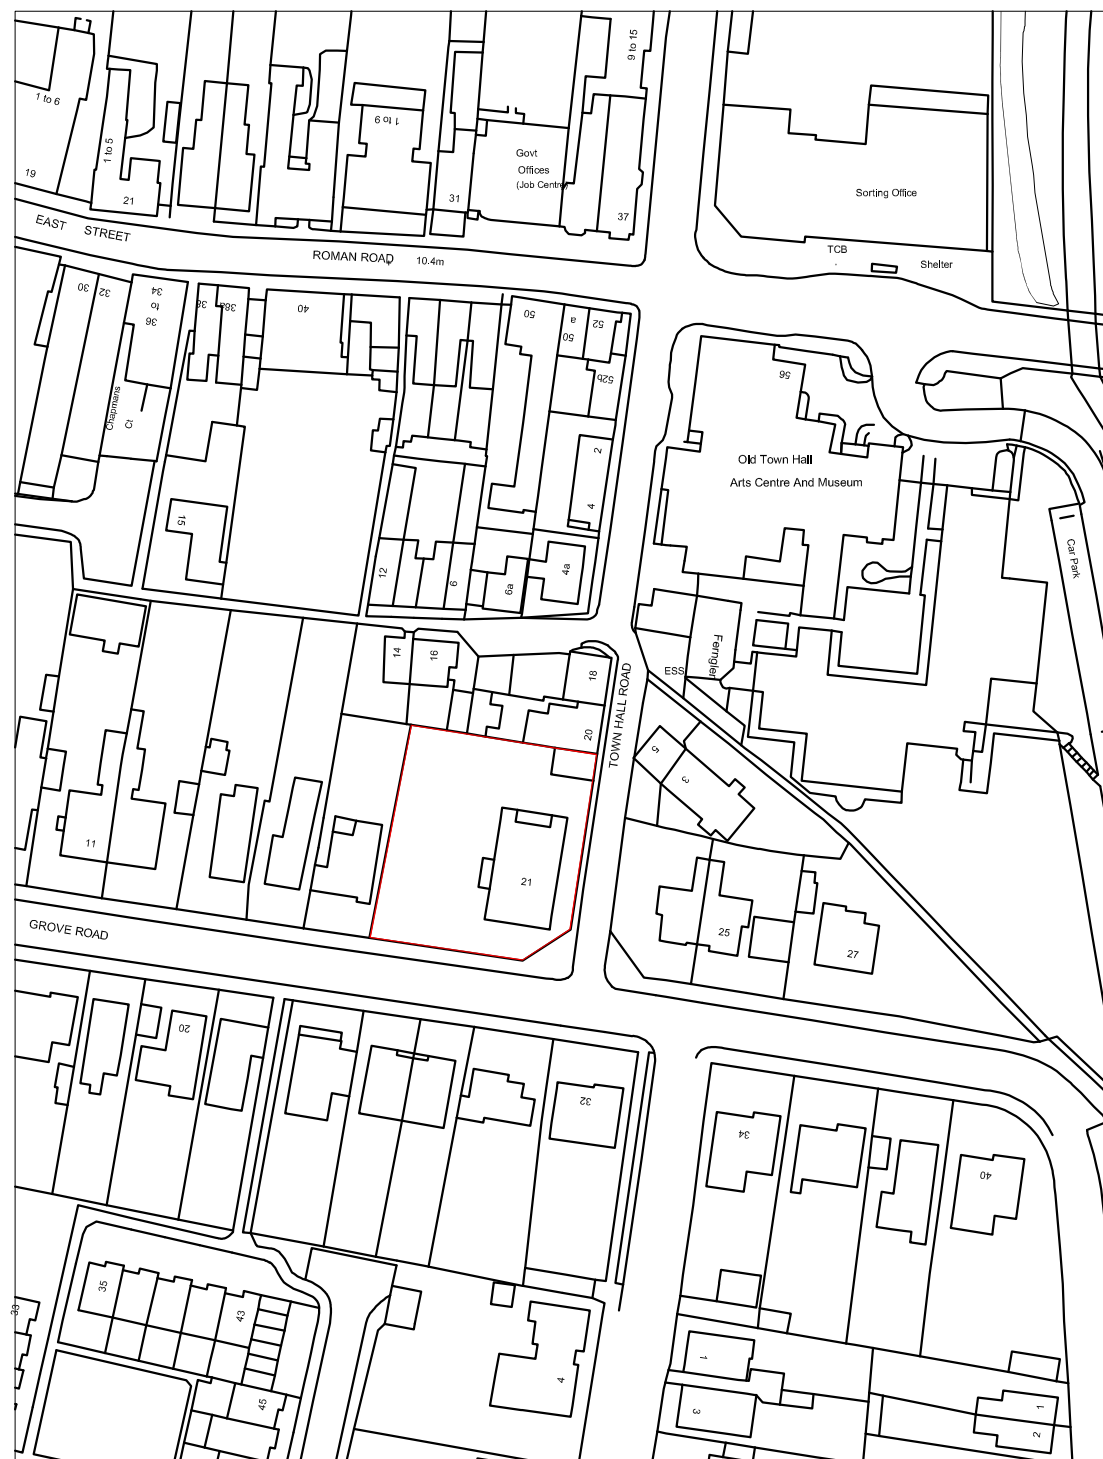


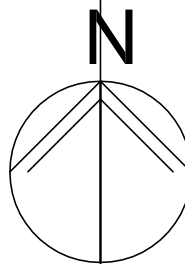

LOCATION PLAN 1:1250

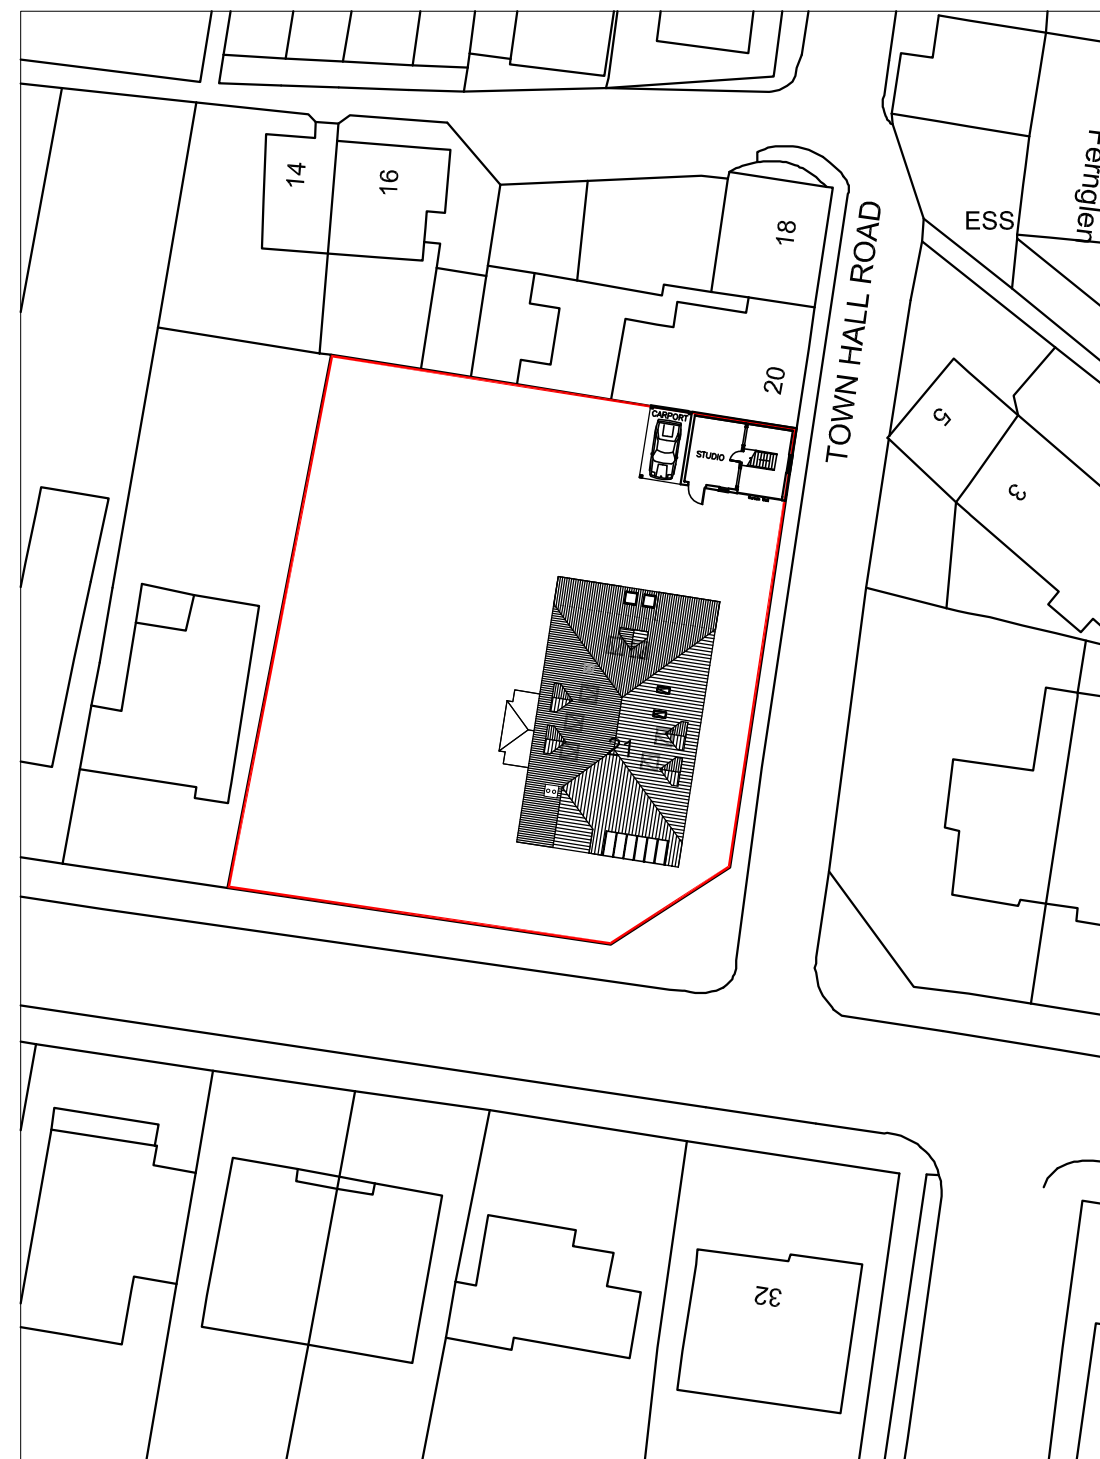


BLOCK PLAN 1:500

48 Laburnum Grove
North End
PO2 0EP

SITE PLANS



Revisions
A.
B.
C.
D.

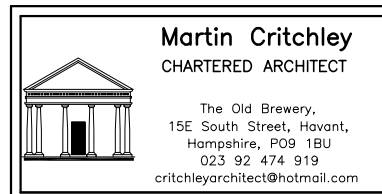

Scale A3 = AS SHOWN
Date 07/01/16
Drawn OS

1601-101⁰

© Crown Copyright
All rights reserved.
Reproduced by Permission.
Licence No. 100046837

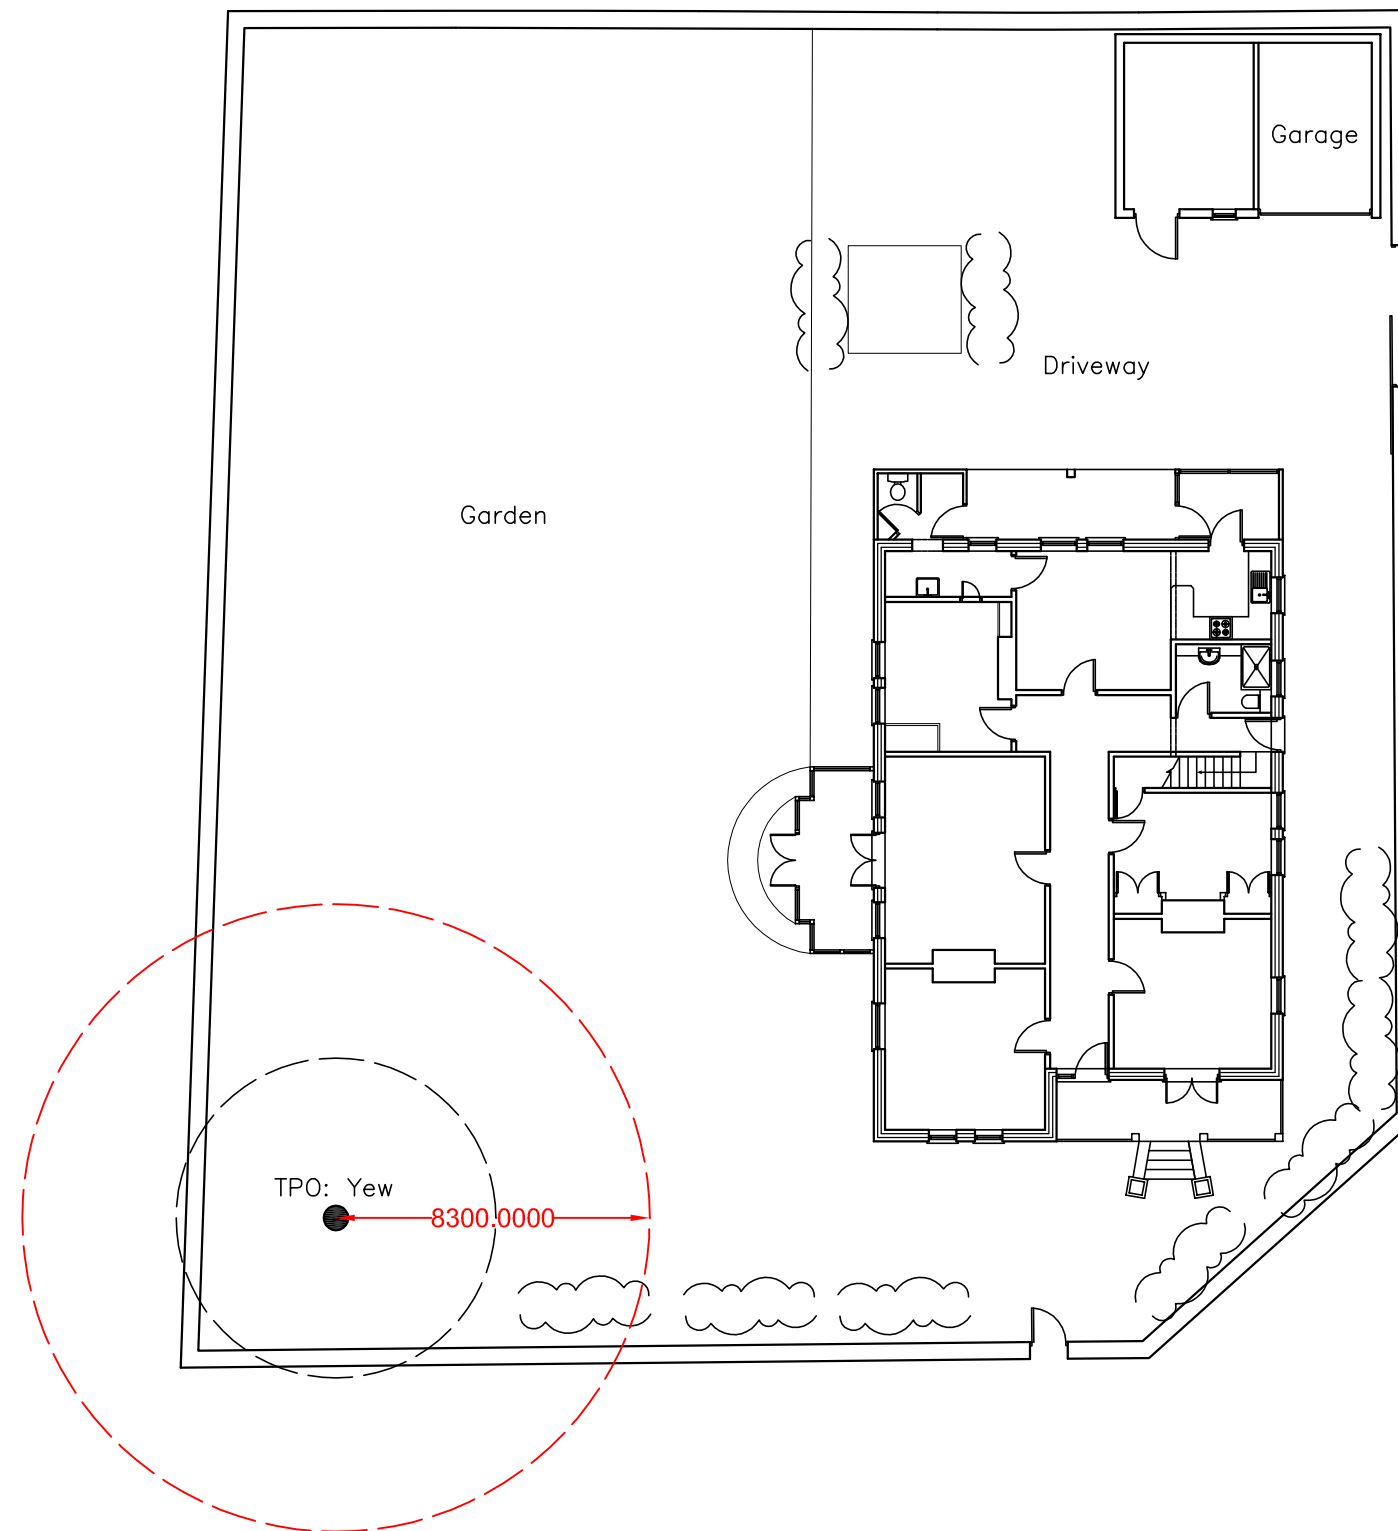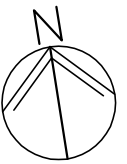

21 Grove Road
Havant
PO9 1AR

SITE PLAN

Revisions


- A.
- B.
- C.




Scale A3 = 1:200
Drawn SAR
Date 26/01/16

1607-201⁰



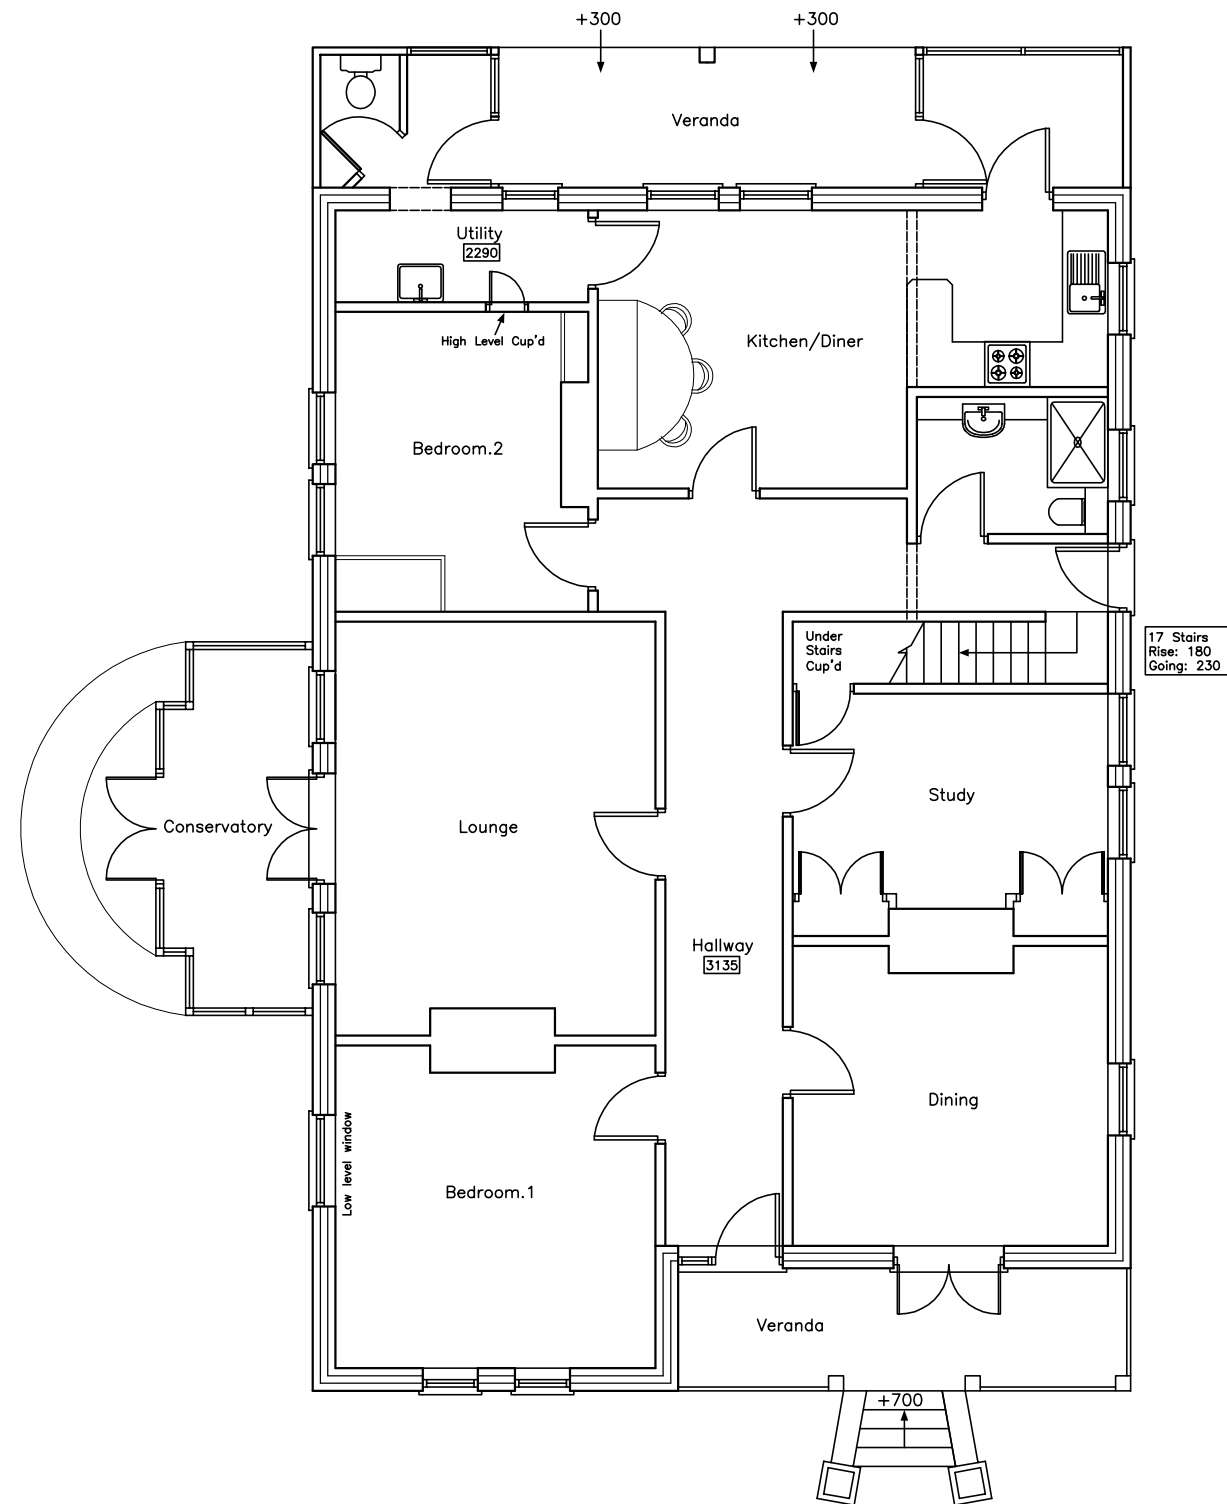

GROUND

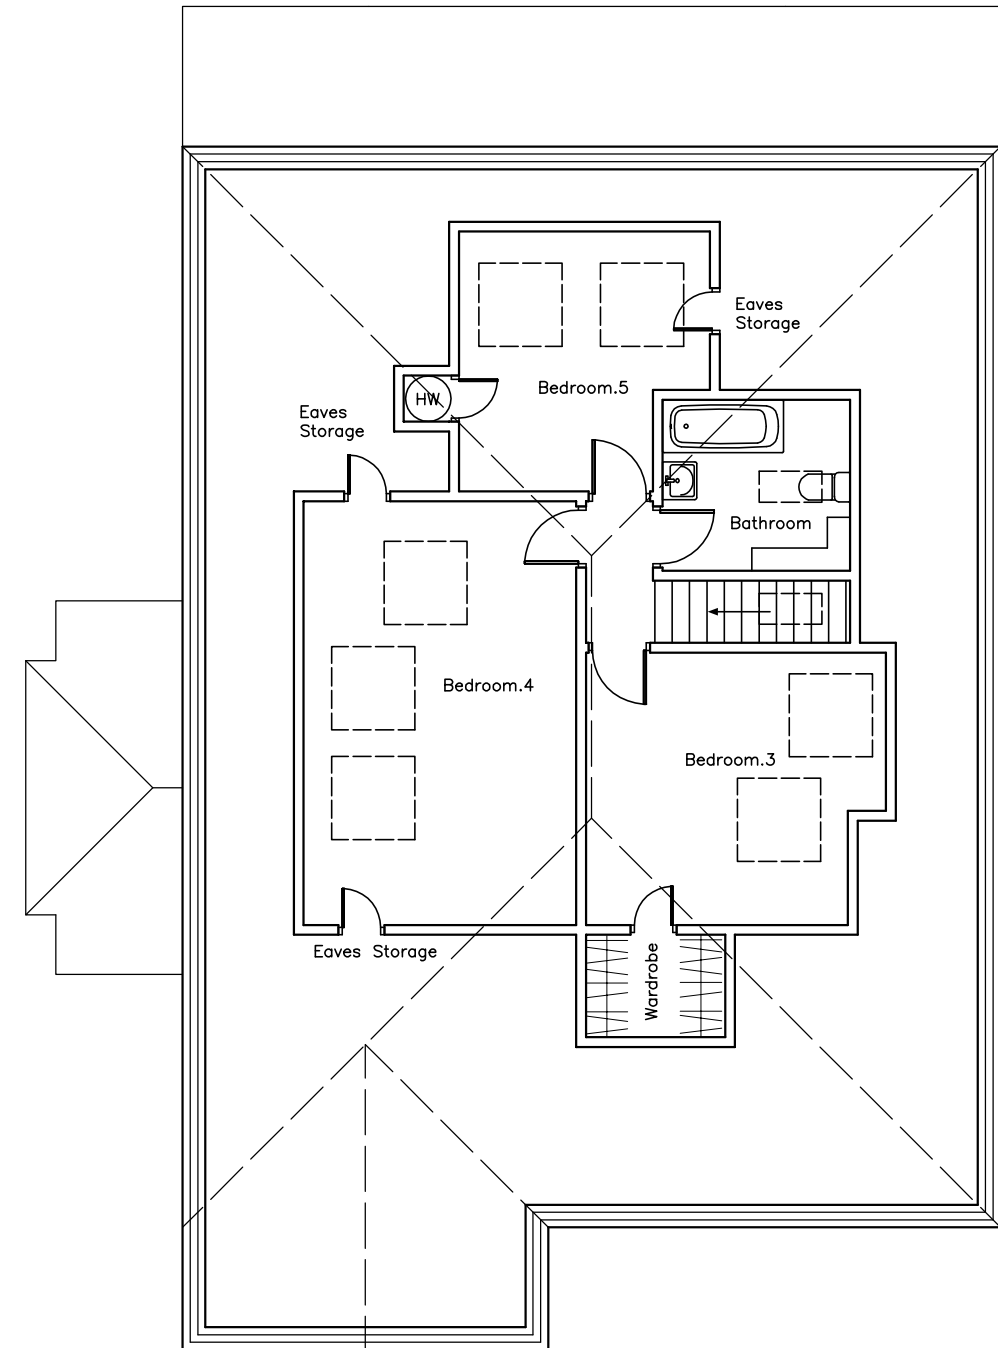


FIRST

21 Grove Road
Havant
PO9 1AR

SURVEY PLANS

Revisions
A.

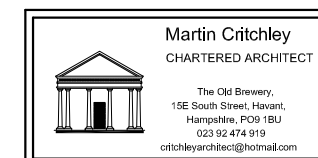

Scale A3 = 1:100
Drawn SAR
Date 25/01/16



1607-202⁰

metres


10

20


30

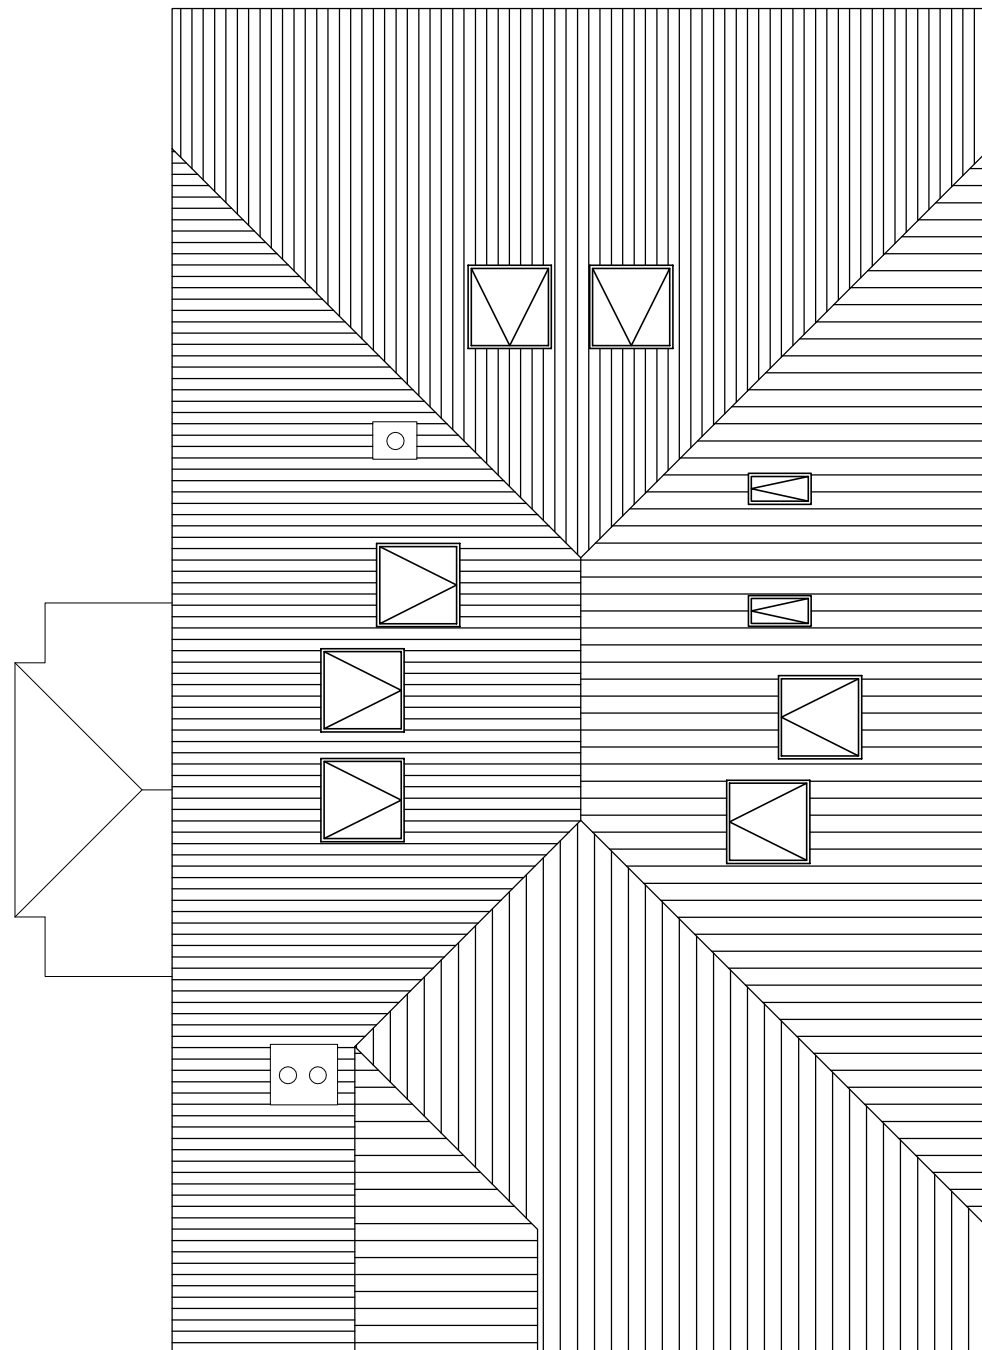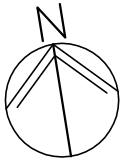

ROOF

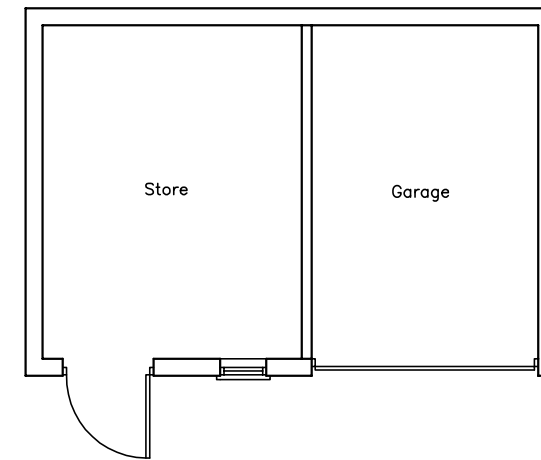

GROUND

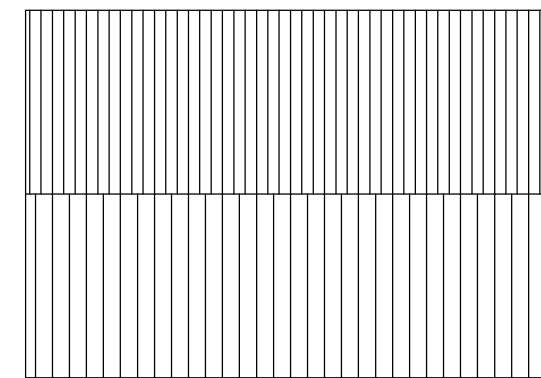


ROOF

21 Grove Road
Havant
PO9 1AR

SURVEY PLANS

Revisions
A.

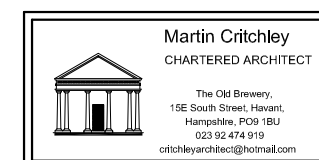

Scale A3 = 1:100
Drawn SAR
Date 25/01/16


1607-203⁰

metres

10

20

30

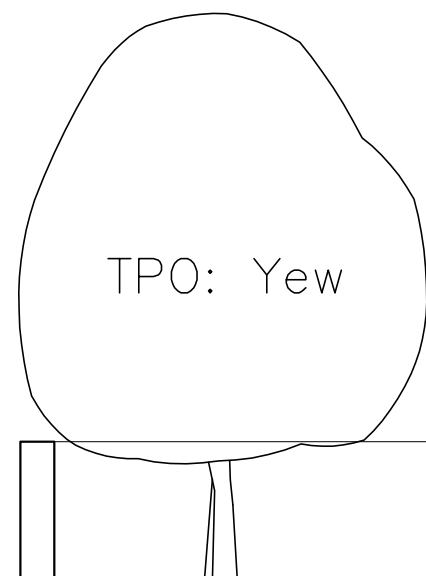

TPO: Yew



SOUTH




EAST

21 Grove Road
Havant
PO9 1AR

EXISTING
ELEVATIONS

Revisions
A.

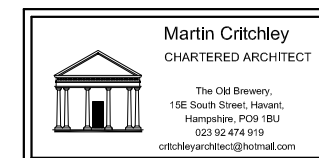

Scale A3 = 1:100
Drawn SAR
Date 26/01/16


metres

10

20

30

1607-301⁰

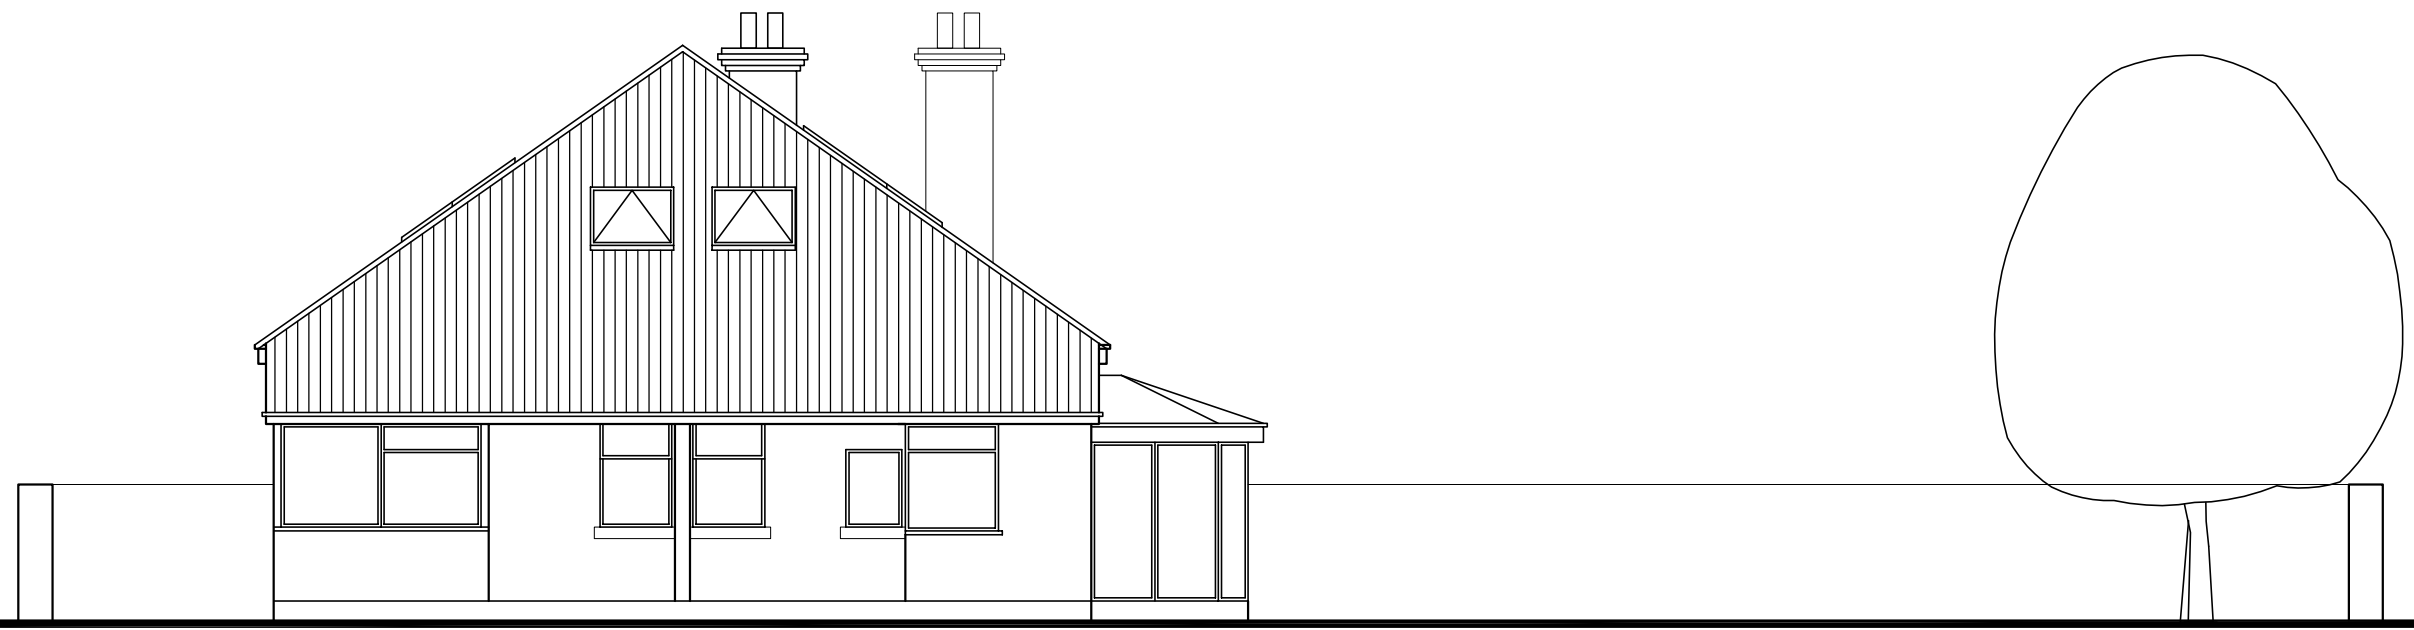

NORTH



WEST

21 Grove Road
Havant
PO9 1AR


EXISTING
ELEVATIONS


Revisions
A.



Scale A3 = 1:100
Drawn SAR
Date 26/01/16

1607-302⁰

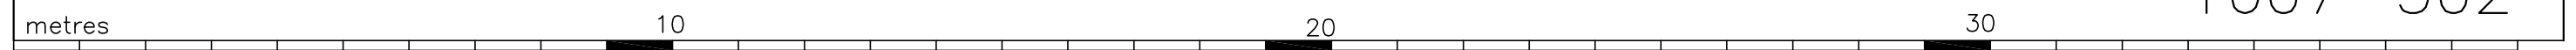

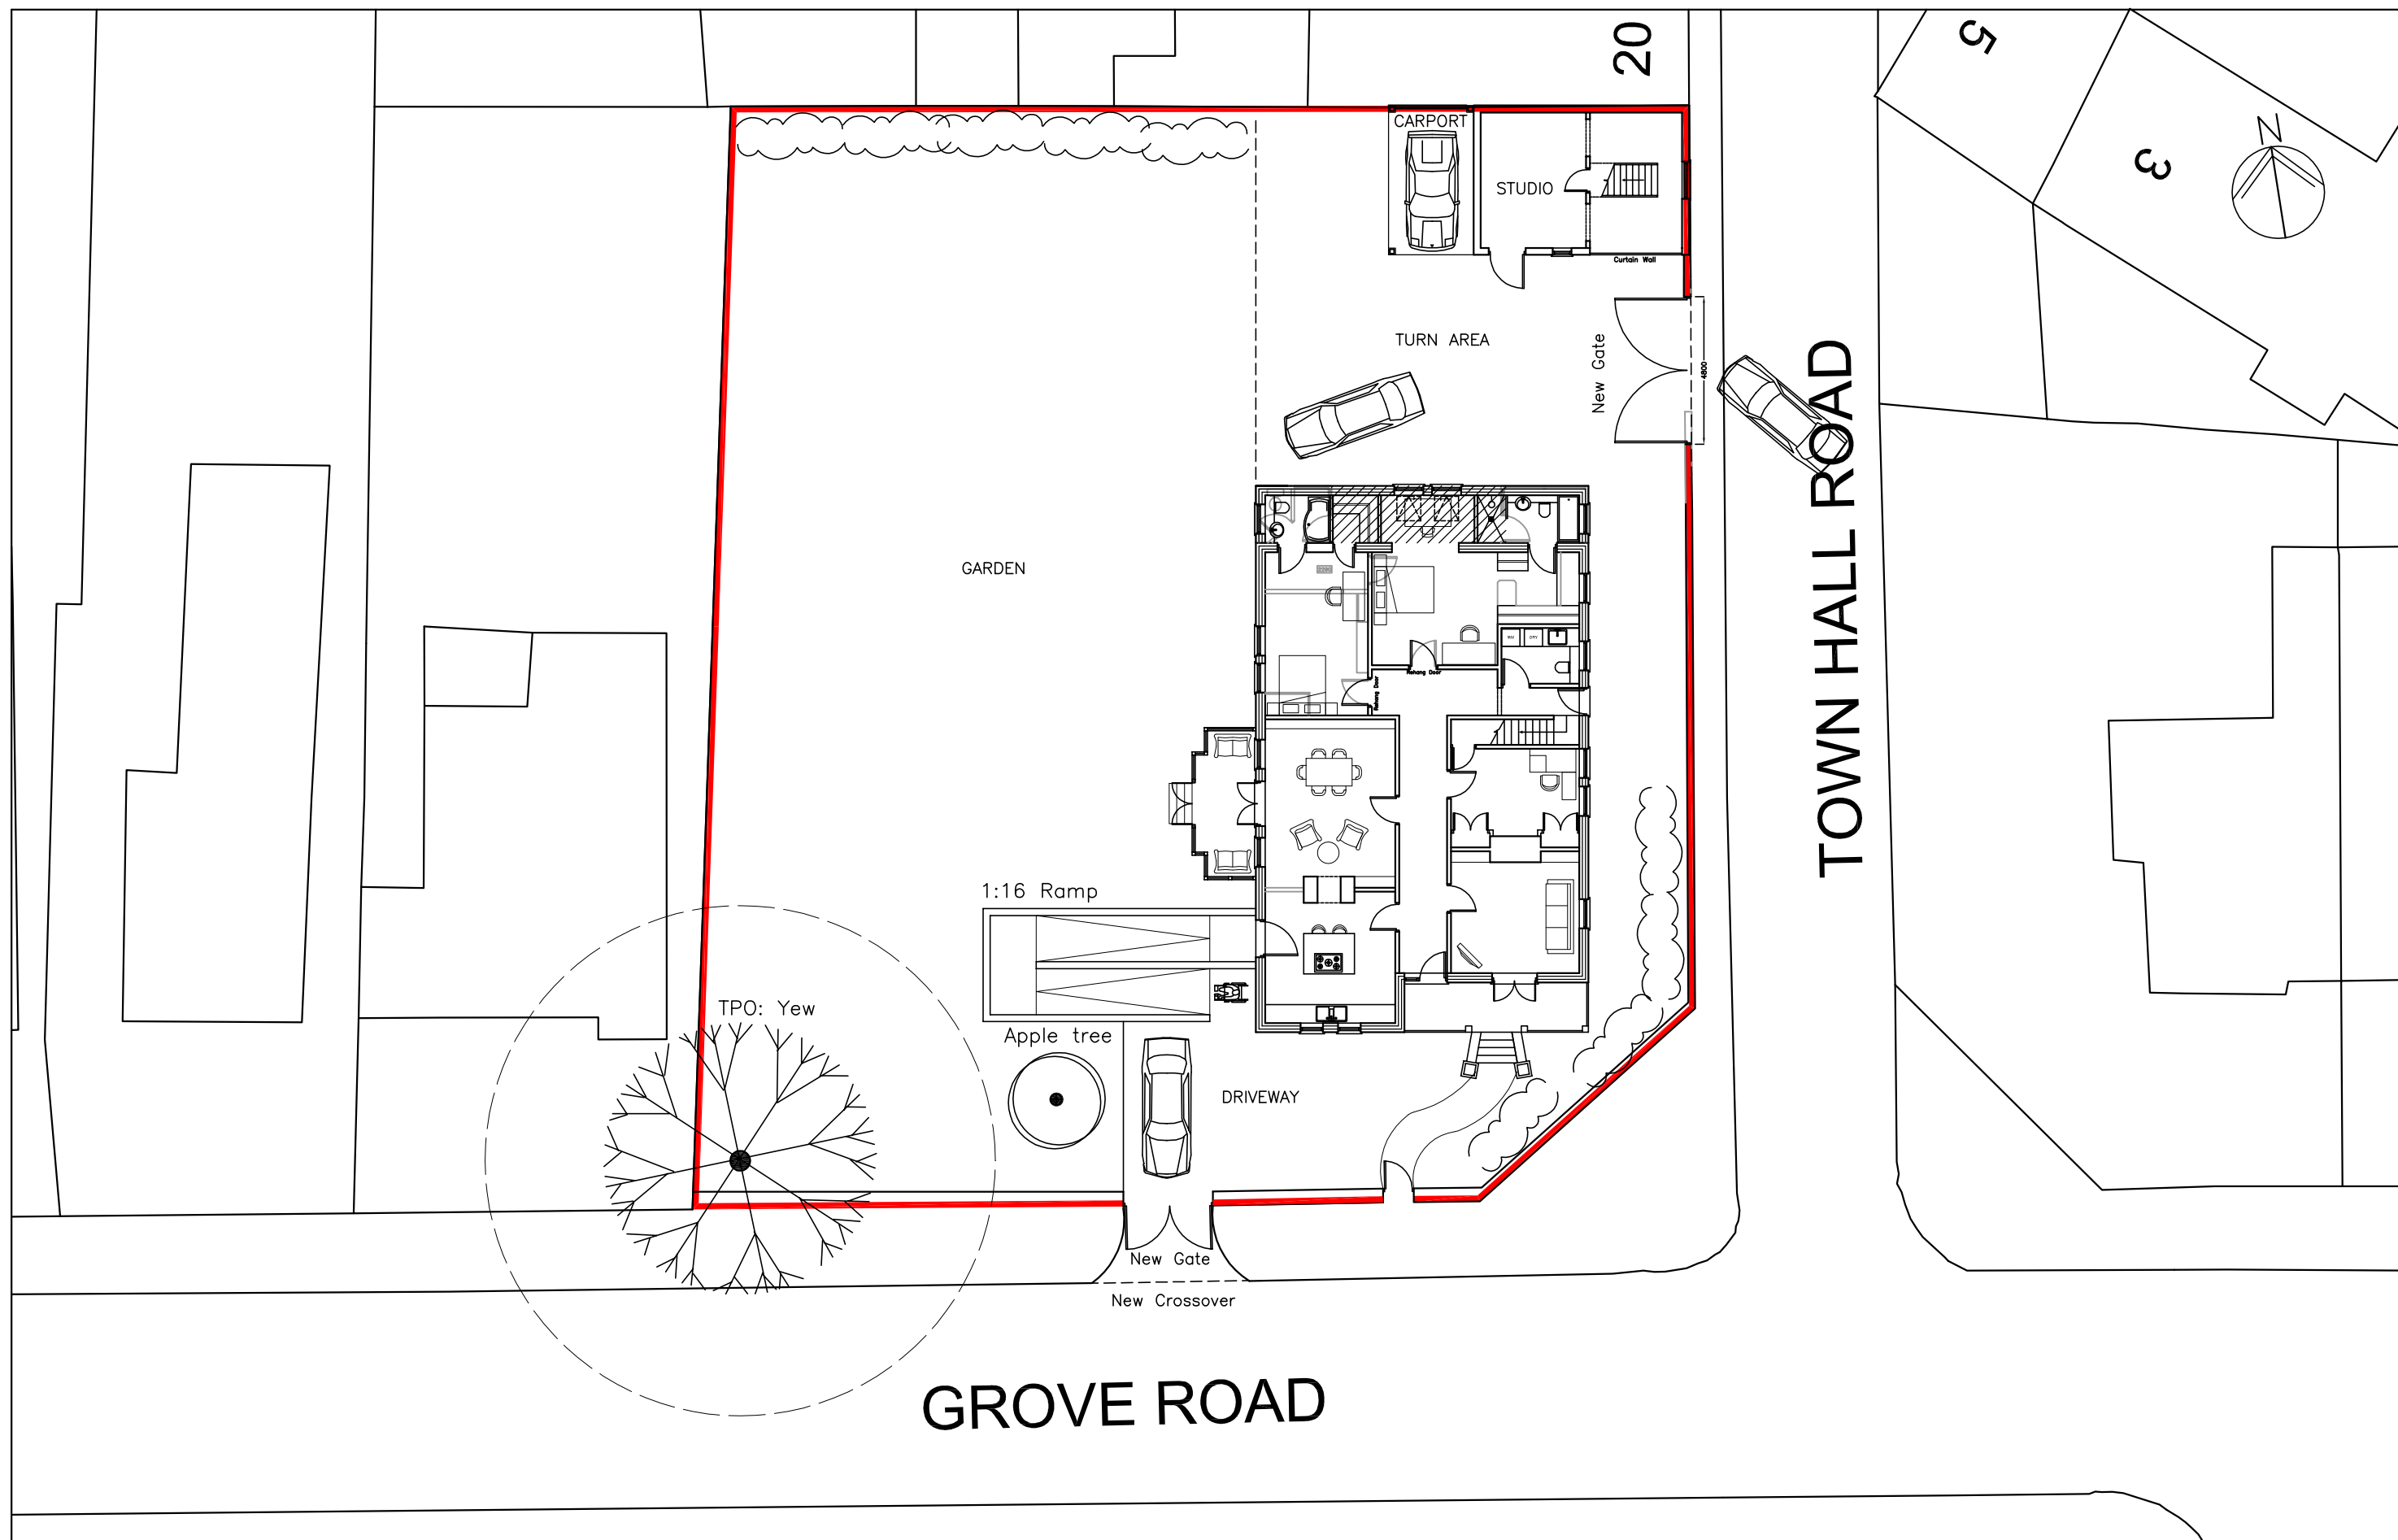


21 Grove Road
Havant
P09 1AR

Proposal Site Plan

Revisions



- A. Driveway Amendments 23/02/16
- B. Ramp removed and gate moved west 30/03/16
- C. Ground floor plan amendments 06/04/16
- D. Chimney stack removed 07/04/16
- E. Desk space added in master suite 19/04/16
- F. New 4.8m back gate 20/04/16

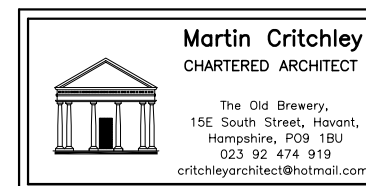

Scale A1 = 1:100, A3 = 1:200
Drawn SAR/NKM
Date 19/04/16

1607-401^F

metres 10 20 30 40 50 60 70

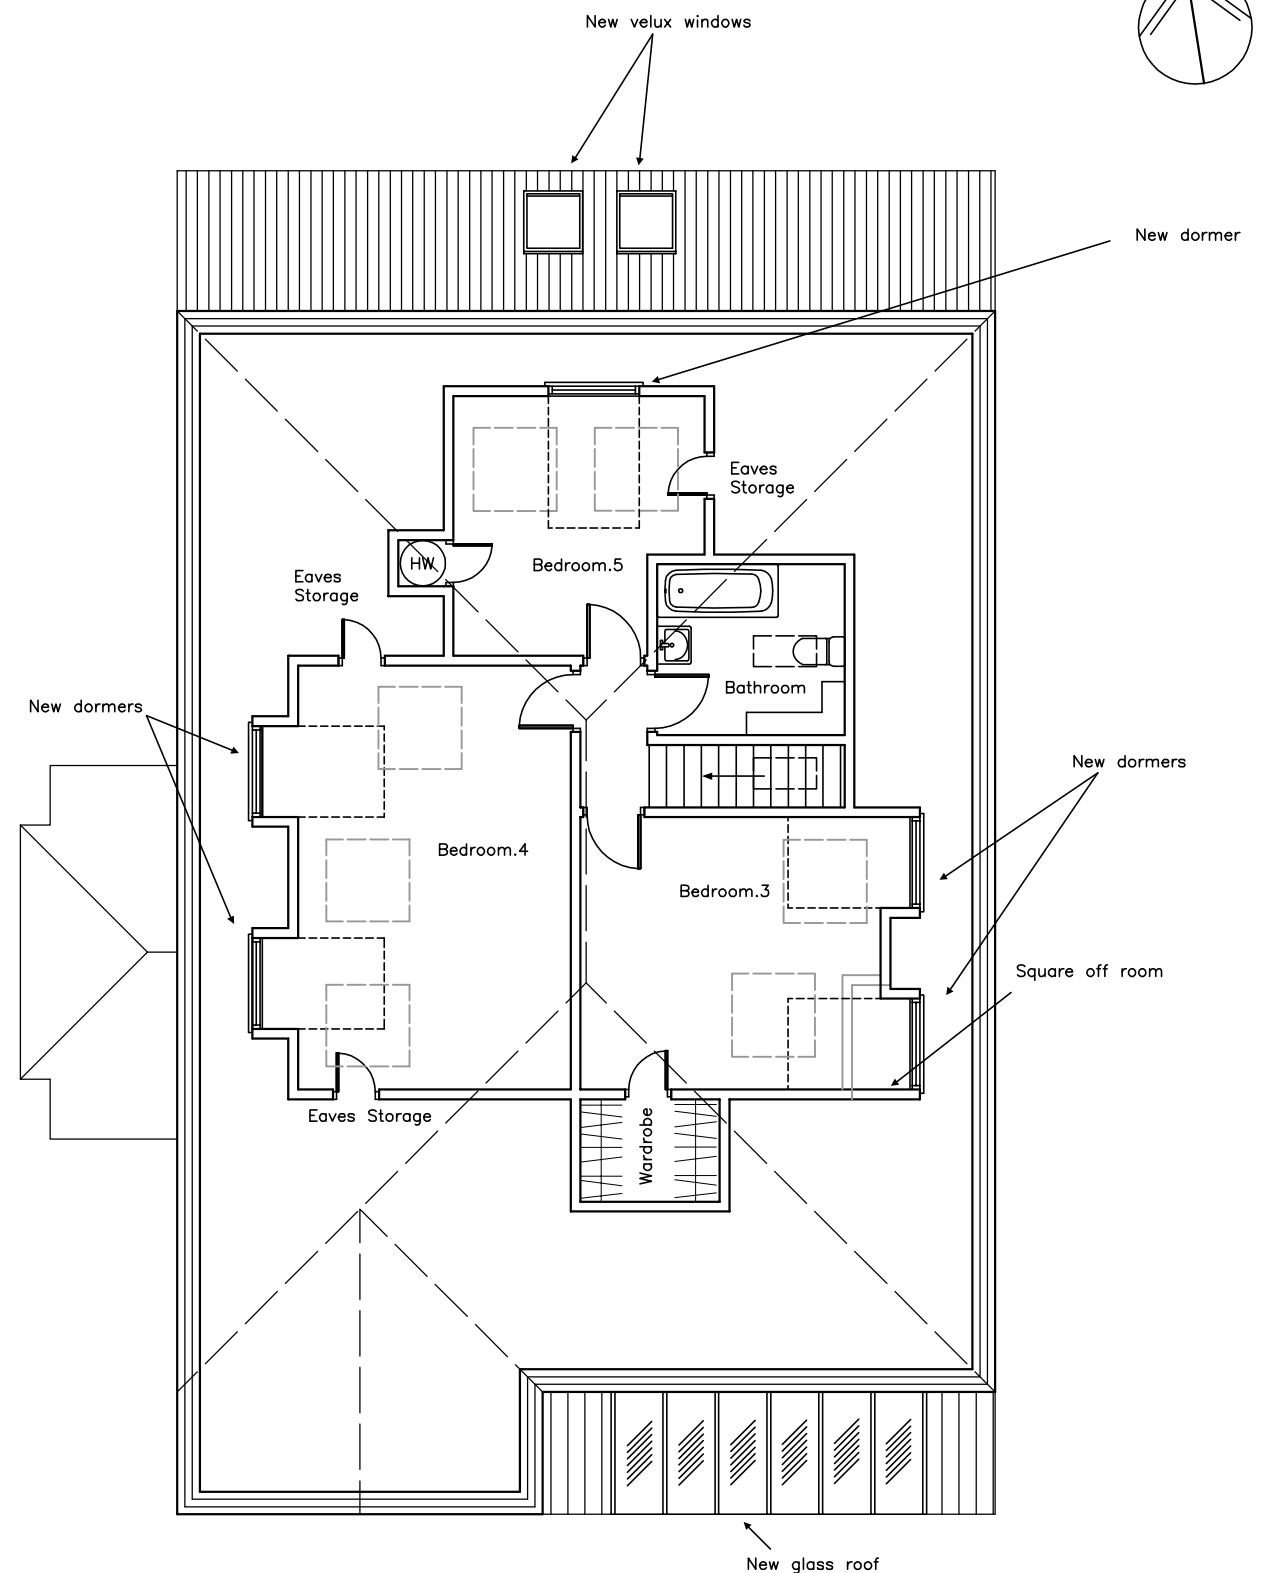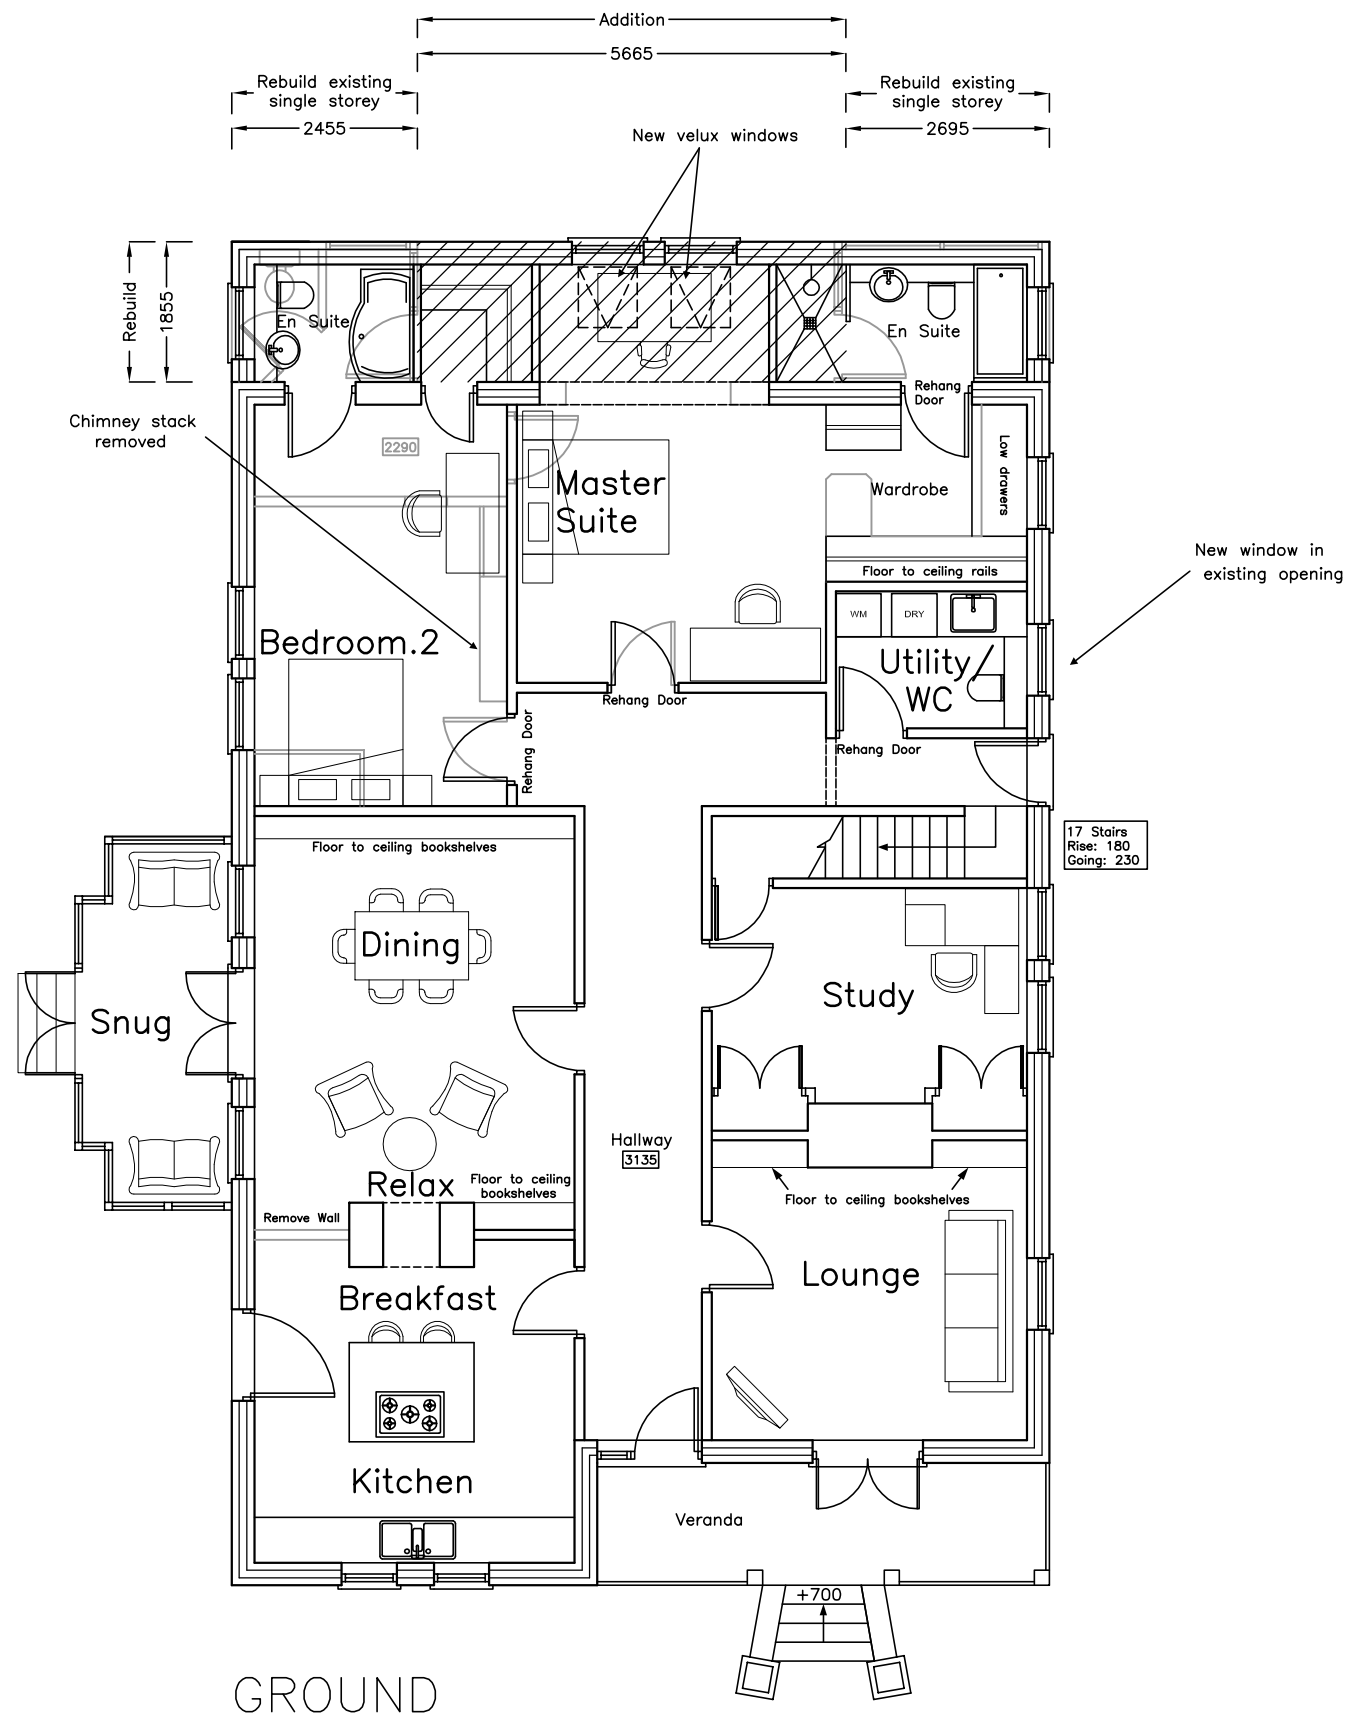


21 Grove Road
Havant
PO9 1AR

PROPOSAL PLANS

Revisions

- Client Revisions 09/02/16
- Rear Extensions 23/02/16
- Dormer window addition 07/03/16
- Master Suite Amendments 09/03/16
- Dormer and window amendments 06/04/16
- Chimney stack removed 07/04/16
- Desk space added to master suite 19/04/16
- Larger glass roof added 20/04/16

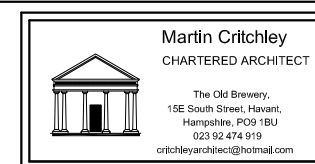

Scale A1- 1:50, A3 = 1:100
Drawn SAR/NKM
Date 20/04/16



metres

10


20

30

1607-402^H

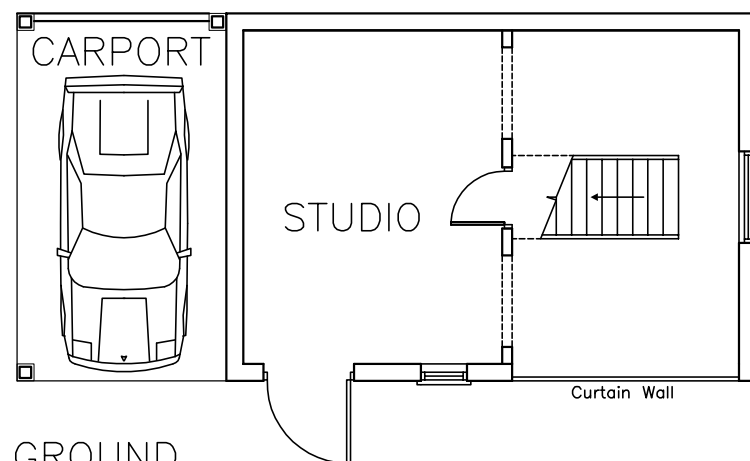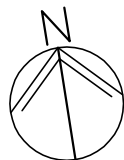


GROUND

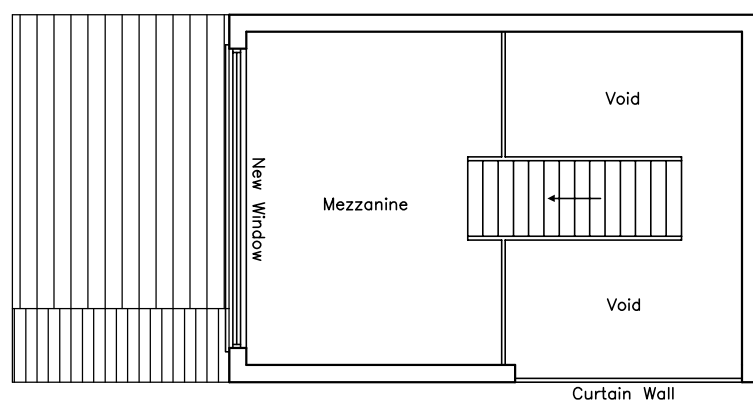


ROOF


FIRST

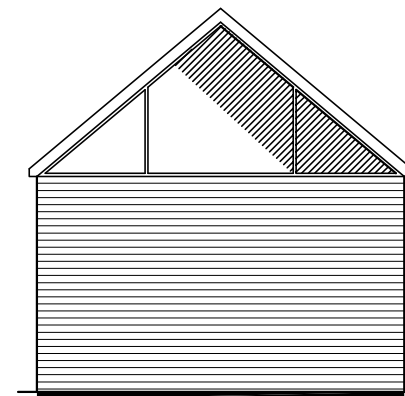

WEST

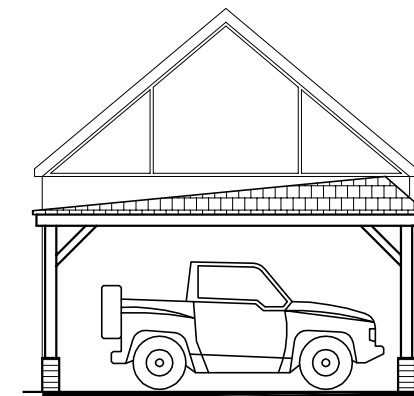


WEST

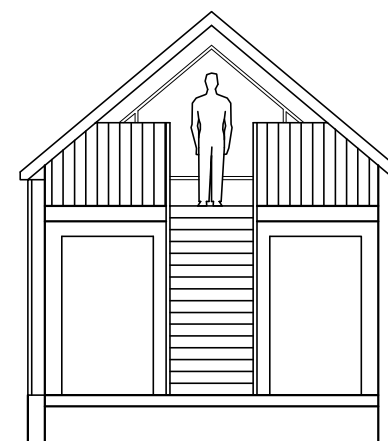

SECTION




EAST

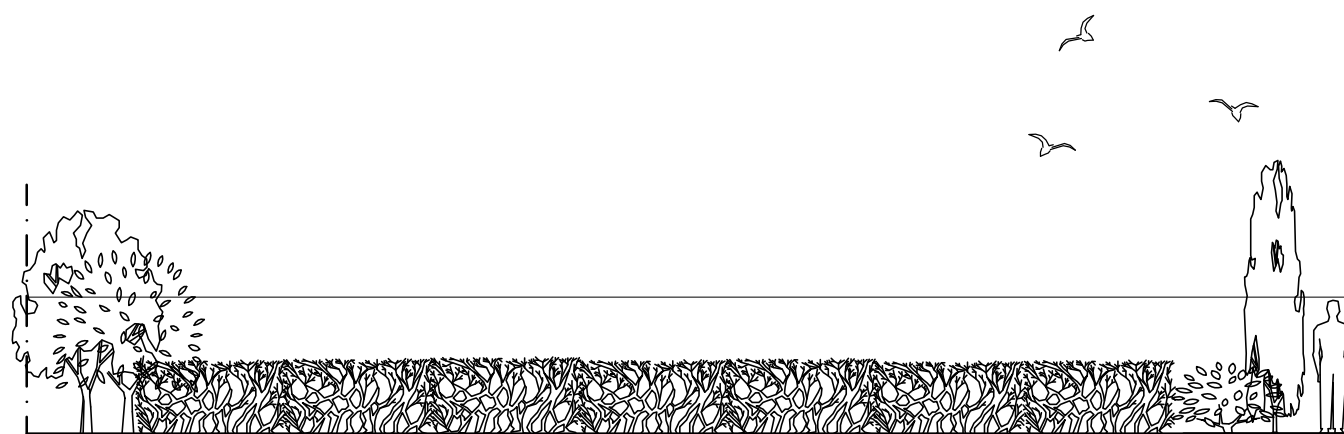

SOUTH

GARDEN

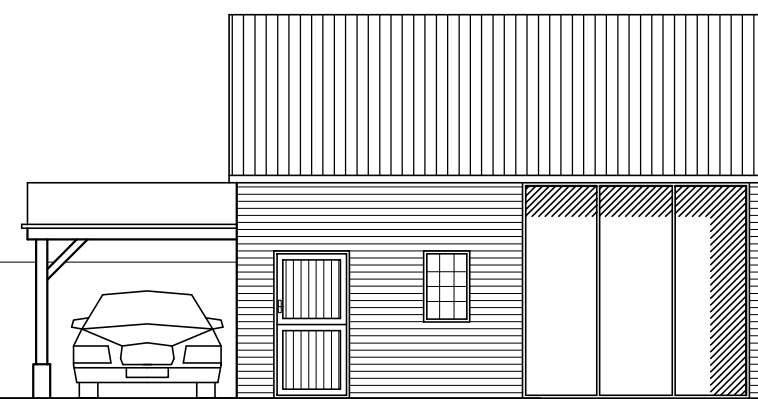


CARPORT & STABLES

TOWN HALL ROAD

21 Grove Road
Havant
PO9 1AR

Proposal Carport
& Stables

Revisions
A. 1 bay removed 06/04/16

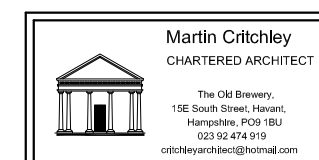

Scale A1- 1:50, A3 = 1:100
Drawn SAR/NKM
Date 06/04/16


1607-403^A

metres

10

20


30

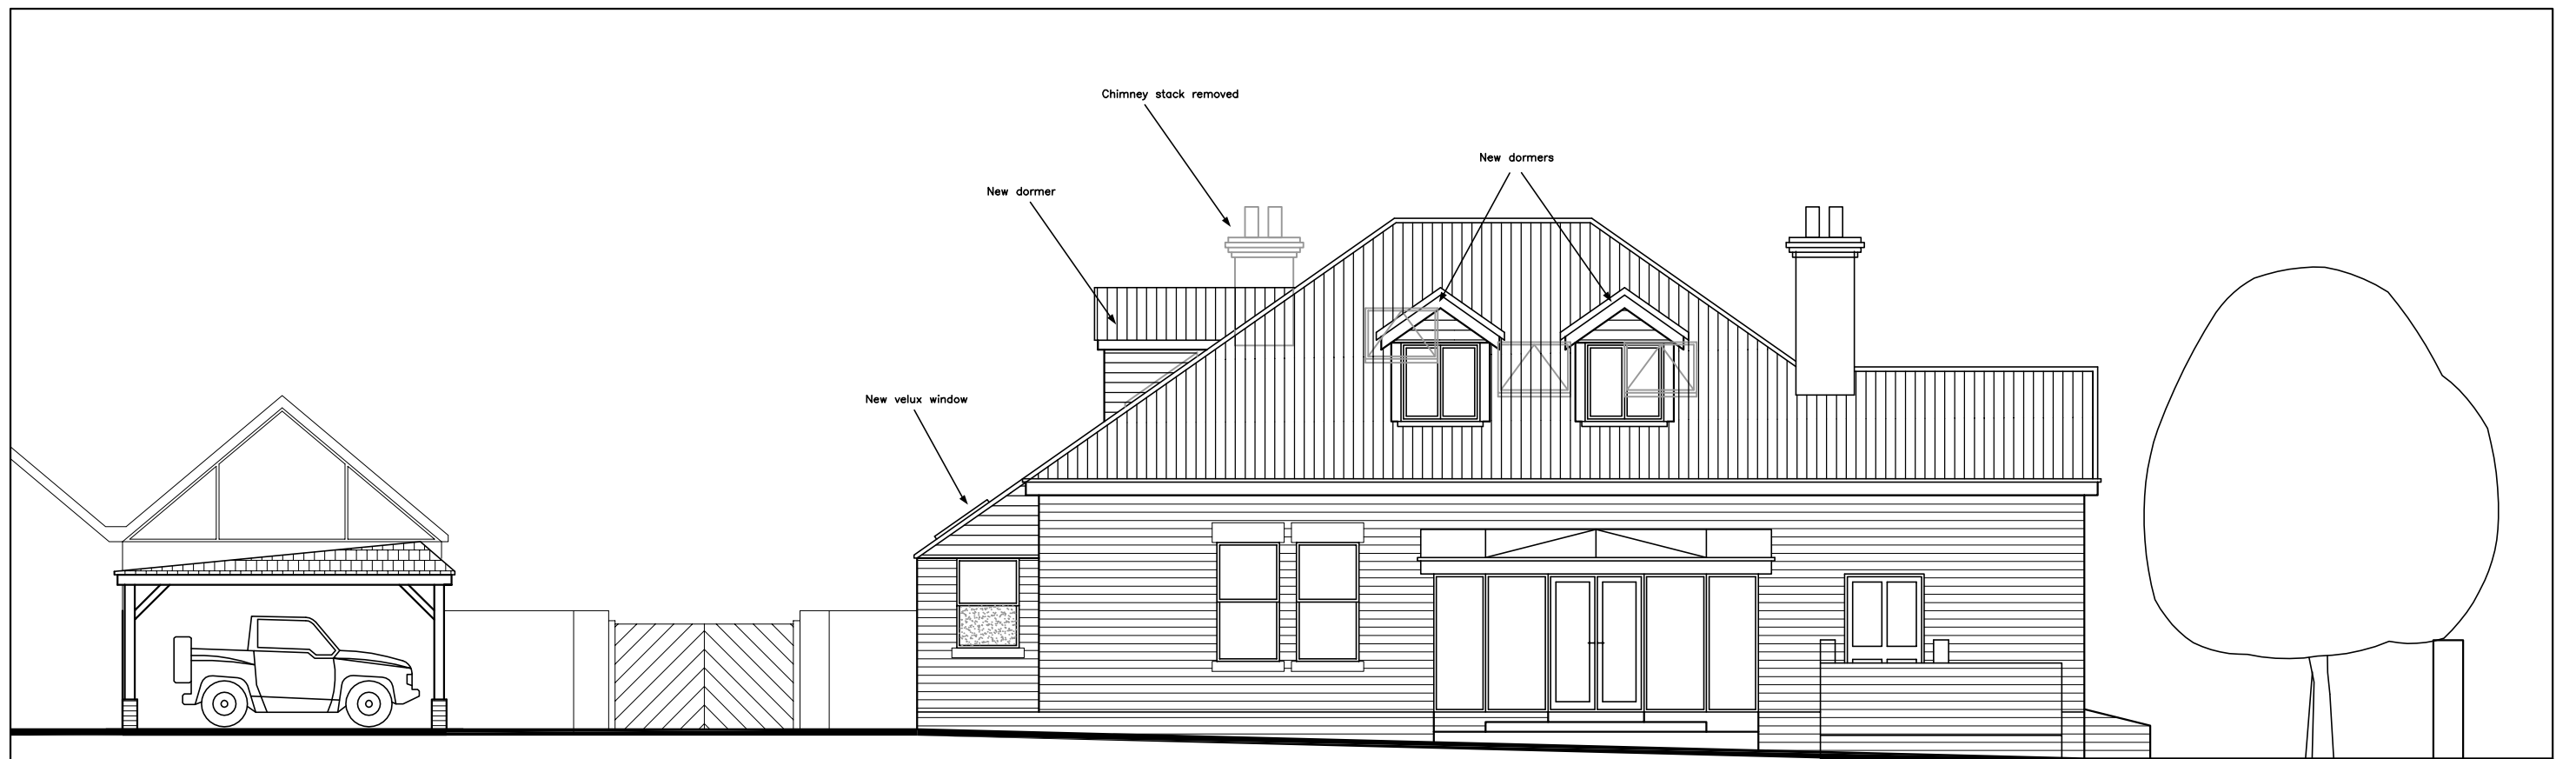

WEST

WEST

1855
Rebuild

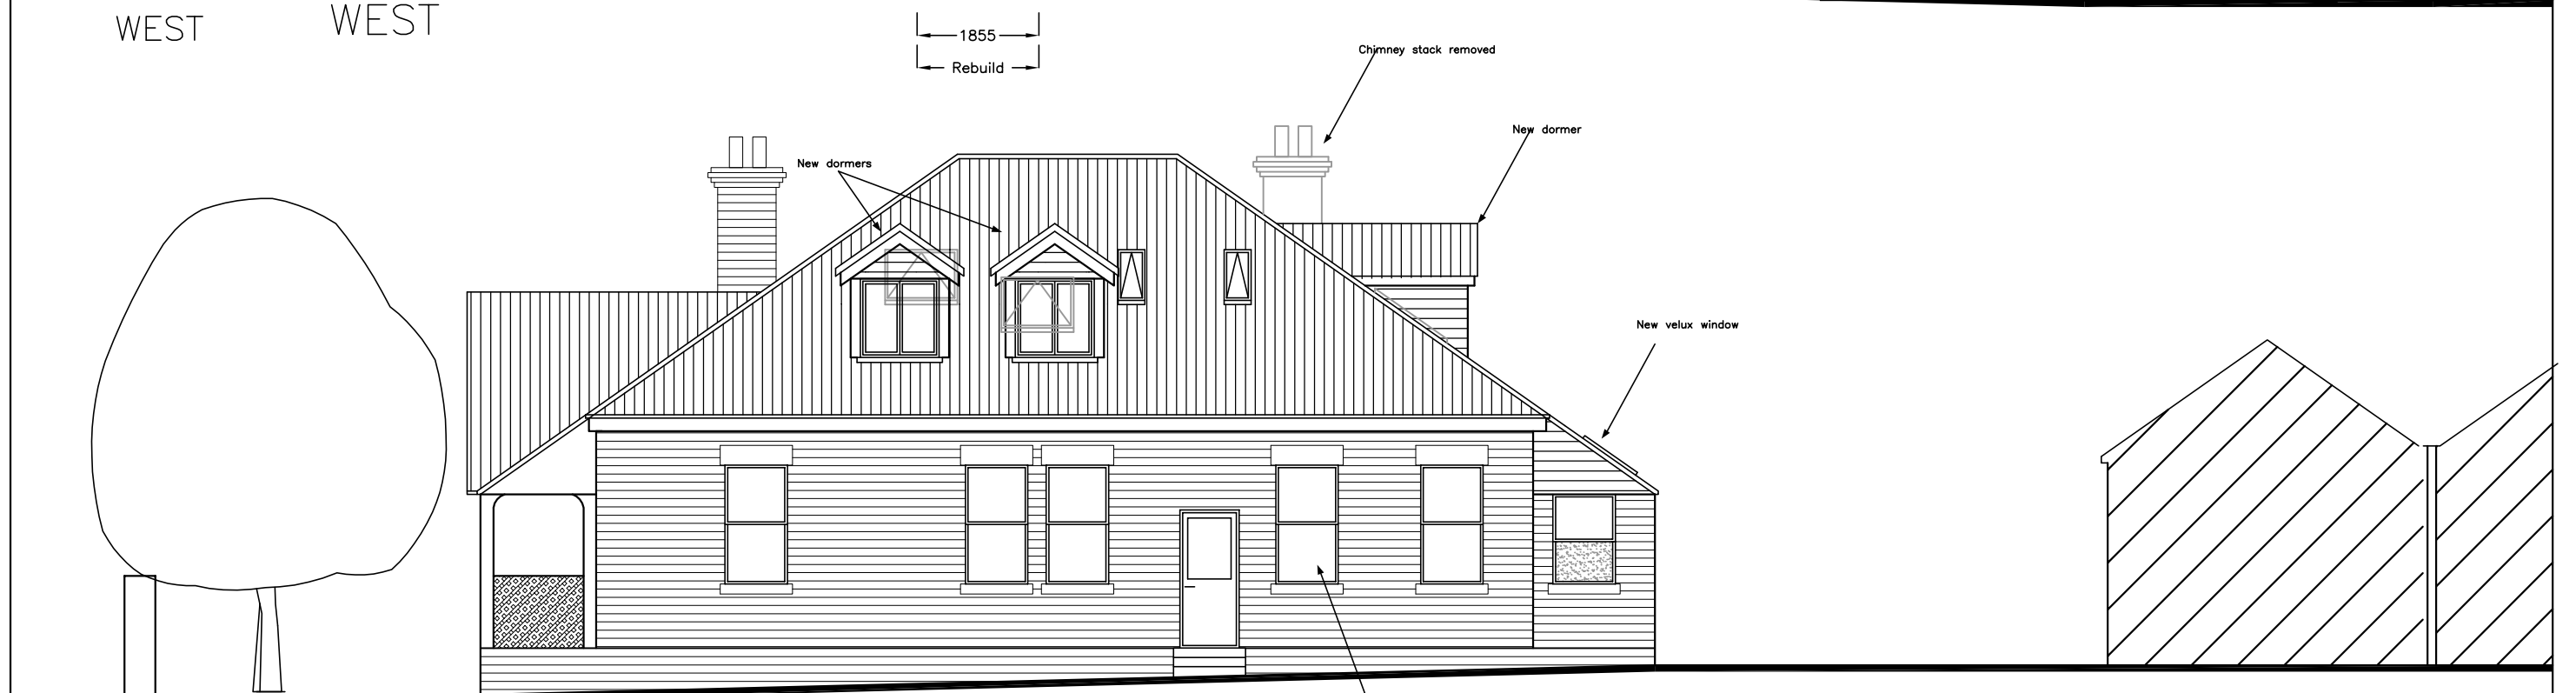

EAST

New window in
existing opening


1855
Rebuild

21 Grove Road
Havant
PO9 1AR

PROPOSED
ELEVATIONS

Revisions

- A. Dormer window addition 07/03/16
- B. Dormer amendments 30/03/16
- C. Chimney stack removed 07/04/16
- D. Velux windows added to single
storey extension 19/04/16

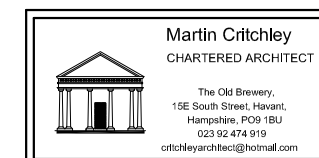

Scale A3 = 1:100
Drawn SAR/NKM
Date 19/04/16


1607-501^D

metres


10

20


30

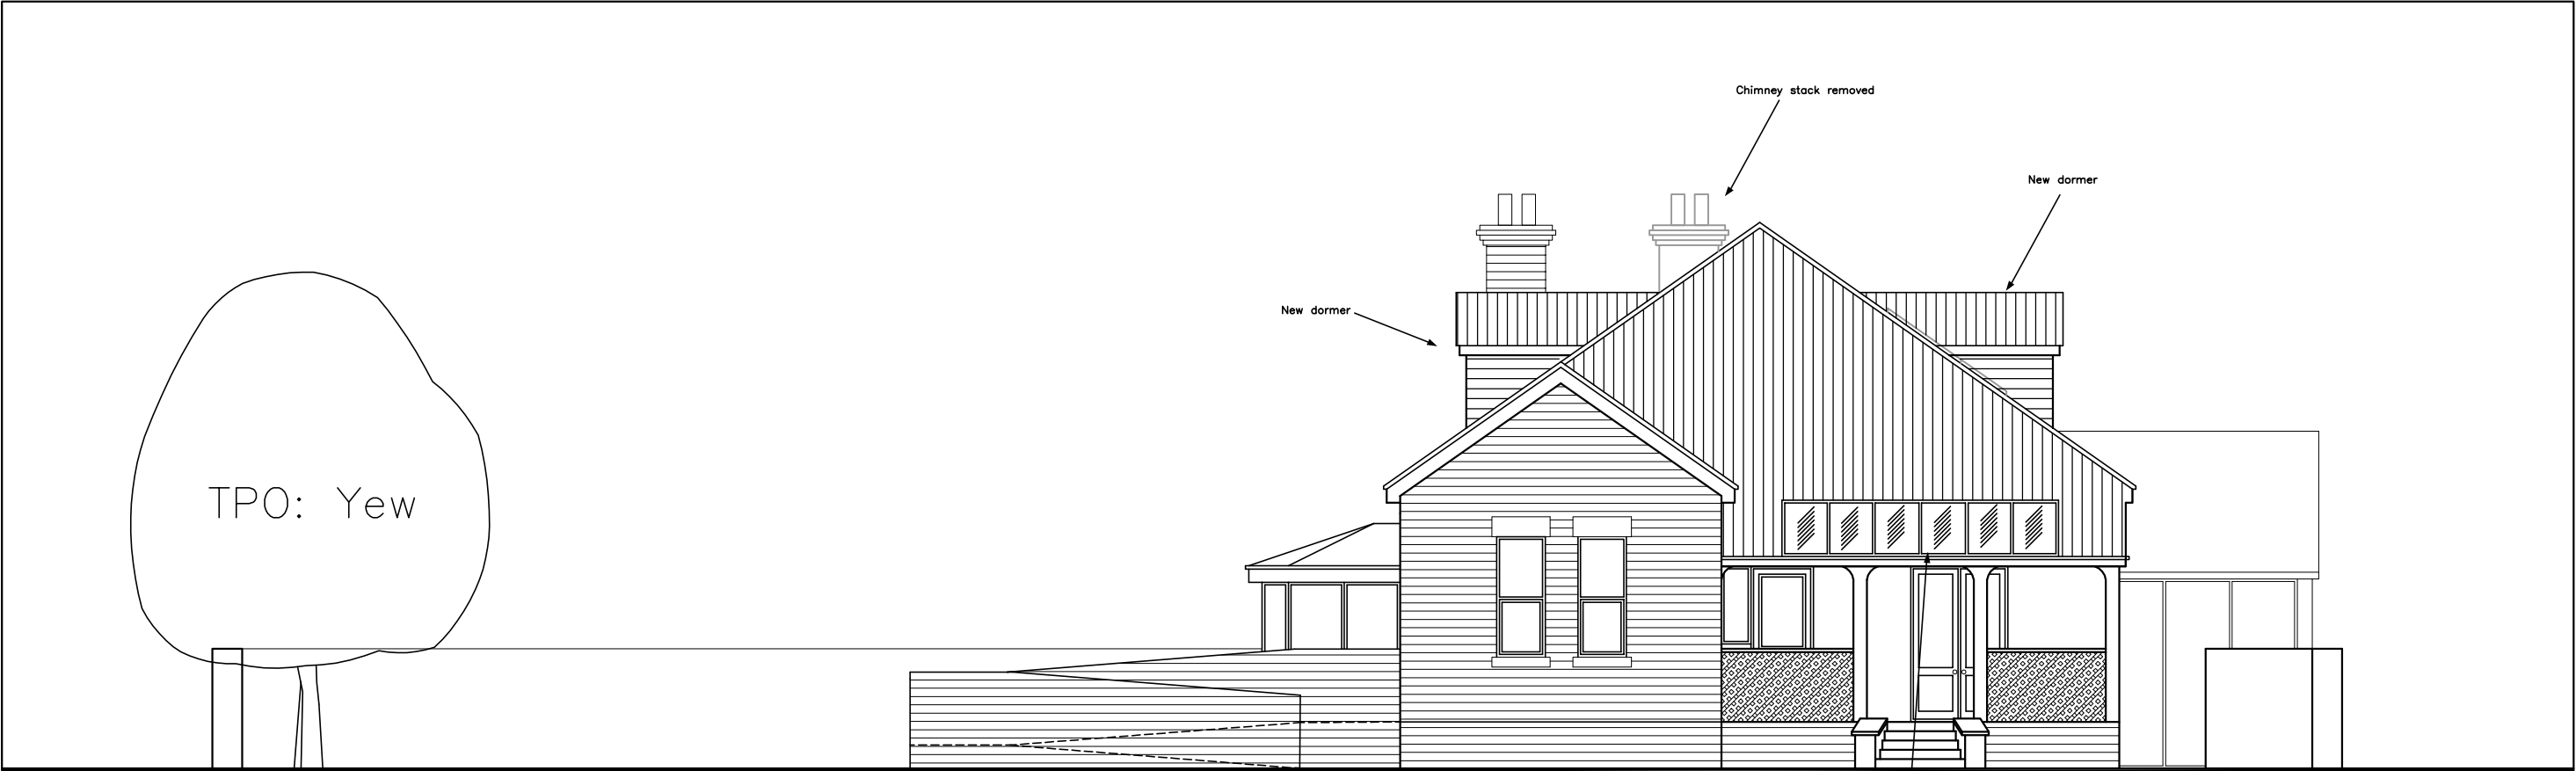

SOUTH

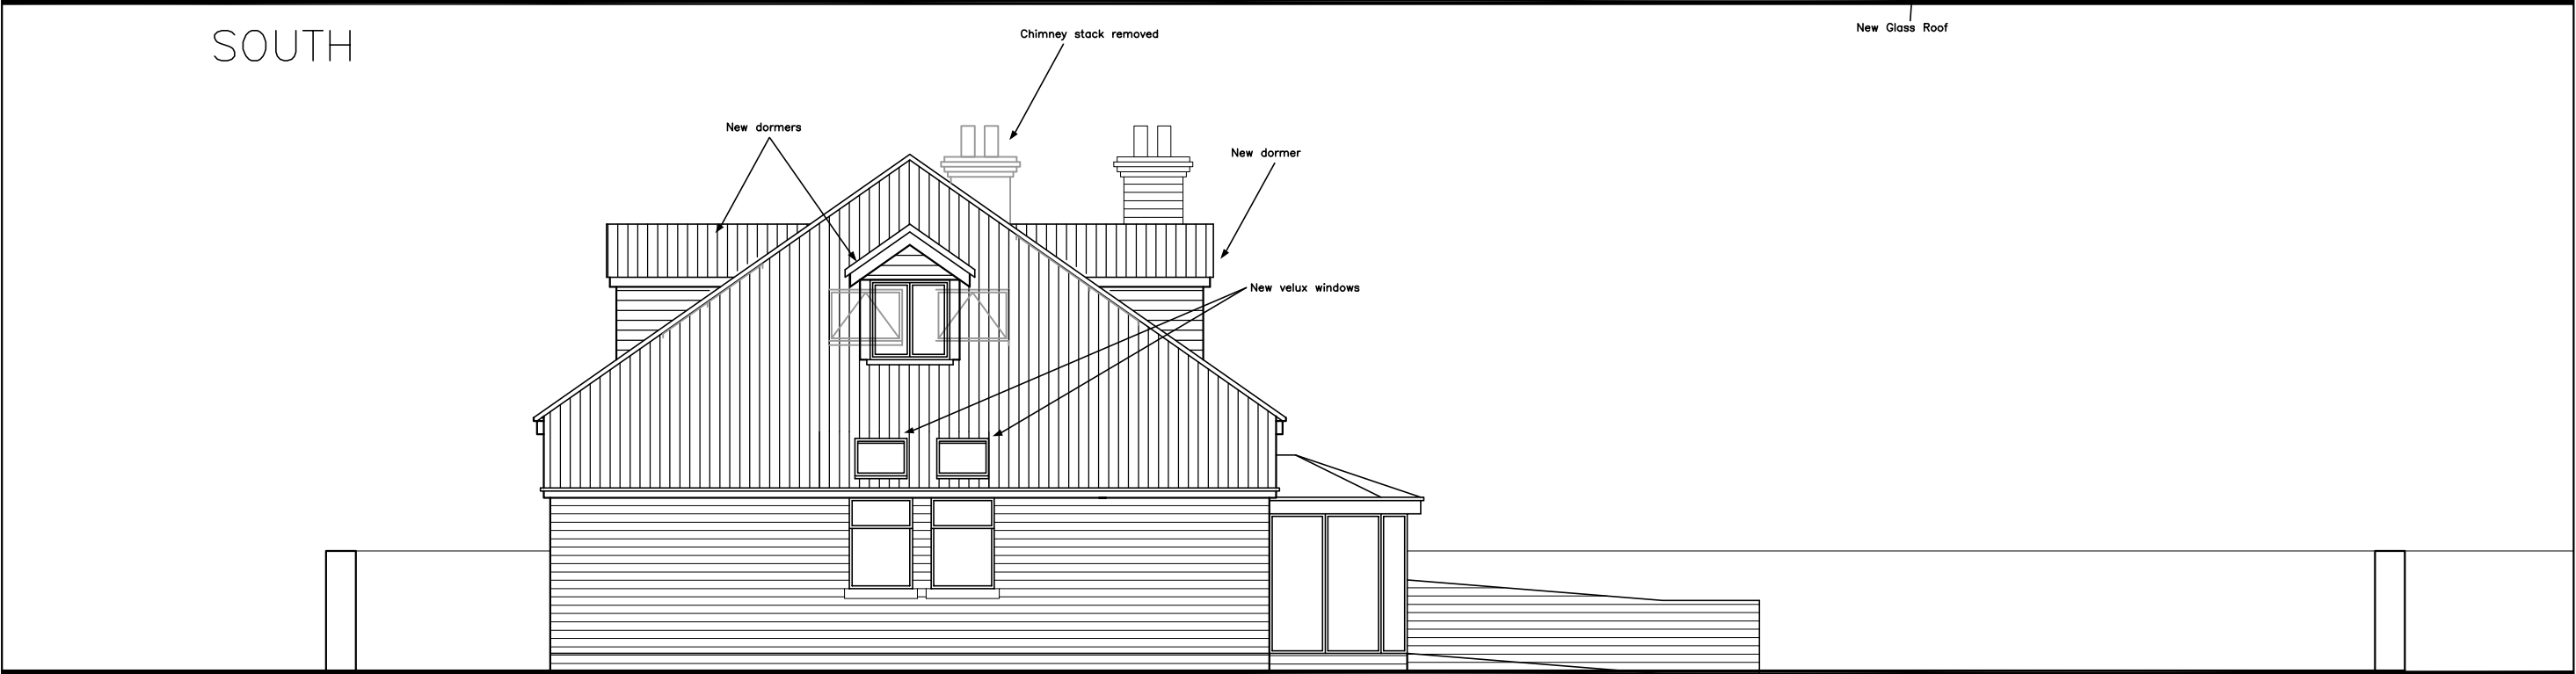

NORTH

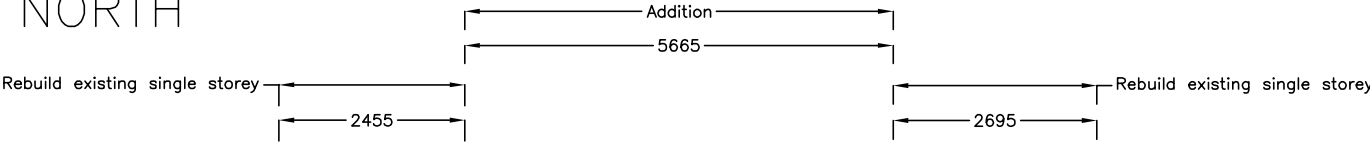

21 Grove Road
Havant
PO9 1AR

PROPOSED
ELEVATIONS

- Revisions
- A. Dormer window addition 07/03/16
 - B. Dormer amendments 30/03/16
 - C. Chimney stack removed 07/04/16
 - D. Velux windows added to single storey extension 19/04/16
 - E. Larger glass roof added 20/04/16




Scale A3 = 1:100
Drawn SAR/NKM
Date 20/04/16

1607-502^E





EAST

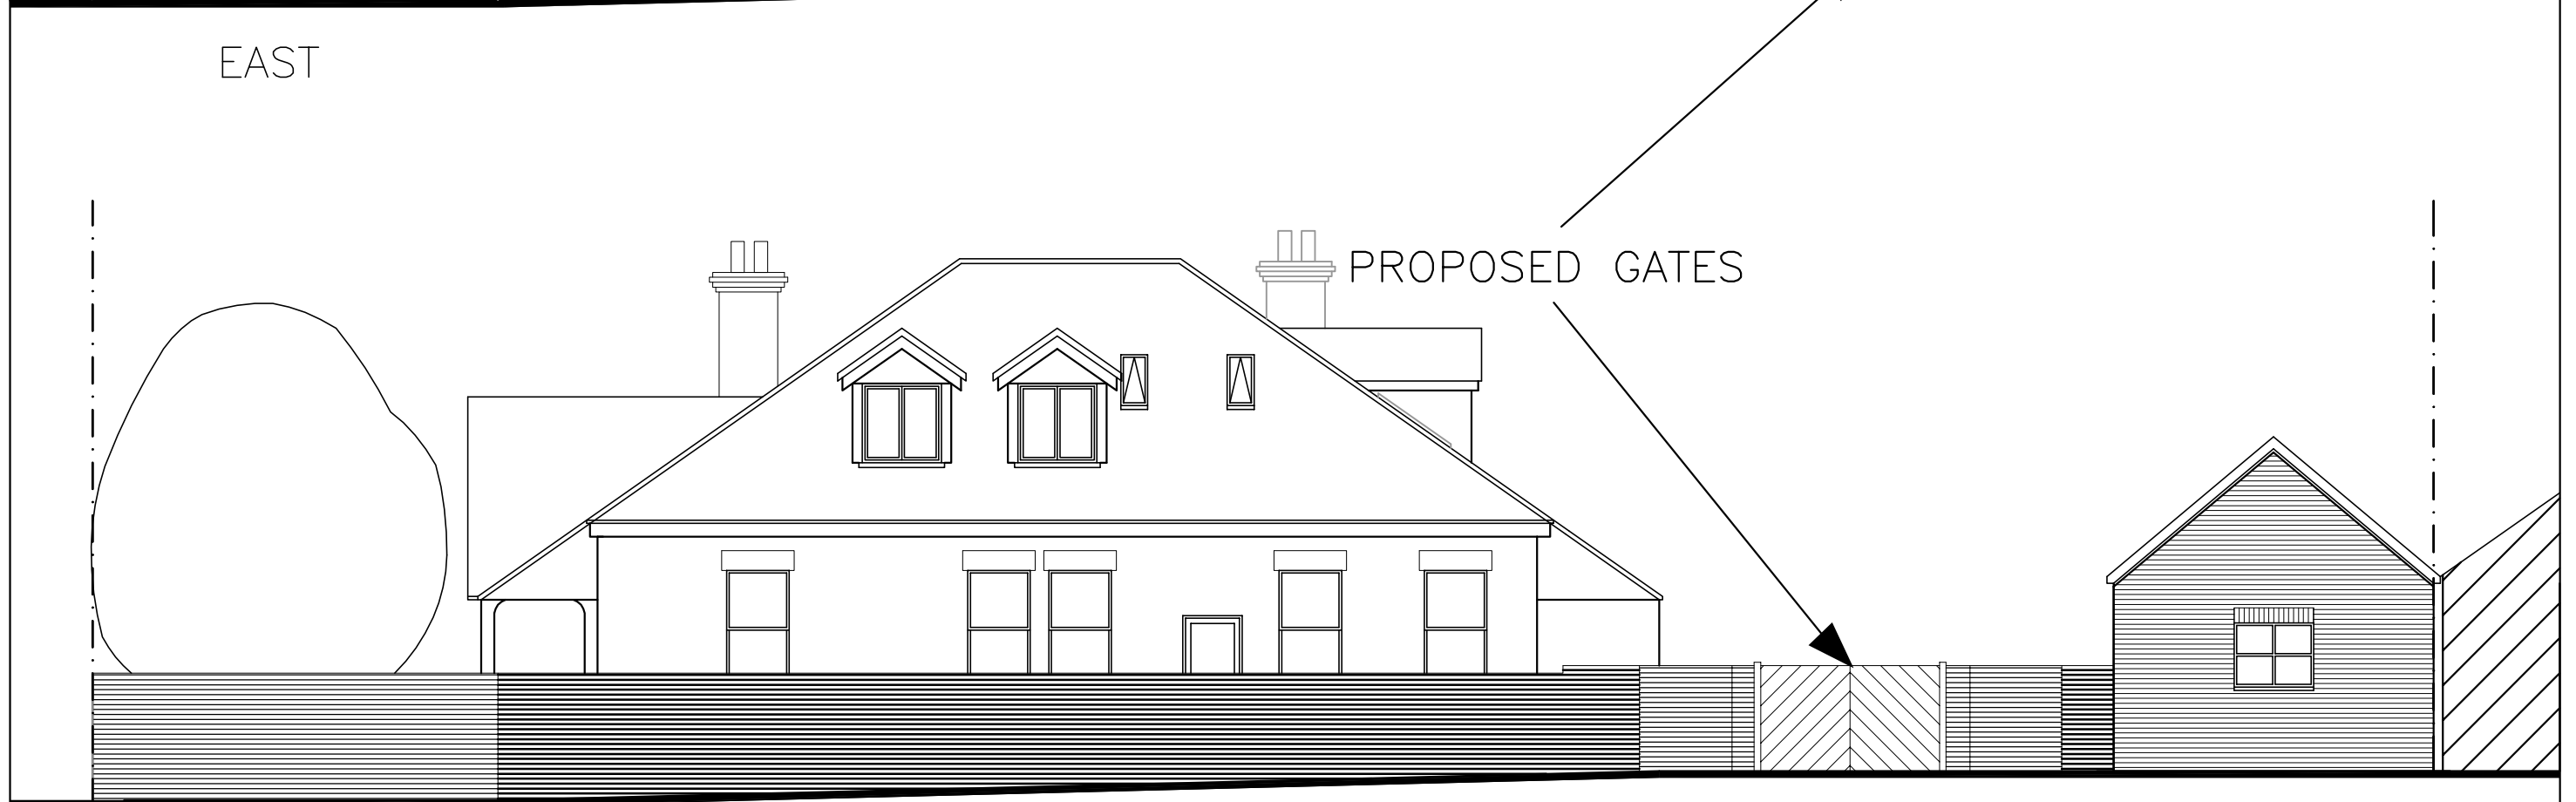

PROPOSED GATES

21 Grove Road
Havant
PO9 1AR

PROPOSED WALL
ELEVATIONS

Revisions
A. Chimney stack removed 07/04/16



Scale A3 = 1:100
Drawn SAR/NKM
Date 07/04/16

1607-503^A

metres

10

20


30



21 Grove Road
Havant
PO9 1AR

PROPOSED WALL ELEVATIONS

Revisions
A. Chimney stack removed 07/04/16
B. Larger glass roof added 20/04/16

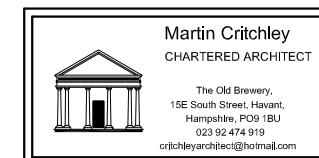

Scale A3 = 1:100
Drawn SAR/NKM
Date 20/04/16

1607-504^B

metres

10

20

30